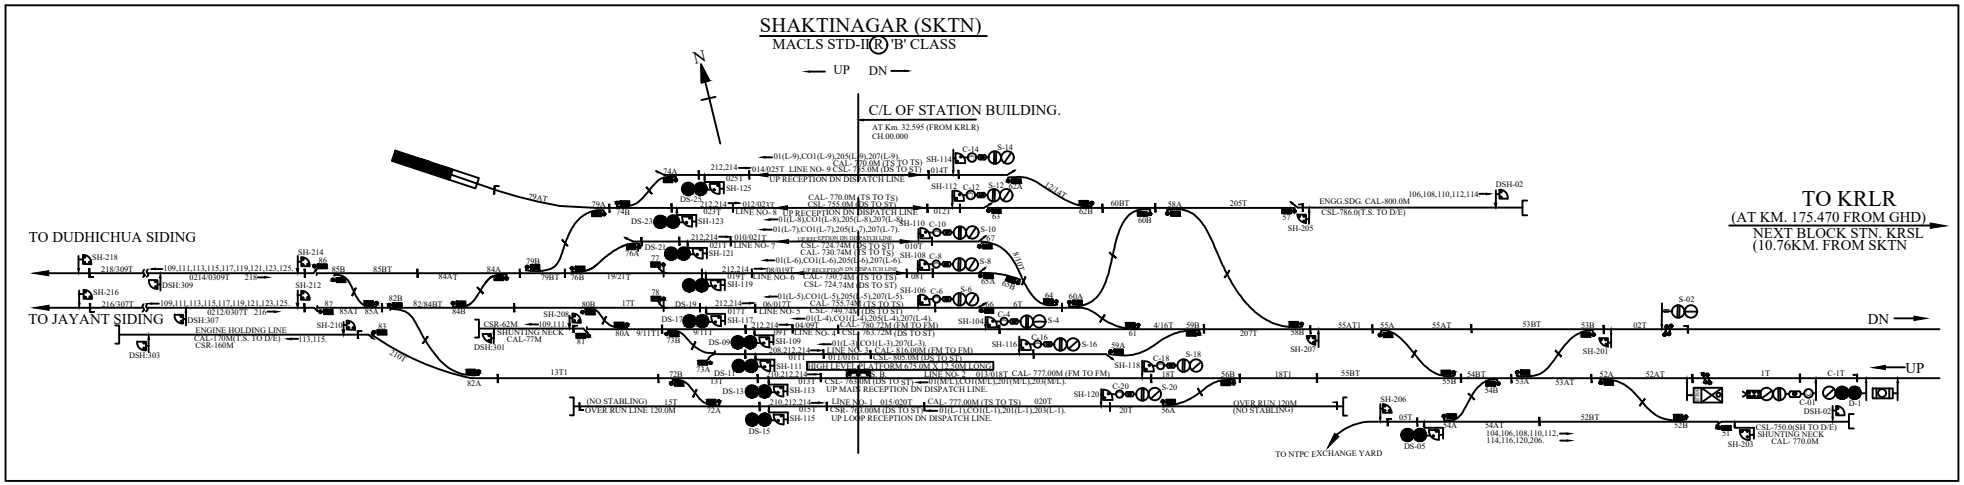
SHAKTINAGAR (SKTN)
MACLS STD-II(R) 'B' CLASS
UP
DN
N
C/L OF STATION BUILDING.
AT Km. 32.595 (FROM KRLR)
CH.00.000
TO KRLR
(AT KM. 175.470 FROM GHD)
NEXT BLOCK STN. KRSL
(10.76KM. FROM SKTN
TO DUDHICHUA SIDING
TO JAYANT SIDING
DN
UP
ENGINE HOLDING LINE
CAL-170M(T.S. TO D/E)
CSR-160M
SHUNTING NECK
CAL- 77M
CSR-62M
ENGG.SDG. CAL-800.0M
CSL-786.0(T.S. TO D/E)
CSL-750.0(SH TO D/E)
SHUNTING NECK
CAL- 770.0M
TO NTPC EXCHANGE YARD
UP RECEPTION DN DISPATCH LINE
UP MAIN RECEPTION DN DISPATCH LINE.
UP LOOP RECEPTION DN DISPATCH LINE.
HIGH LEVEL PLATFORM 0.76 M X 12.50M LONG
(NO STABLING)
OVER RUN LINE 120.0M
(OVER RUN 120M
(NO STABLING)