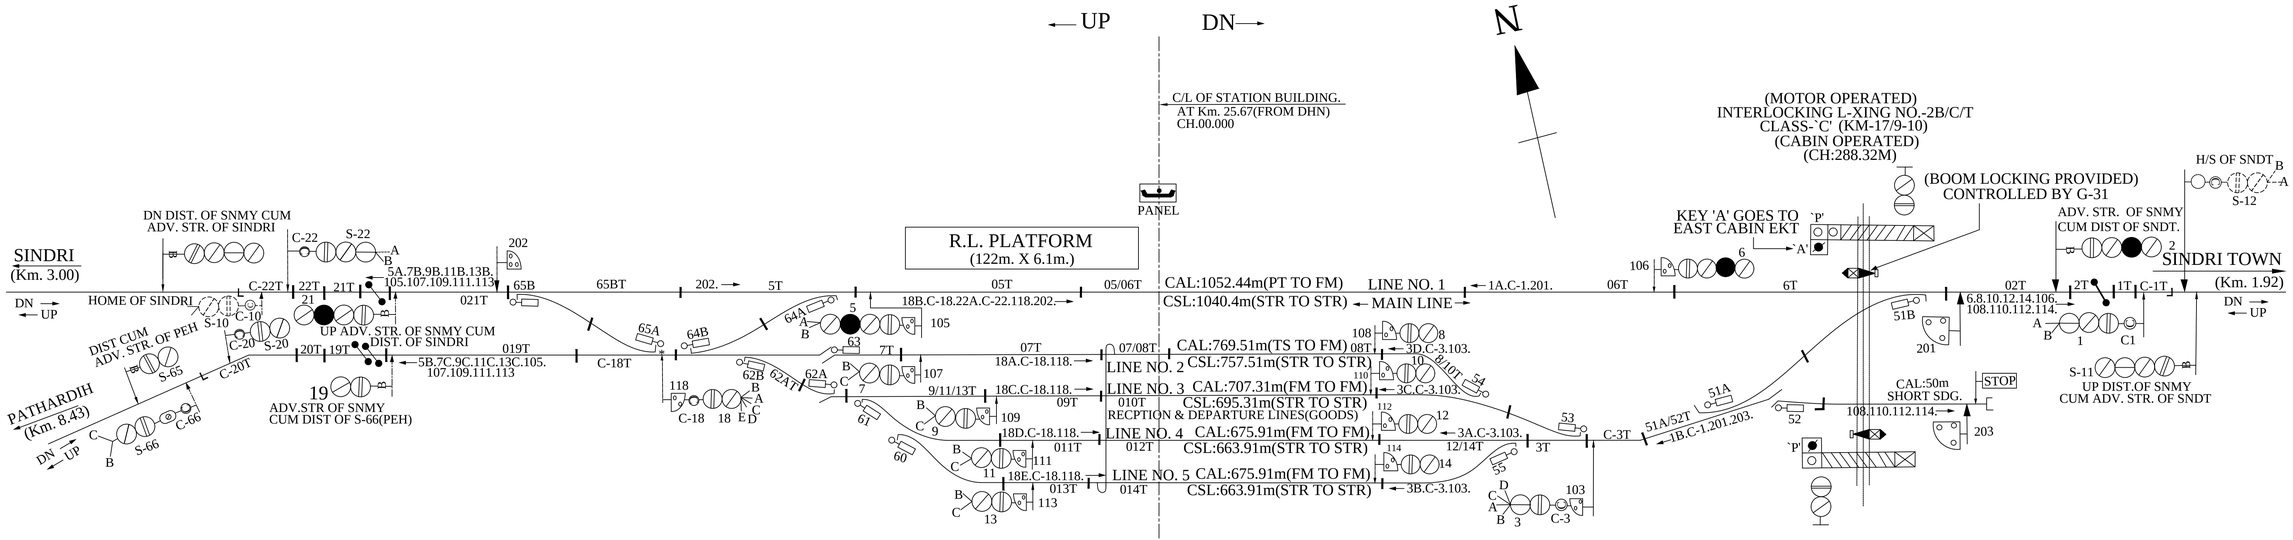SINDRI MARSHALLING YARD (SNMY)
PANEL INTERLOCKING
MACLS STD- II(R) 'B' CLASS