CABLE ROUTE PLAN , JIWDHARA

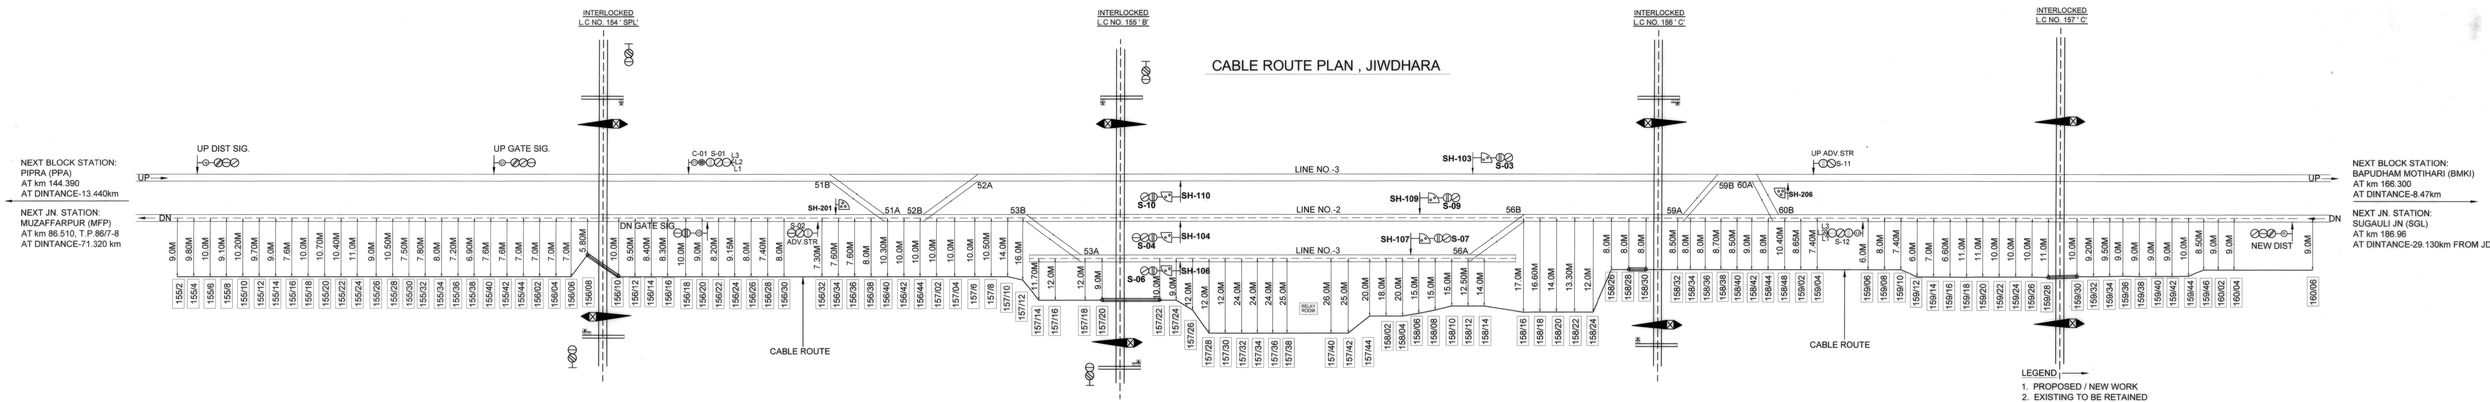

SUBMITTED BY	PREPARED BY	पूर्व मध्य रेल	APPROVED	CHECKED			SH. No.-01/01
A.R. Rail Vikas Services PVT. LTD. Near; Pragati College, Goral, Borivali(West), MUMBAI-400091	Skylark Designer & Engineers Pvt. Ltd. PATNA NOIDA Chotti Badalpura,Khagaul,Patna-801105	E.C. RAILWAY समस्तीपुर मंडल SAMASTIPUR DIV.	Manish Kumar Digitally signed by Manish Kumar Date:2024.05.09 17:55:28 +05'30' DY.CSTE/C/II/N/MHX	SHASHANK SHEKHAR Digitally signed by SHASHANK SHEKHAR Date: 2024.05.09 17:32:16 +05'30' ASTE/C/MFP	MITHILESH KUMAR Digitally signed by MITHILESH KUMAR Date:2024.05.09 17:26:55 +05'30' SSE/S/C/SPJ	JIWDHARA CABLE ROUTE PLAN	DRWG.NO- ECR/CRP/SPJ-JDR/334/2024
						जिवधारा JIWDHARA	

TO SUIT SIP NO.- ECR/SIP/SPJ-JDR/334/2022 ALT-2

TECHNOVA EMF 1701300370