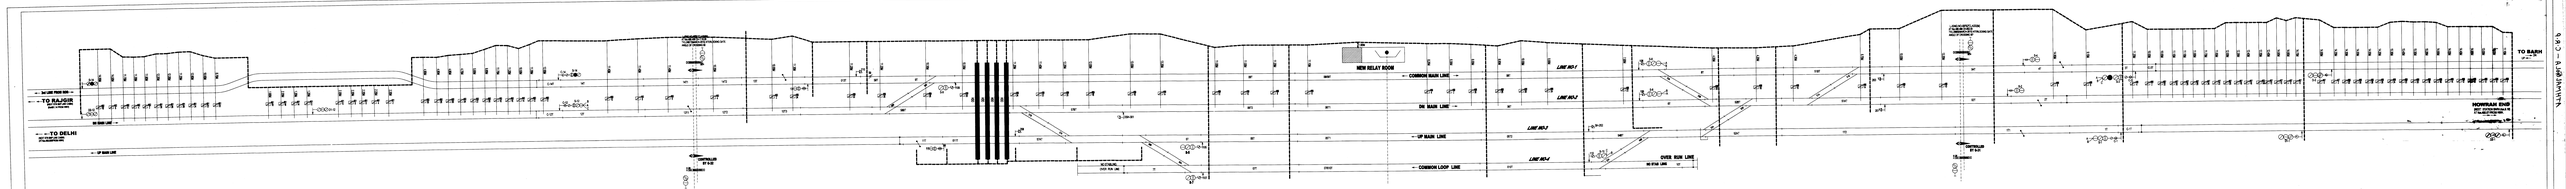

PARAM SEVITI KOLKATA	E.C.R	CABLE ROUTE PLAN	ATHMALGOLA	APPROVED	CHECKED		ATHMALGOLA
Asst.Chemists (SEC/E)	DANA PUR DIVN.						
DRAWN							