KAPARPURA STATION

dijijk LV'ku

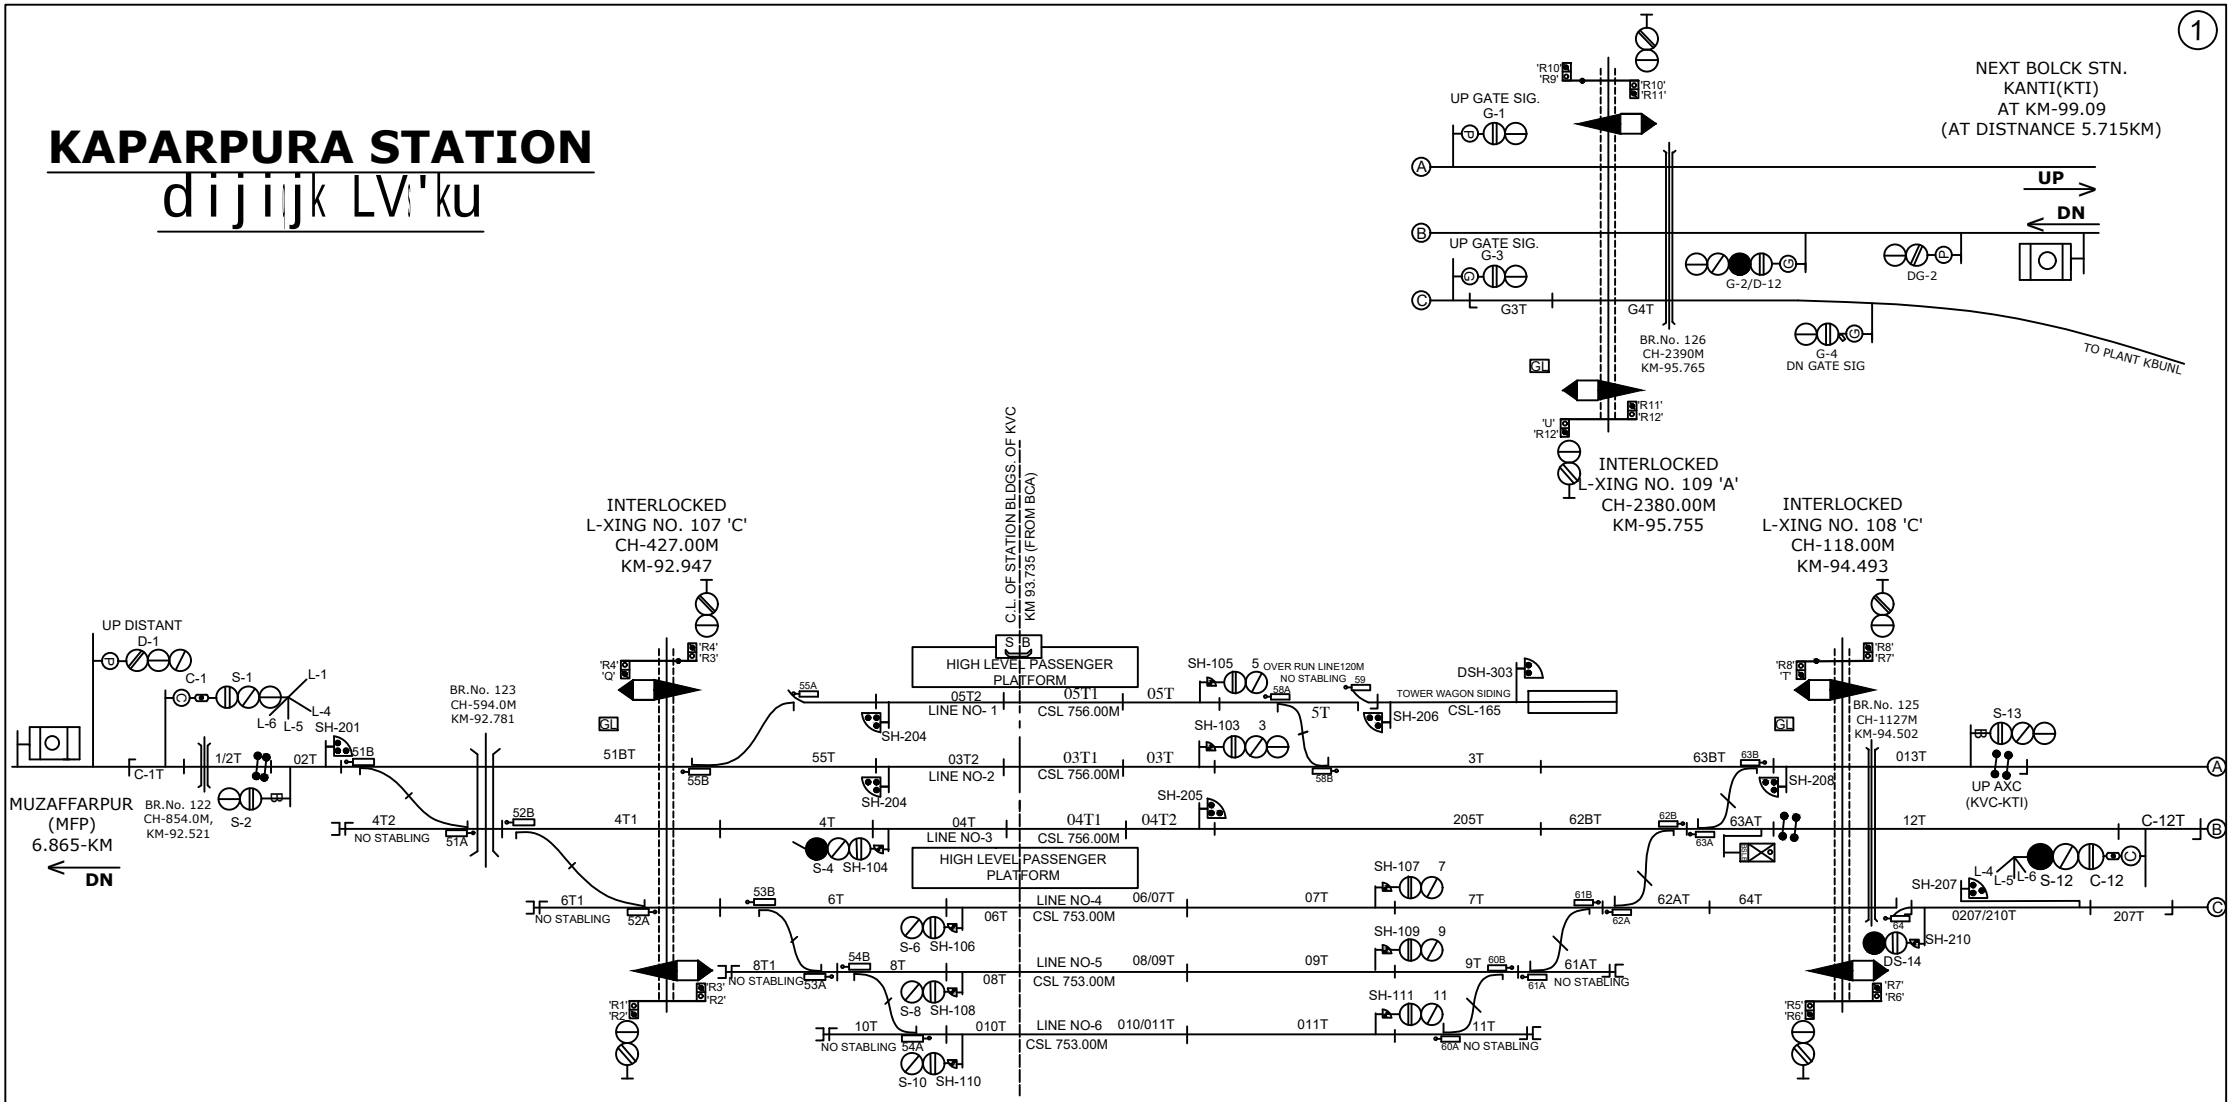

SAMASTIPUR DIVISION EAST CENTRAL RAILWAY				ELECTRONIC INTERLOCKING (E.I) MACL, STD-II, CLASS 'B' STATION WORKING RULE DIAGRAM	KAPARPURA (PHASE-1)
	SR.DSTE/SPJ	DSTE/SPJ	JE/DRG	TO SUIT SIP NO. ECR/SIP/SPJ-KVC/327/2023 ALT-A3	

SWRD NO.-

ECR/SWRD/SPJ
KVC/327/2024