JAYNAGAR STATION
जयनगर स्टेशन

EXISTING WORK SHOWN THUS:-
PROPOSED WORK IN JAYNAGAR(INDIAN CUSTOM STATION) SHOWN THUS:-

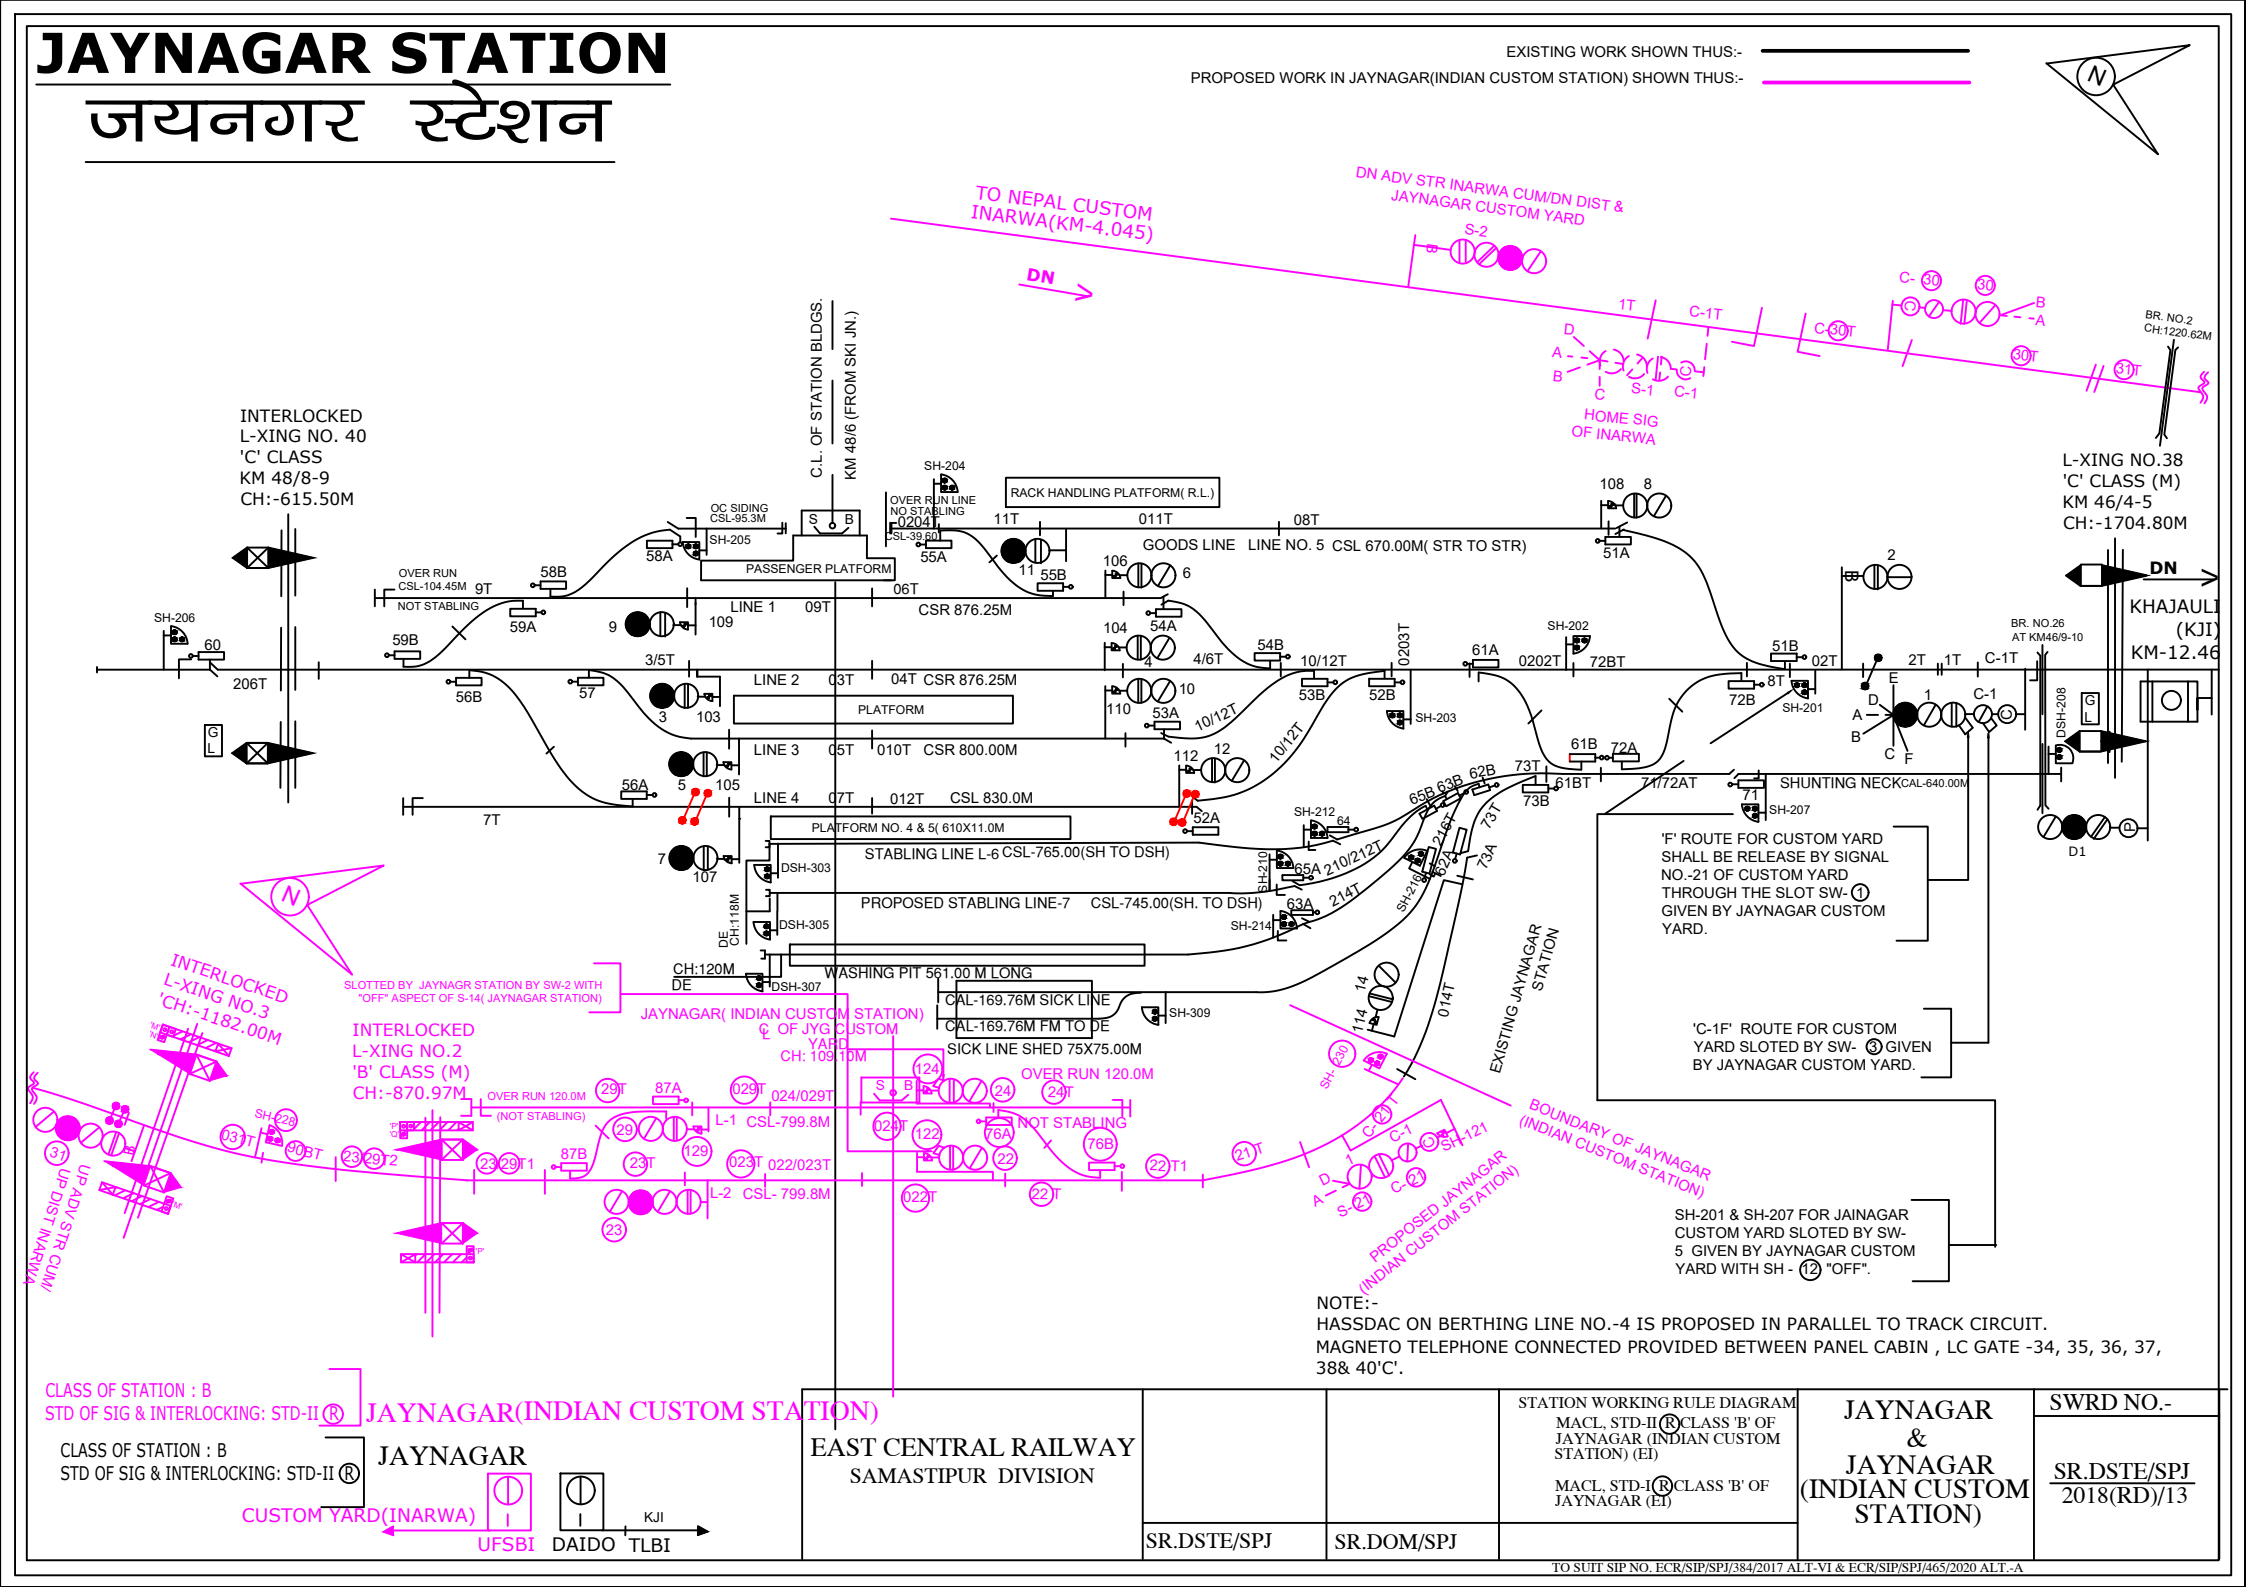

NOTE:-
HASSDAC ON BERTHING LINE NO.-4 IS PROPOSED IN PARALLEL TO TRACK CIRCUIT.
MAGNETO TELEPHONE CONNECTED PROVIDED BETWEEN PANEL CABIN , LC GATE -34, 35, 36, 37, 38& 40'C'.

EAST CENTRAL RAILWAY
SAMASTIPUR DIVISION

STATION WORKING RULE DIAGRAM
MACL, STD-II (R) CLASS 'B' OF JAYNAGAR (INDIAN CUSTOM STATION) (EI)
MACL, STD-I (R) CLASS 'B' OF JAYNAGAR (EI)

JAYNAGAR & JAYNAGAR (INDIAN CUSTOM STATION)

SWRD NO.- SR.DSTE/SPJ 2018(RD)/13

SR.DSTE/SPJ | SR.DOM/SPJ

TO SUIT SIP NO. ECR/SIP/SPJ/384/2017 ALT-VI & ECR/SIP/SPJ/465/2020 ALT.-A