PARSAUNI STATION

ijIkuh LVi'ku

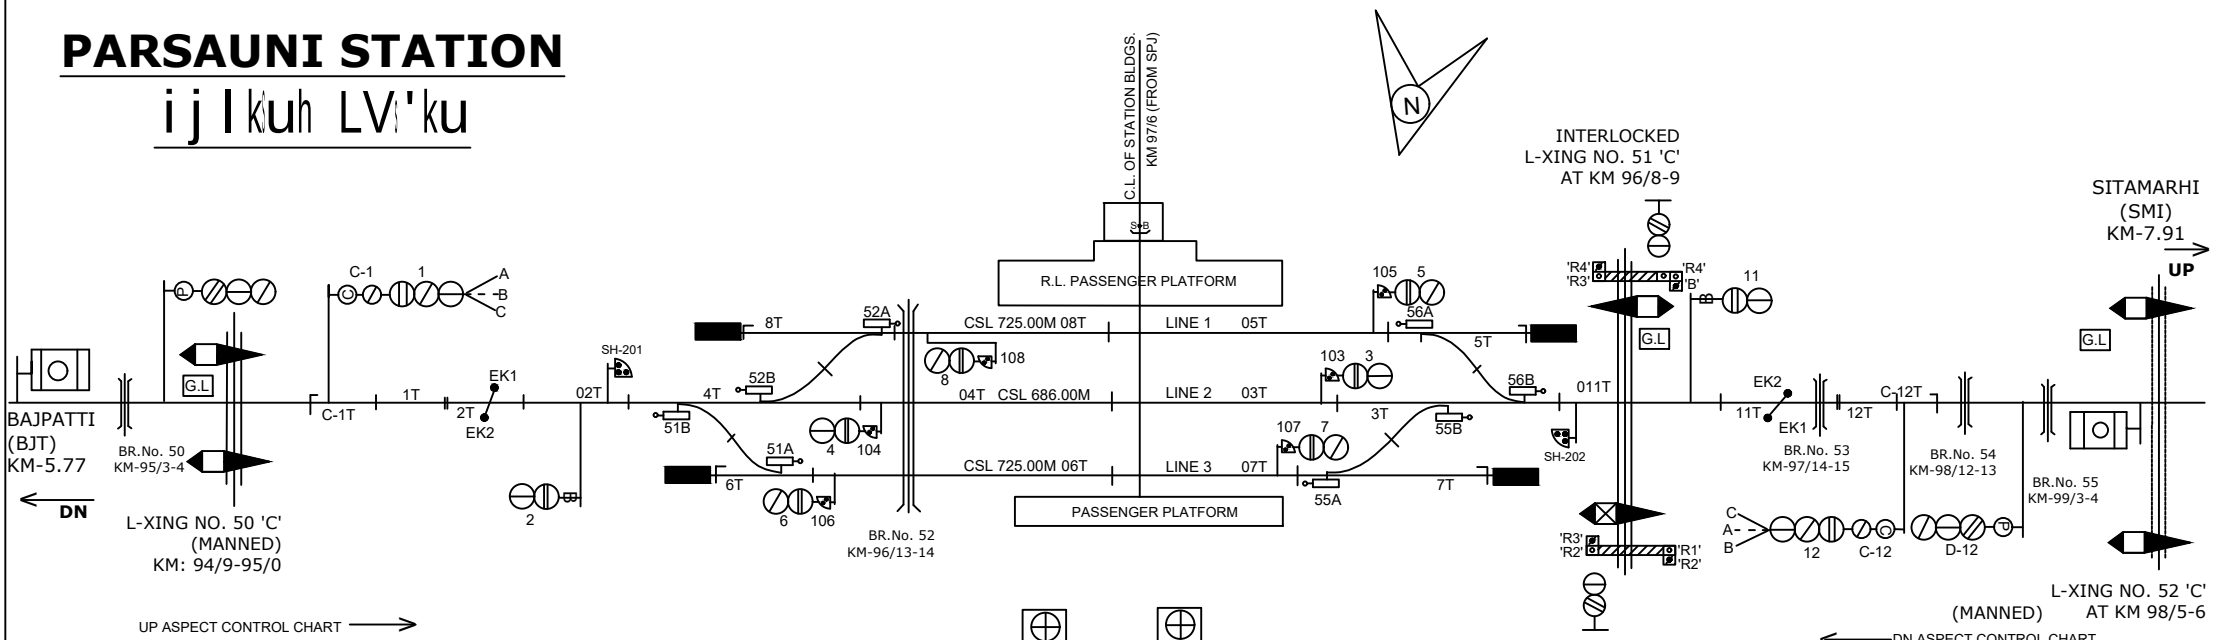

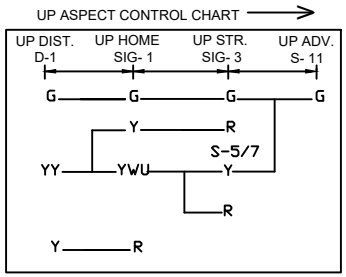

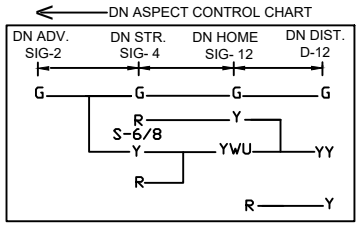

NOTE:-
MAGNETO TELEPHONE PROVIDED BETWEEN PANEL GATE NO.49'C' & 50'C' BETWEEN BJI-PSZ,51'C', 52'C' & 53'C' BETWEEN SMI-PSZ.

CLASS OF STATION : B
STD OF SIG & INTERLOCKING: STD-II Ⓡ

EAST CENTRAL RAILWAY SAMASTIPUR DIVISION				STATION WORKING RULE DIAGRAM MACL, STD-IIⓇ, CLASS 'B'	PARSAUNI	SWRD NO.- DY.CSTE/RE/DNR 05/2020(RD)
	SR.DSTE/SPJ	DSTE/SPJ	JE/DRG	TO SUIT SIP NO. ECR/SIP/SPJ/365/2008 ALT-VIII		