DHANG STATION
धांग स्टेशन

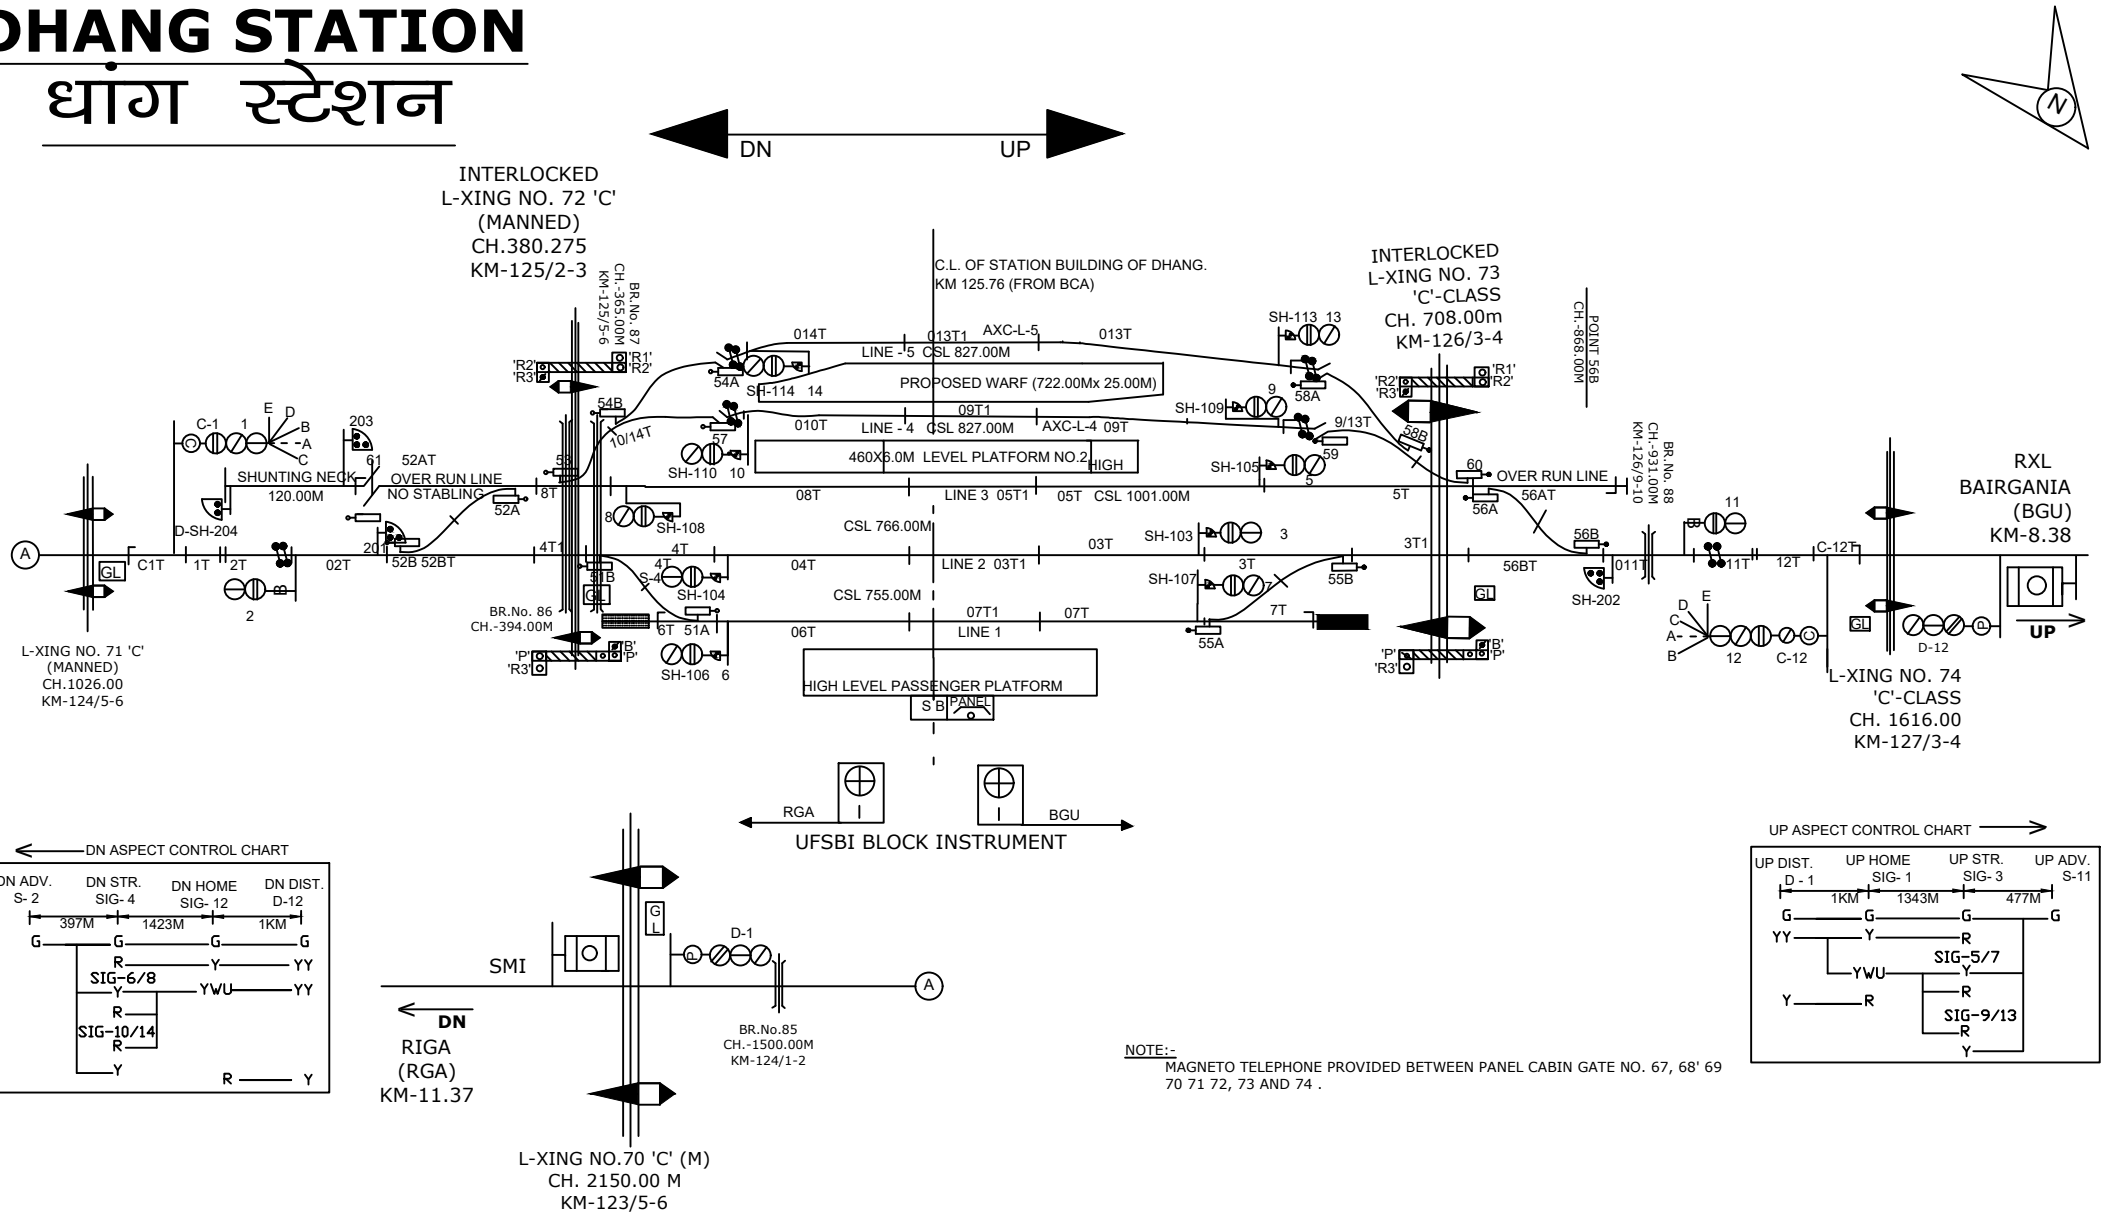

DN ASPECT CONTROL CHART

UP ASPECT CONTROL CHART

NOTE:-
MAGNETO TELEPHONE PROVIDED BETWEEN PANEL CABIN GATE NO. 67, 68' 69 70 71 72, 73 AND 74 .

CLASS OF STATION : B
STD OF SIG & INTERLOCKING: STD-II Ⓡ

EAST CENTRAL RAILWAY SAMASTIPUR DIVISION				STATION WORKING RULE DIAGRAM MACL, STD-II Ⓡ, CLASS 'B'	DHANG	SWRD NO.- SR.DSTE/SPJ 2019(RD)/03
	Sr.DOM/SPJ	SR.DSTE/SPJ	SSE/DRG/Sig/SPJ	TO SUIT SIP NO. ECR/SIP/SPJ/362/2019, ALT-IV		