RAMBHADRAPUR STATION
रामभद्रपुर स्टेशन

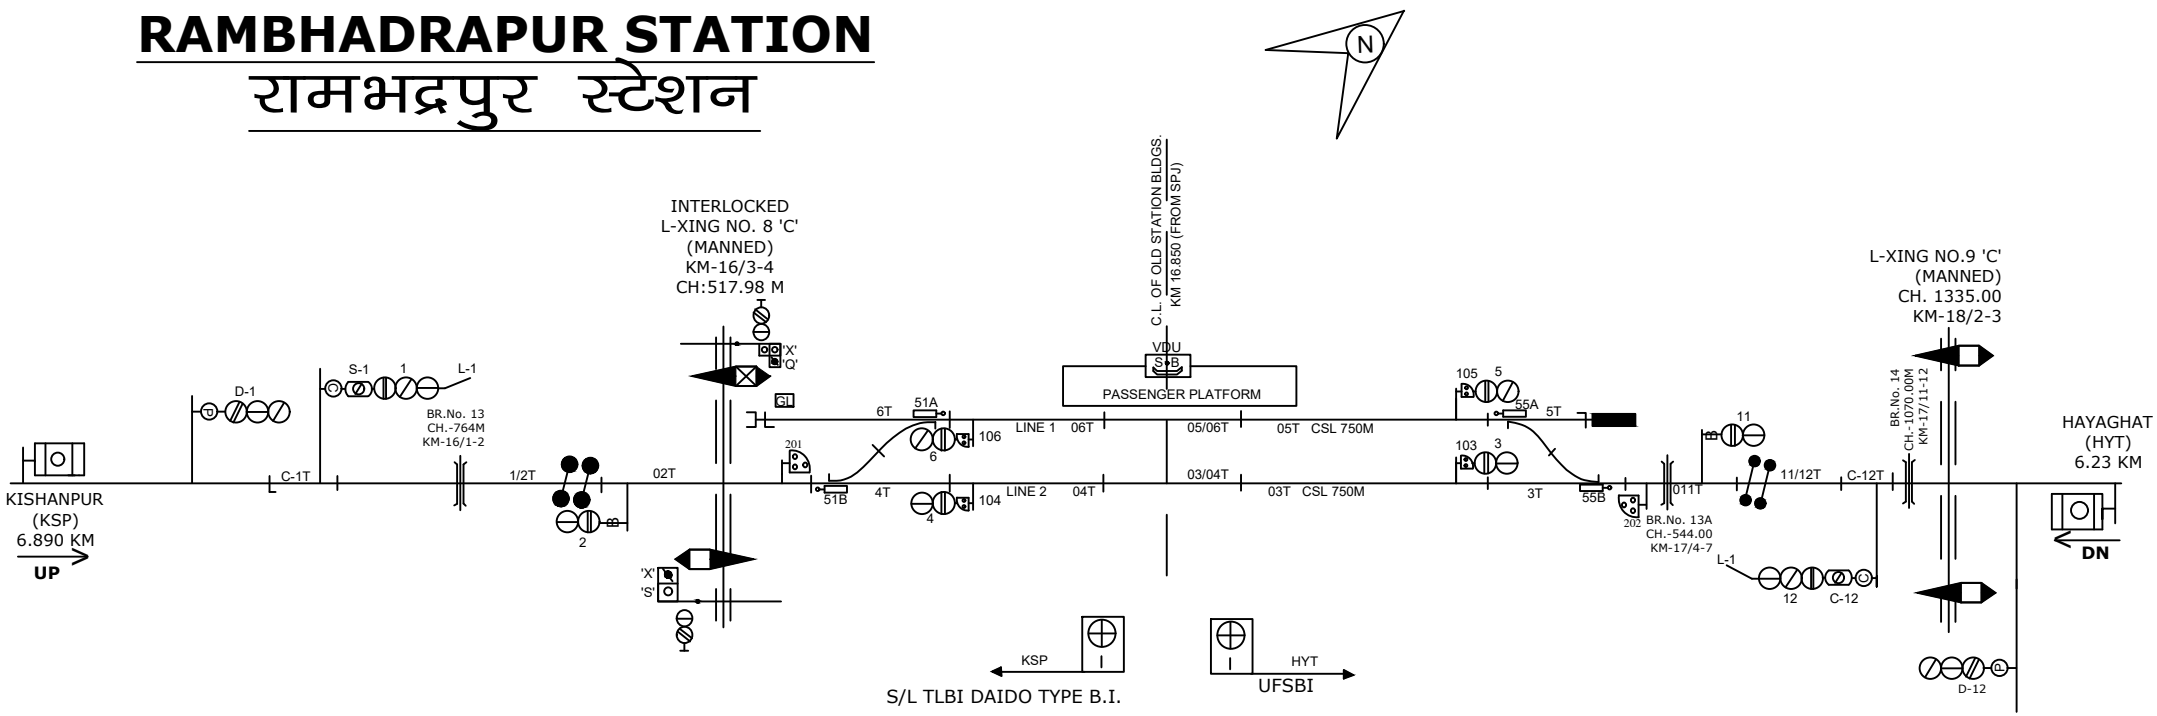

S/L TLBI DAIDO TYPE B.I.

CONNECTED WITH LC GATE
No. 8 'C' BETWEEN RAZ-KSP

MEGNETO PHONE AT LC GATE
No. 7 'C' AT KM 13/0-1
BETWEEN RBZ-KSP

DN ASPECT CONTROL CHART →

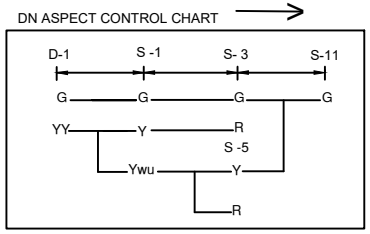

← DN ASPECT CONTROL CHART

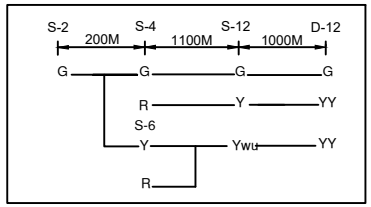

CLASS OF STATION : B
STD OF SIG & INTERLOCKING: STD-II

EAST CENTRAL RAILWAY SAMASTIPUR DIVISION				(ELECTRONIC INTERLOCKING) STATION WORKING RULE DIAGRAM MACL, STD-II CLASS 'B'	RAMBHADRAPUR	SWRD NO.- Sr.DSTE/SPJ 2010/RD/04
	SR.DSTE/SPJ	DSTE/SPJ	JE/DRG	TO SUIT SIP NO. ECR/SIP/SPJ-RBZ/322/2022		