PIPRAHAN

fi i jkgu LVs'ku

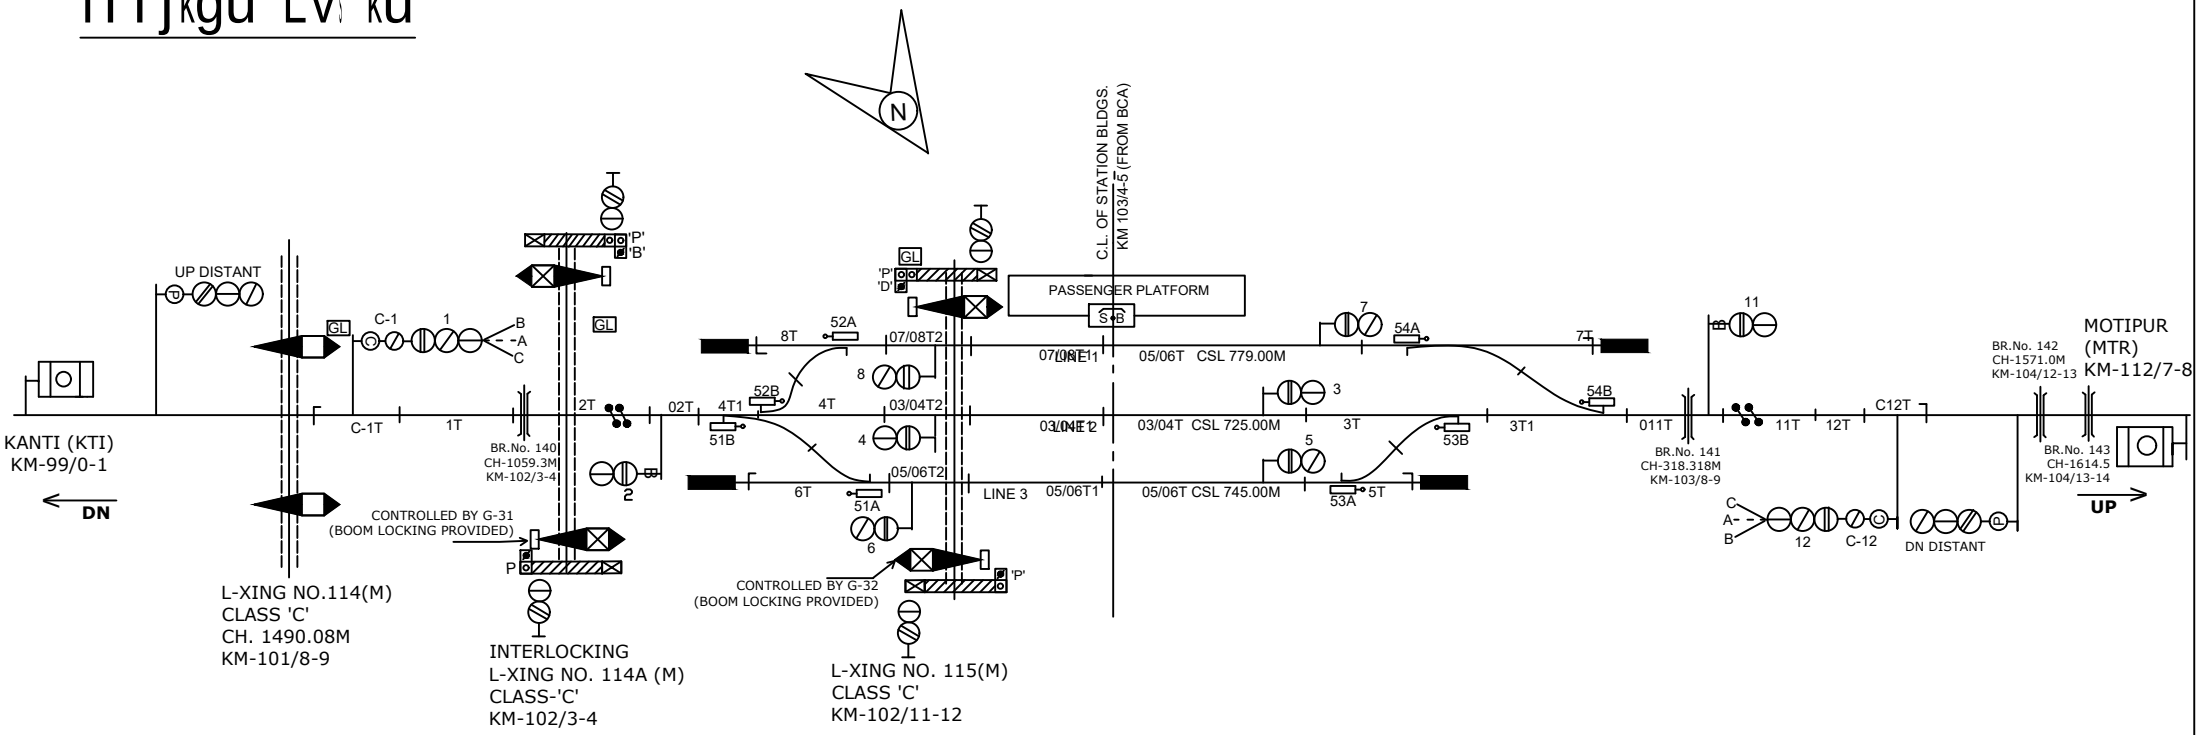

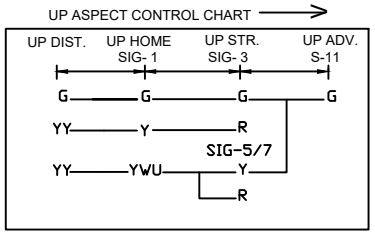

CONNECTED WITH LC GATE
No. 114'C', 114A 'C' &
115'C' BETWEEN KTI-PPRH

UFSBI BLOCK PANEL & HASSDAC

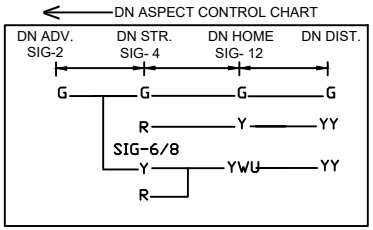

CRANK HANDLES

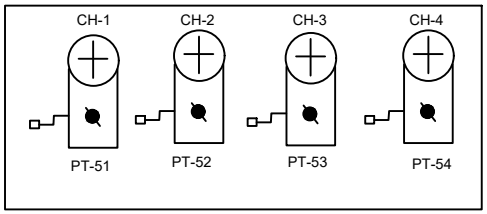

CLASS OF STATION : B
STD OF SIG & INTERLOCKING: STD-II Ⓡ

EAST CENTRAL RAILWAY SAMASTIPUR DIVISION				STATION WORKING RULE DIAGRAM MACL, STD-II Ⓡ, CLASS 'B'	PIPRAHAN	SWRD NO.- DY.CSTE/PROJ 2015(RD)/04
	SR.DSTE/SPJ	DSTE/SPJ	JE/DRG	TO SUIT SIP NO. ECR/SIP/SPJ/463/2009 ALT-VIII		