MOTIPUR STATION

ekrhij LVs'ku

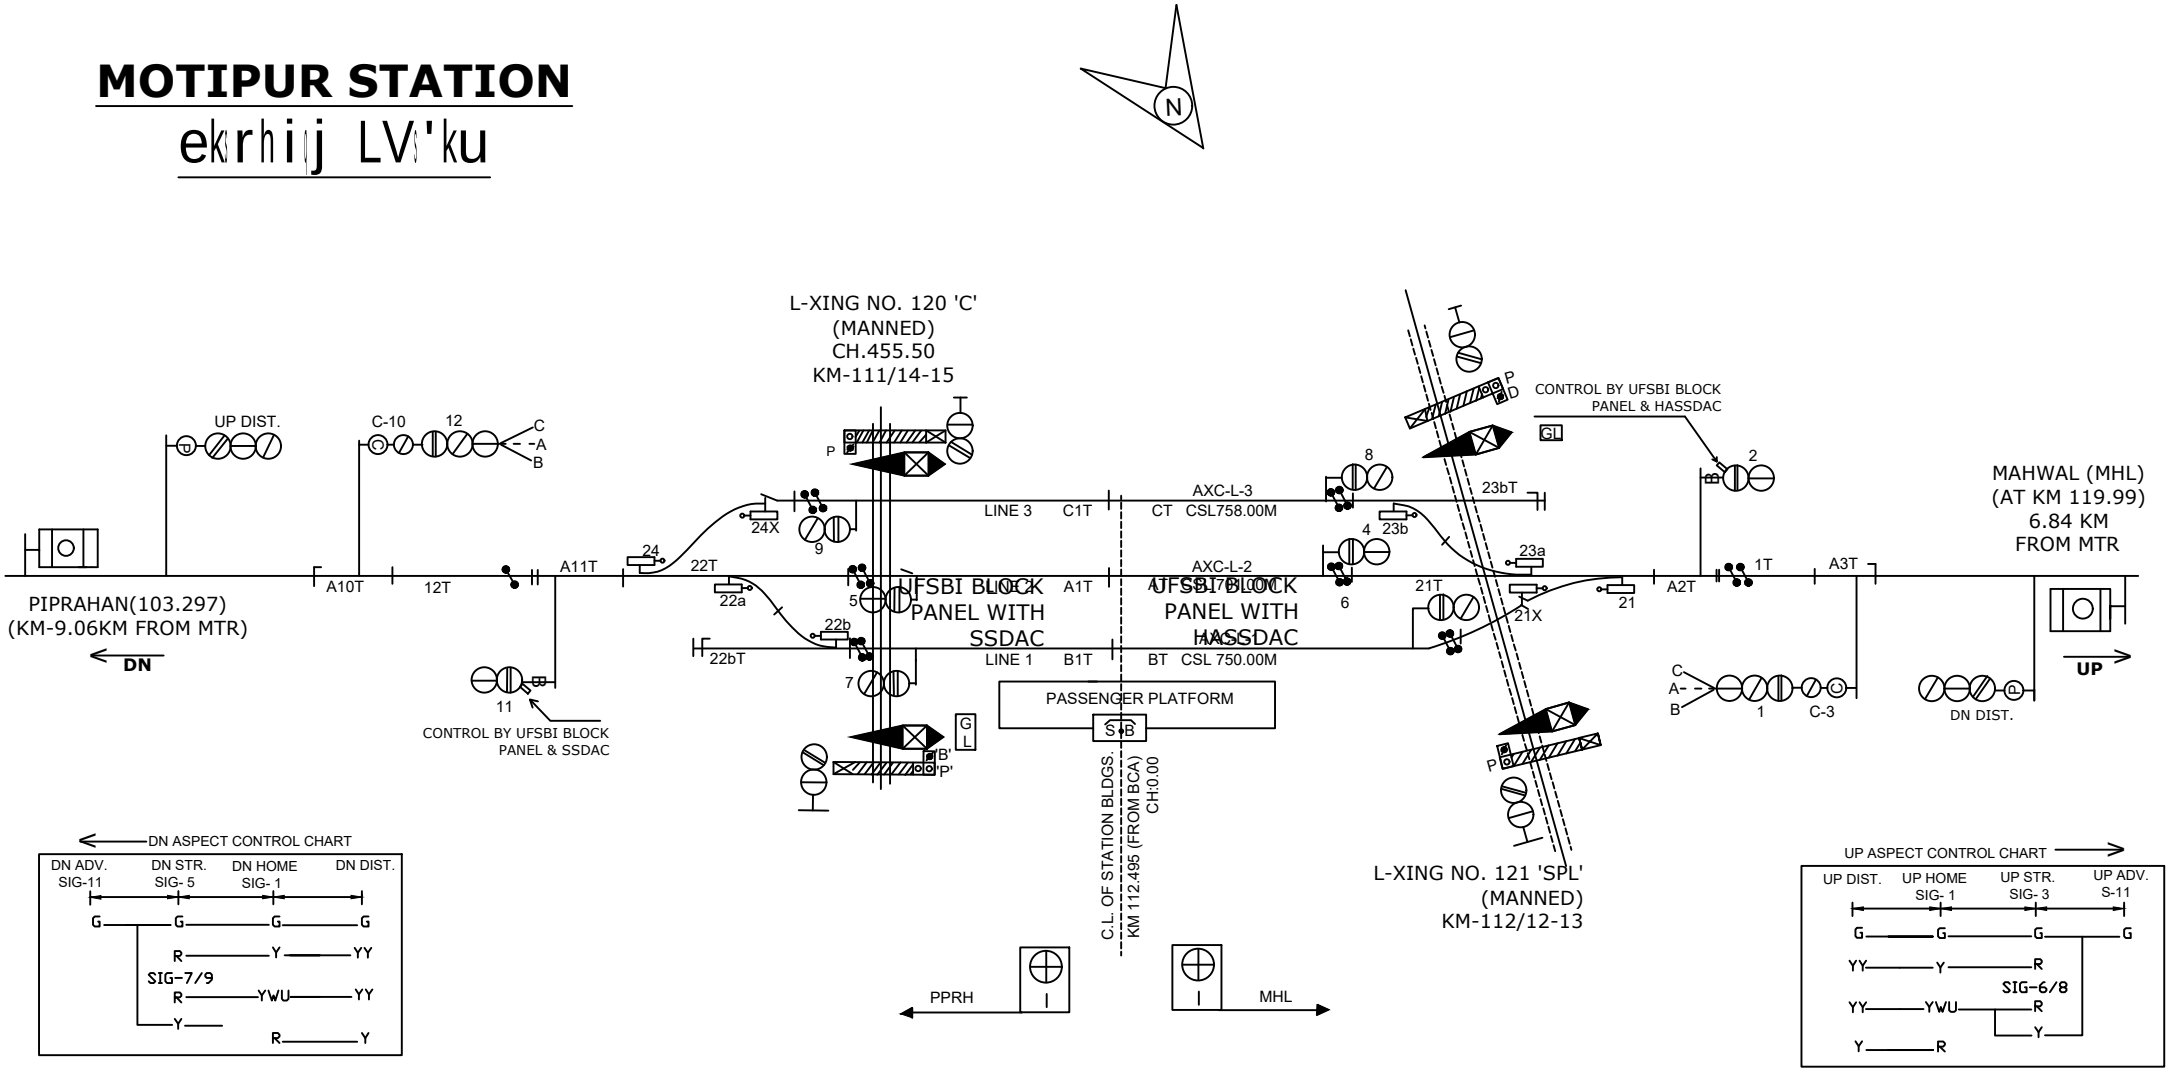

NOTE:-
MAGNETO TELEPHONE CONNECTION PROVIDED WITH L.C NO.116'C,117'C',118'C',119'C',120'C', 121'SPL' , 122'B' & 123.

CLASS OF STATION : B
STD OF SIG & INTERLOCKING: STD-II(R)

EAST CENTRAL RAILWAY SAMASTIPUR DIVISION				STATION WORKING RULE DIAGRAM MACL, STD-II(R) , CLASS 'B'	MOTIPUR	SWRD NO.- Sr.DSTE/SPJ/2020 (RD)/11
	SR.DSTE/SPJ	DSTE/SPJ	JE/DRG	SUIT SIP NO. ECR/SIP/SPJ/329/2012 ALT-VIII		