DANAPUR RRI (DNR)

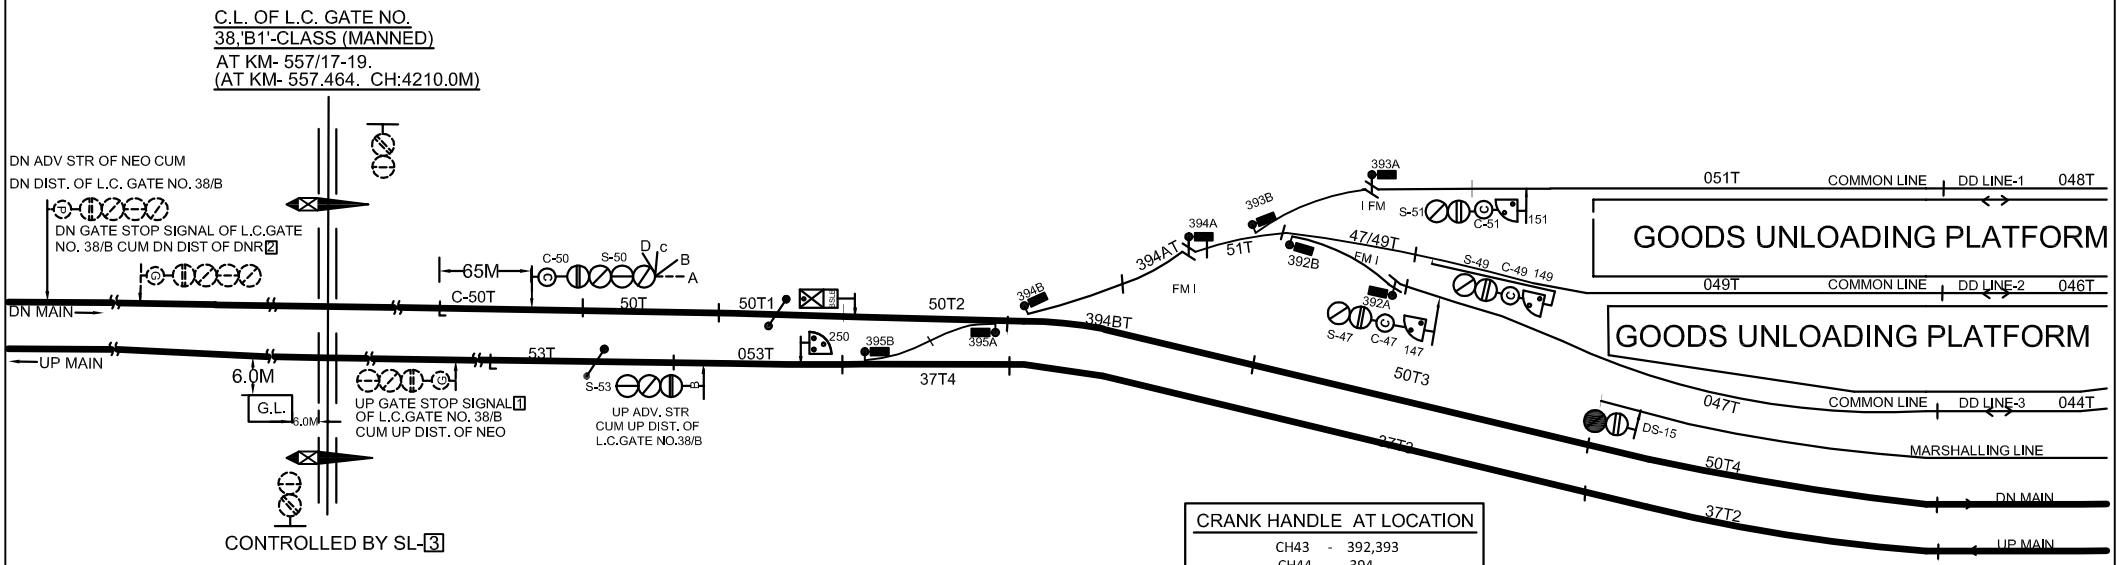

TO MUGHALSARAI

NEXT STN.: NEORA
(5.77 KM)

CRANK HANDLE AT LOCATION

CH43	-	392,393
CH44	-	394
CH45	-	395.

CRANK HANDLE AT WEST RELAY HUT

CH30	-	365,366,367,368.
CH31	-	363.
CH32	-	364,374.
CH33	-	369,370,371,372.
CH34	-	378.
CH35	-	373,375.
CH36	-	379,380.
CH37	-	381,382.
CH38	-	383.
CH39	-	384,385.
CH40	-	386
CH41	-	387,388,389,390.
CH42	-	SPARE

CRANK HANDLE AT PANEL ROOM

CH12	-	315,318
CH13	-	316,317.
CH-14	-	319
CH15	-	323
CH16	-	321,331,334.
CH17	-	322,324
CH18	-	326,327,328,329,330.
CH19	-	335.
CH20	-	336,338,339,341.
CH21	-	337,340.
CH22	-	342,343.
CH23	-	344,345,349,350,352.
CH24	-	346,354.
CH25	-	348,351.
CH26	-	353,355.
CH27	-	356,357.
CH28	-	360,361
CH29	-	SPARE

NOTE:-

1. UP/DN GATE STOP SIGNAL WILL BE LOWERED WITH REVERSE SM'S SLIDE CONTACT OF SL-3 AND EKT-B CONTACT IN.
2. DEAD APPROACH LOCKING WITH 60 SEC. TIME DELAY WILL BE PROVIDED.

EAST.CENTRAL RAILWAY *DANAPUR DIVISION*	SR.DSTE/ECR/DNR	DSTE/ECR/DNR	SSE/DRG/DNR	SIGNALLING PLAN CENTRAL PANEL (RRI) MACL, STD-II(R), CLASS-'B'.	***DANAPUR (DNR)***	SR. NO. ML-33E ECR/SIP/DNR/092/2016 ALT-IV