


CABLE ROUTE PLAN
OF
KATIHAR-MANSI-BARAUNI SECTION
OF
EAST CENTRAL RAILWAY


Section Barauni-Katihar
Sub Section : Katihar-Sempore
Km No. 1/800-11/400

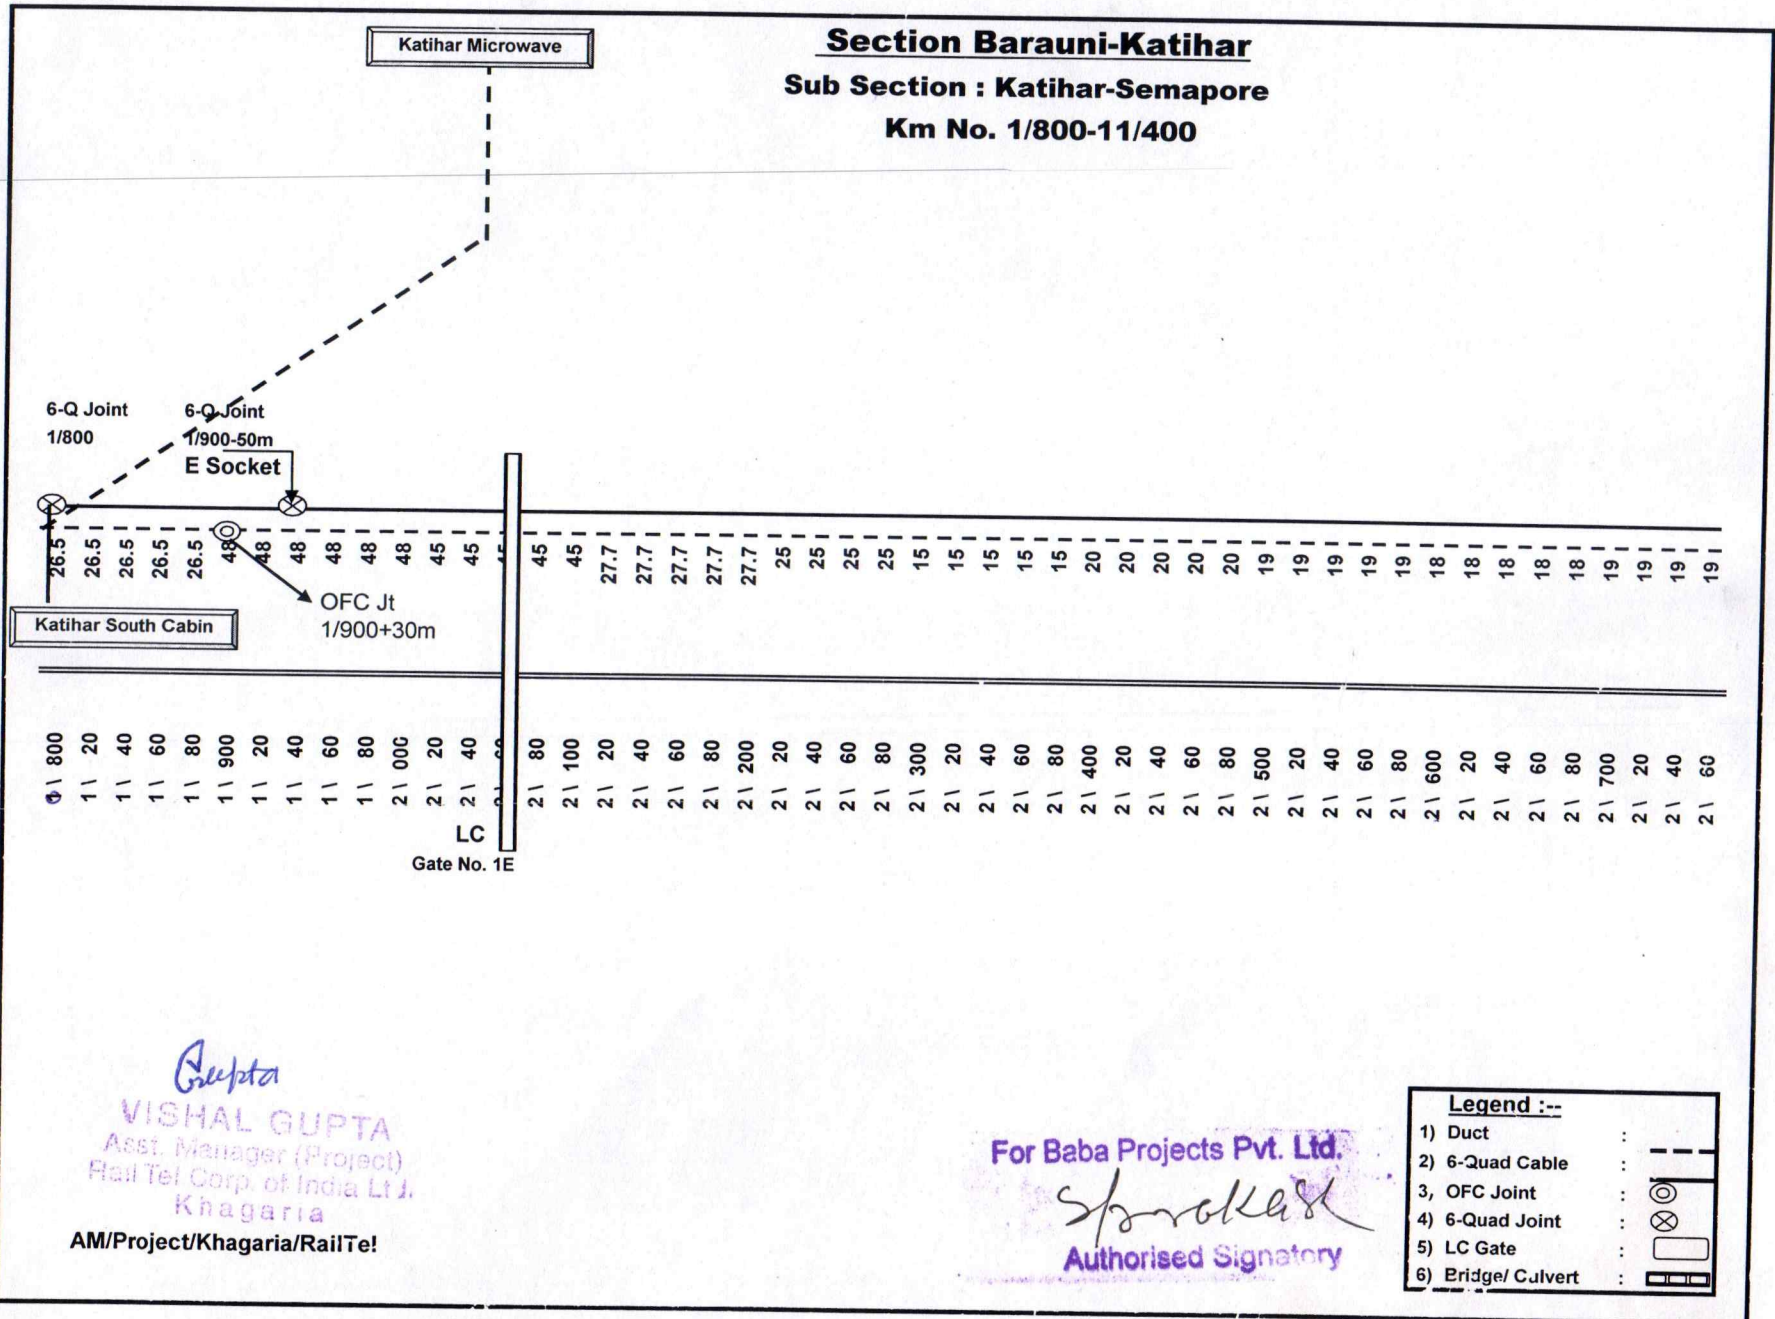

Gupta
VISHAL GUPTA
 Asst. Manager (Project)
 Rail Tel Corp. of India Ltd.
 Khagaria
 AM/Project/Khagaria/RailTel

For Baba Projects Pvt. Ltd.
Sprakash
Authorised Signatory

Section Barauni-Katihar
Sub Section : Katihar-Semapore
Km No. 1/800-11/400

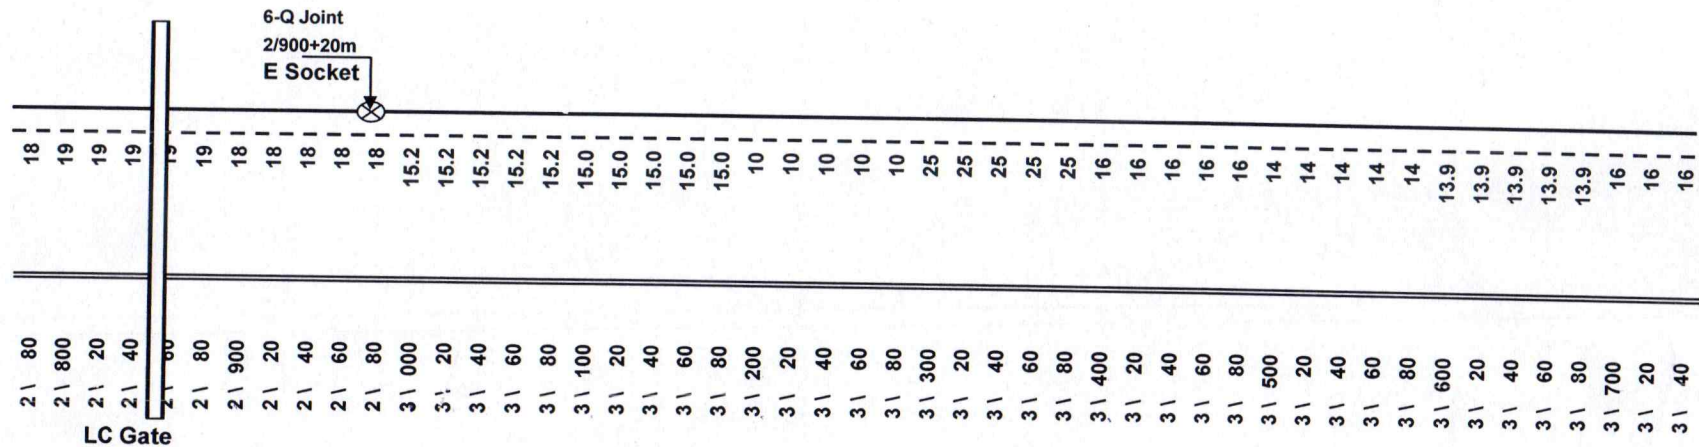

Vishal Gupta
VISHAL GUPTA
 Asst. Manager (Project)
 Rail Tel Corp. of India Ltd.
 Khagaria
 AM/Project/Khagaria/RailTel


For Baba Projects Pvt. Ltd.
S. Prakash
Authorised Signatory

Legend :--	
1) Duct	---
2) 6-Quad Cable	----
3) OFC Joint	⊗
4) 6-Quad Joint	⊗
5) LC Gate	⊢
6) Bridge/ Culvert	⊢

Section Barauni-Katihar

Sub Section : Katihar-Semapore

Km No. 1/800-11/400

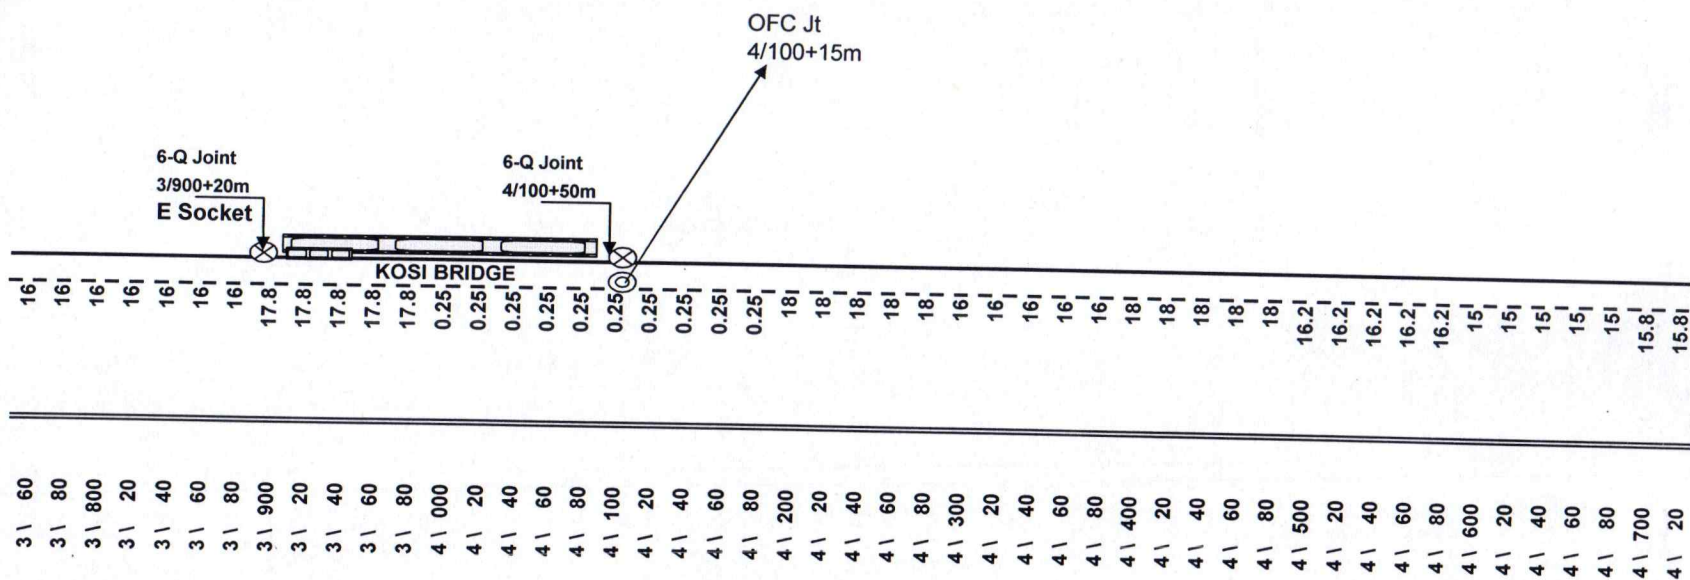

Gupta
VISHAL GUPTA
Asst. Manager (Project)
Rail Tel Corp. of India Ltd.
Khagaria
AM/Project/Khagaria/RailTel


For Baba Projects Pvt. Ltd.

Sprakash
Authorised Signatory

Legend :-

1) Duct	:	
2) 6-Quad Cable	:	
3) OFC Joint	:	
4) 6-Quad Joint	:	
5) LC Gate	:	
6) Bridge/ Culvert	:	

Section Barauni-Katihar
Sub Section : Katihar-Semapore
Km No. 1/800-11/400

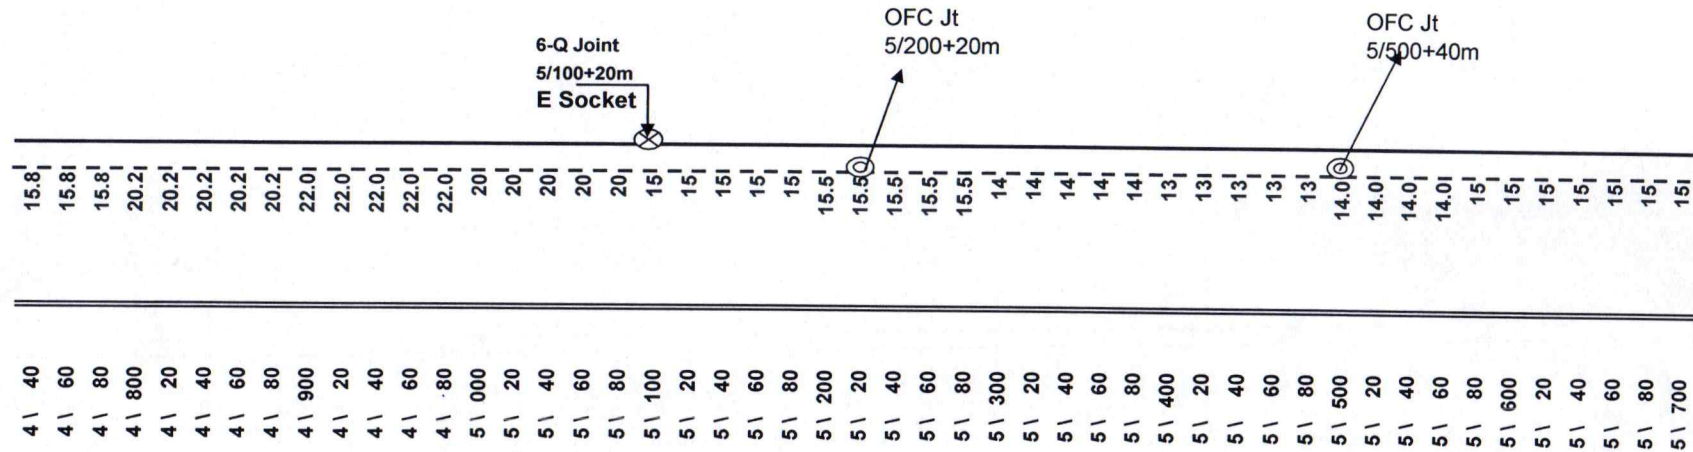

Vishal Gupta
VISHAL GUPTA
 Asst. Manager (Project)
 Rail Tel Corp. of India Ltd.
 Khagaria
 AM/Project/Khagaria/RailTel

For Baba Projects Pvt. Ltd.


Shankar
 Authorised Signatory

Legend :--	
1) Duct	: ---
2) 6-Quad Cable	: ---
3) OFC Joint	: ⊙
4) 6-Quad Joint	: ⊗
5) LC Gate	: □
6) Bridge/ Culvert	: ▬

Section Barauni-Katihar

Sub Section : Katihar-Semapore

Km No. 1/800-11/400

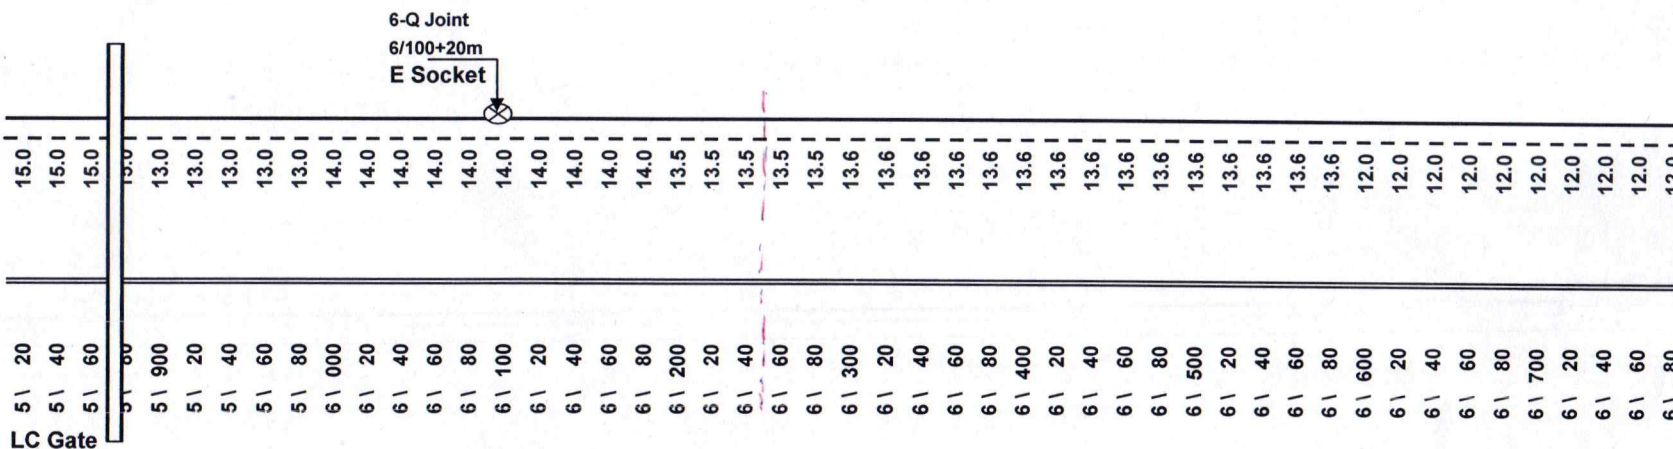

Gupta
VISHAL GUPTA
Asst. Manager (Project)
Rail Tel Corp. of India Ltd.
Khagaria
AM/Project/Khagaria/RailTel

For Baba Projects Pvt. Ltd.

Spurlock
Authentic Signatory

Legend :-

1) Duct	:	
2) 6-Quad Cable	:	
3) OFC Joint	:	
4) 6-Quad Joint	:	
5) LC Gate	:	
6) Bridge/ Culvert	:	

Station	Depth (ft)	Station	Depth (ft)
6+800	12.0	7+400	15.0
6+820	15.0	7+460	15.0
6+840	15.0	7+520	15.0
6+860	15.0	7+580	17.3
6+880	15.0	7+640	17.3
6+900	13.5	7+700	17.3
6+920	13.5	7+760	17.3
6+940	13.5	7+820	18.0
6+960	13.5	7+880	18.0
6+980	13.5	7+940	18.0
7+000	13.5	7+1000	18.0
7+020	13.5		
7+040	13.5		
7+060	13.5		
7+080	13.5		
7+100	13.7		
7+120	13.7		
7+140	13.7		
7+160	13.7		
7+180	13.7		
7+200	17.0		
7+220	17.0		
7+240	17.0		
7+260	17.0		
7+280	17.0		
7+300	17.3		
7+320	17.3		
7+340	17.3		
7+360	17.3		
7+380	17.3		
7+400	14.0		
7+420	14.0		
7+440	14.0		
7+460	14.0		
7+480	14.0		
7+500	15.0		

6-Q Joint
7/100+50
E Socket


6-Q Joint
7/500+30m
Oper. Jt.

LC Gate

Authorised Signatory

1) Duct	:	
2) 6-Quad Cable	:	
3) OFC Joint	:	
4) 6-Quad Joint	:	
5) LC Gate	:	
6) Bridge/ Culvert	:	

Section Barauni-Katihar
Sub Section : Katihar-Semapore
Km No. 1/800-11/400

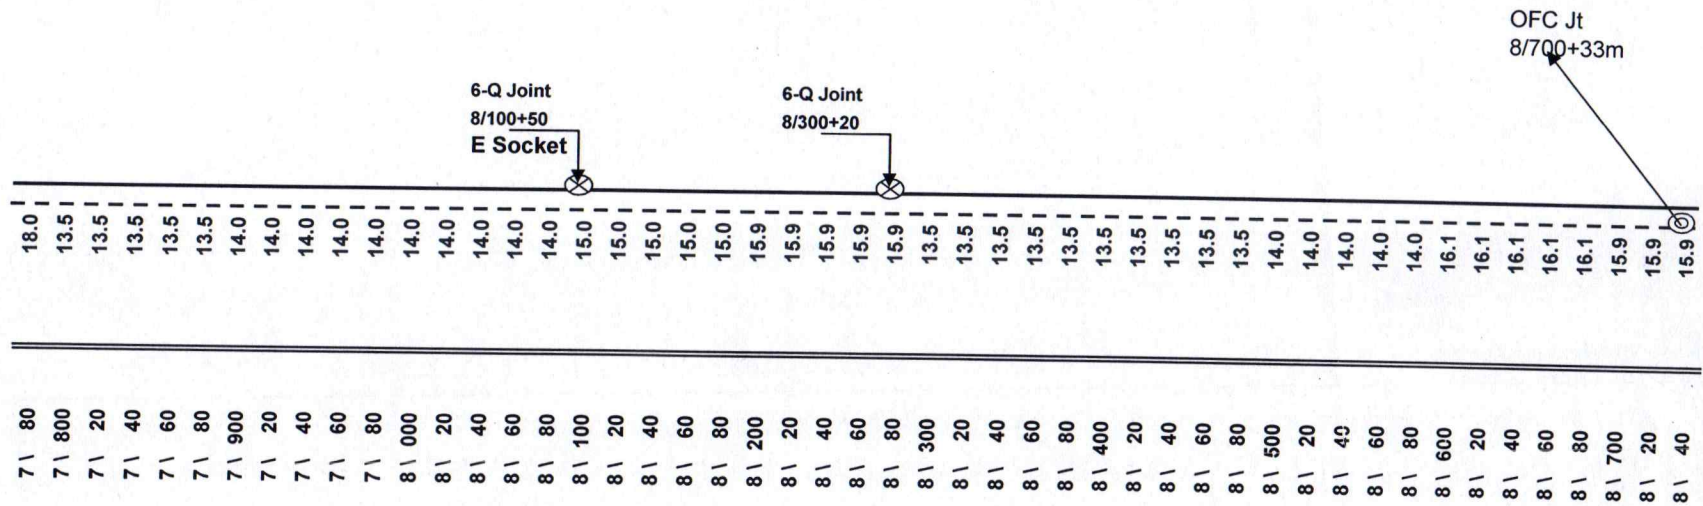


Gupta
VISHAL GUPTA
 Asst. Manager (Project)
 Rail Tel Corp. of India Lt J.
 Khagaria
 AM/Project/Khagaria/RailTel

For Baba Projects Pvt. Ltd.

Sporaka
 Authorised

Legend :-	
1) Duct	:
2) 6-Quad Cable	:
3) OFC Joint	:
4) 6-Quad Joint	:
5) LC Gate	:
6) Bridge/ Culvert	:

Section Barauni-Katihar
Sub Section : Katihar-Semapore
Km No. 1/800-11/400

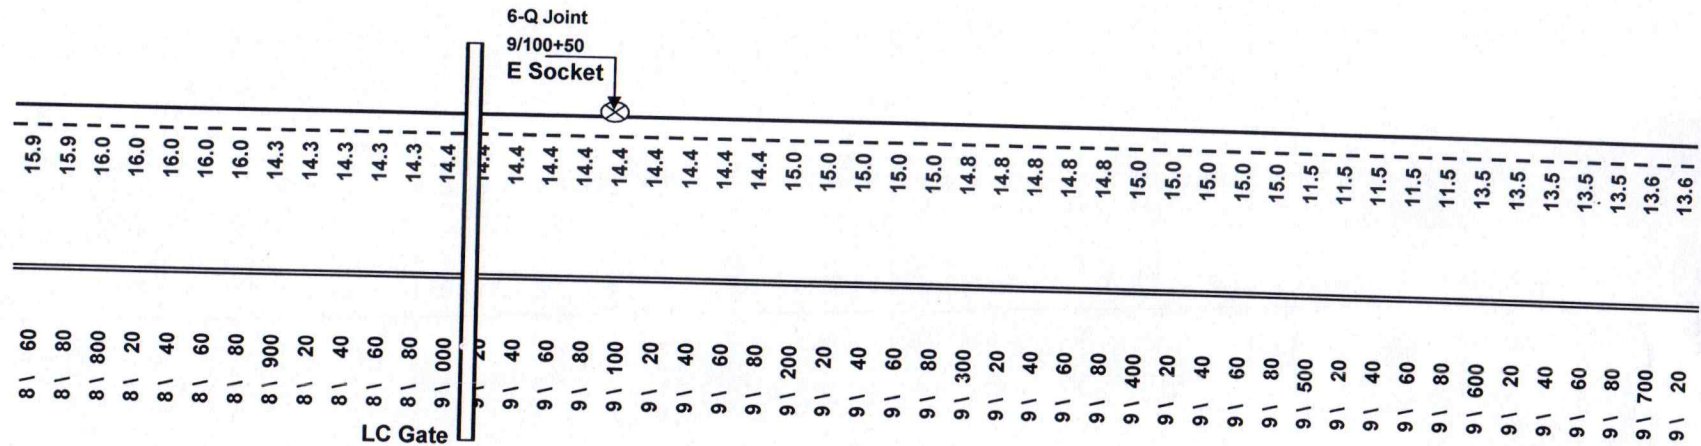


Gupta
VISHAL GUPTA
 Asst. Manager (Project)
 Rail Tel Corp. of India Lt L.
 Khagaria
 AM/Project/Khagaria/RailTel

For Baba Projects Pvt. Ltd.

Shankar
 Authorised Signatory

Legend :-	
1) Duct	---
2) 6-Quad Cable	----
3) OFC Joint	⊗
4) 6-Quad Joint	⊗
5) LC Gate	□
6) Bridge/ Culvert	▬

Section Barauni-Katihar
Sub Section : Katihar-Sempore
Km No. 1/800-11/400

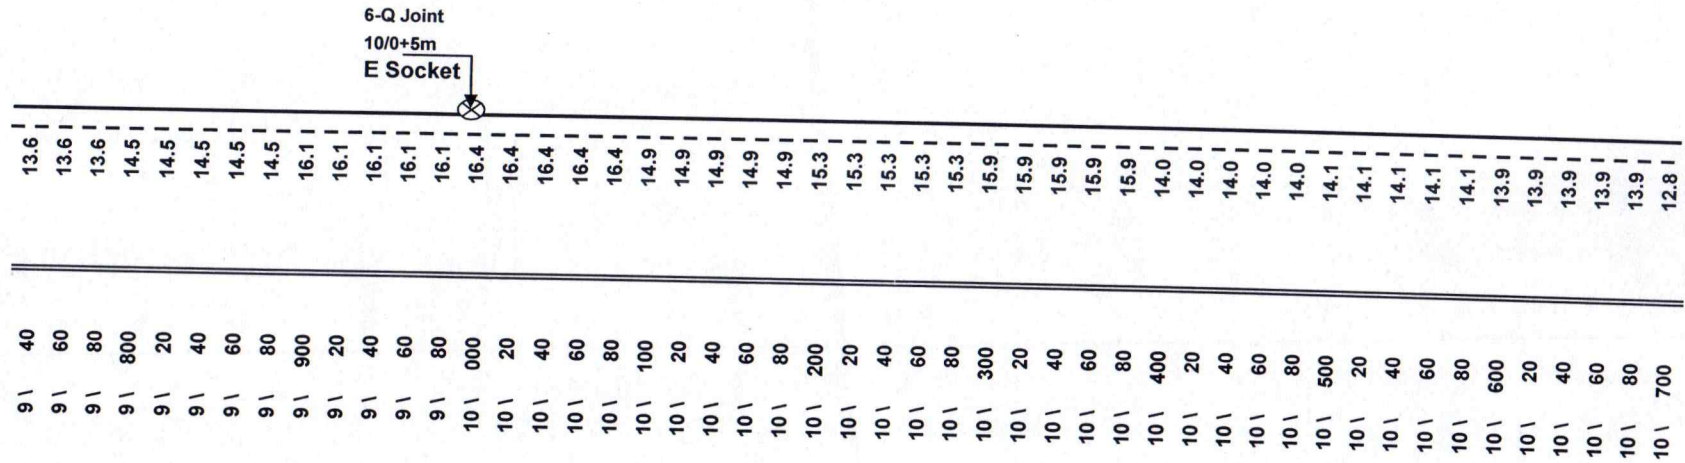


Vishal Gupta
VISHAL GUPTA
 Asst. Manager (Project)
 Rail Tel Corp. of India Ltd.
 Khagaria

For Baba Projects Pvt. Ltd.
Sprakash
 Authorised Signatory

Legend :--

1) Duct	:	---
2) 6-Quad Cable	:	----
3) OFC Joint	:	⊙
4) 6-Quad Joint	:	⊗
5) LC Gate	:	□
6) Bridge/ Culvert	:	▢

Section Barauni-Katihar
Sub Section : Katihar-Semapore-Karhagola
Km No. 11/400-22/400

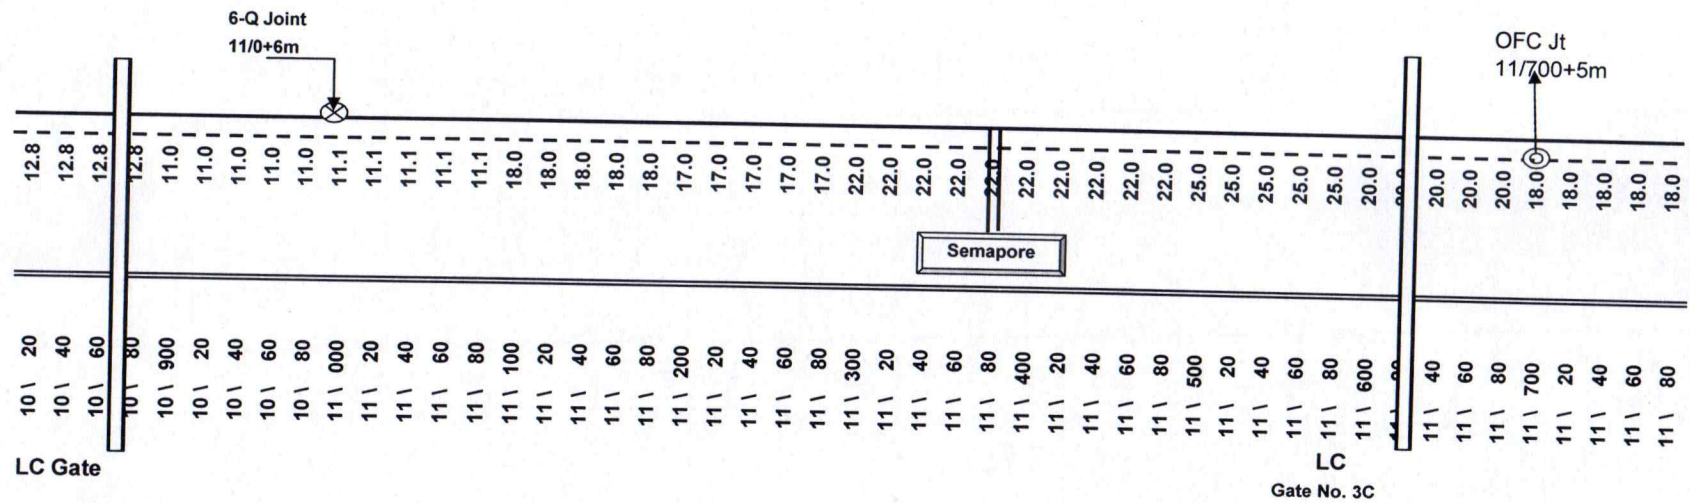


Vishal Gupta
VISHAL GUPTA
 Asst. Manager (Project)
 Rail Tel Corp. of India Ltd.
 Khagaria

For Baba Projects Pvt. Ltd.
Sprakash
 Authorised Signatory

Legend :-	
1) Duct	: ---
2) 6-Quad Cable	: ---
3) OFC Joint	: ⊙
4) 6-Quad Joint	: ⊗
5) LC Gate	: []
6) Bridge/ Culvert	: []

Section Barauni-Katihar
Sub Section : Katihar-Semapore-Karhagola
Km No. 11/400-22/400

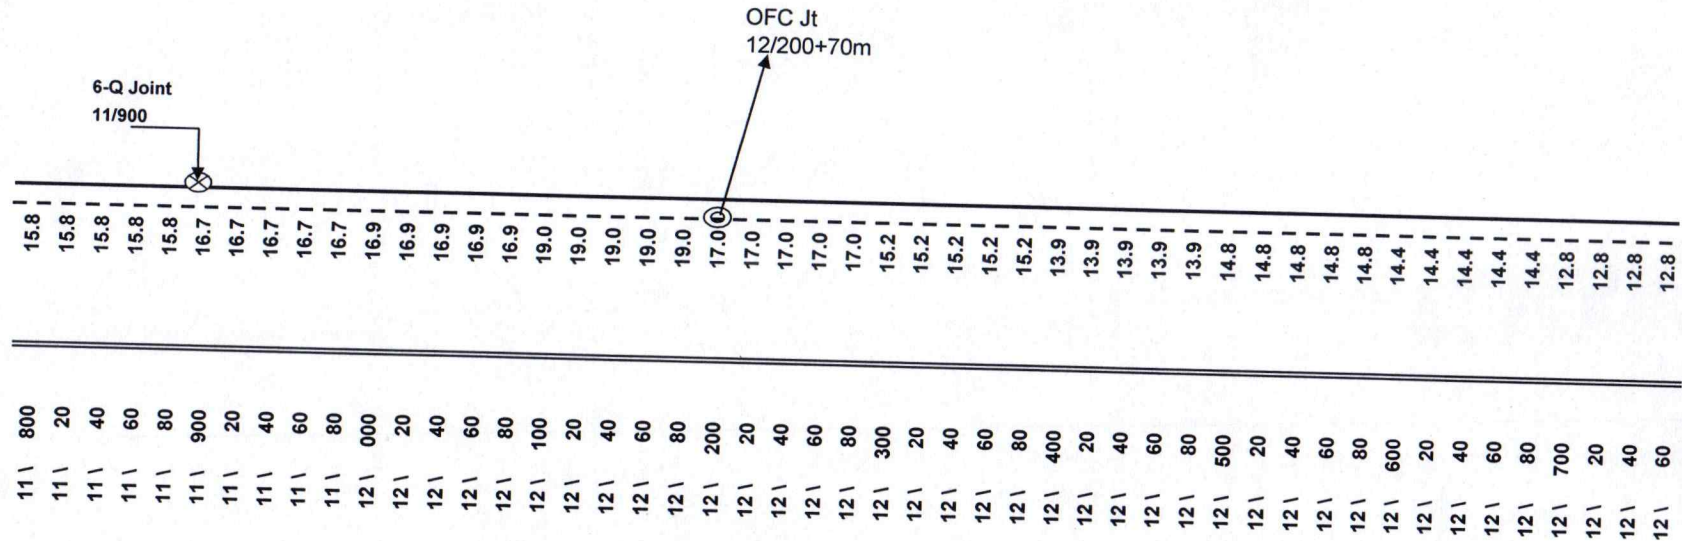


Gupta
VISHAL GUPTA
 Asst. Manager (Project)
 Rail Tel Corp. of India Lt J.
 Khagaria
 AM/Project/Khagaria/RailTel

For Baba Projects Pvt. Ltd.
Sprellast
 Authorised Signatory

Legend :-	
1) Duct	: ———
2) 6-Quad Cable	: ———
3) OFC Joint	: ⊗
4) 6-Quad Joint	: ⊗
5) LC Gate	: □
6) Bridge/ Culvert	: ▬

Section Barauni-Katihar
Sub Section : Katihar-Semapore-Karhagola
Km No. 11/400-22/400

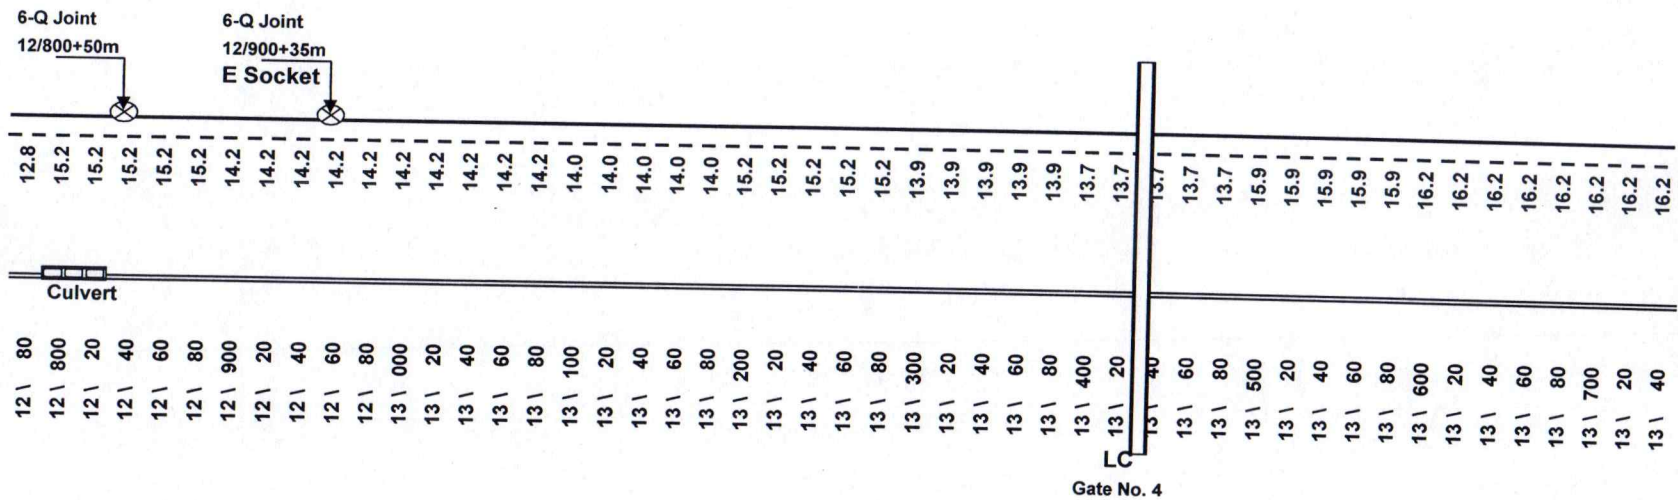

Vishal Gupta
VISHAL GUPTA
 Asst. Manager (Project)
 Rail Tel Corp. of India Ltd.
 Khagaria


AM/Project/Khagaria/RailTel

For Baba Projects Pvt. Ltd.

Spreet Kash
Authorised Signatory

Legend :--	
1) Duct	: - - - -
2) 6-Quad Cable	: [Symbol]
3) OFC Joint	: [Symbol]
4) 6-Quad Joint	: [Symbol]
5) LC Gate	: [Symbol]
6) Bridge/ Culvert	: [Symbol]

Section Barauni-Katihar
Sub Section : Katihar-Semapore-Karhagola
Km No. 11/400-22/400

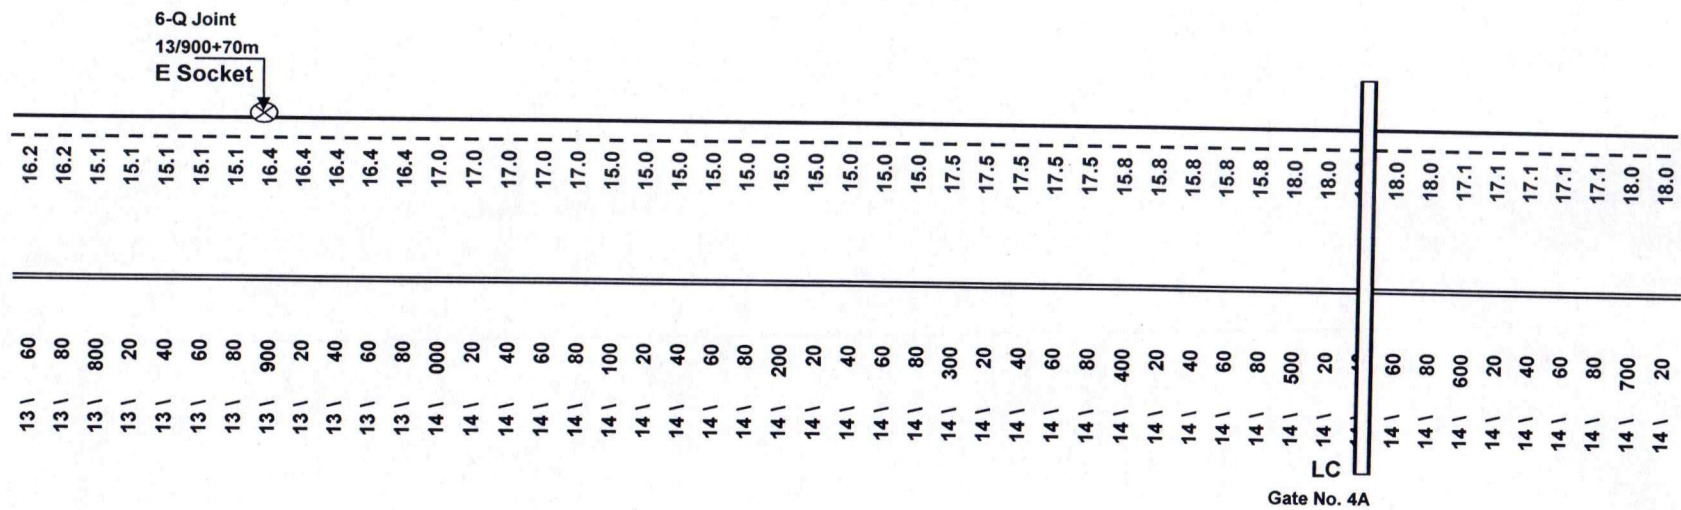


Vishal Gupta
VISHAL GUPTA
 Asst. Manager (Project)
 Rail Tel Corp. of India Ltd.
 Khagaria
 AM/Project/Khagaria/RailTel

For Baba Projects Pvt. Ltd.

Spralla SK
Authorised Signatory

Legend :--	
1) Duct	: ---
2) 6-Quad Cable	: ---
3) OFC Joint	: ⊗
4) 6-Quad Joint	: ⊗
5) LC Gate	: []
6) Bridge/ Culvert	: []

Section Barauni-Katihar
Sub Section : Katihar-Semapore-Karhagola
Km No. 11/400-22/400

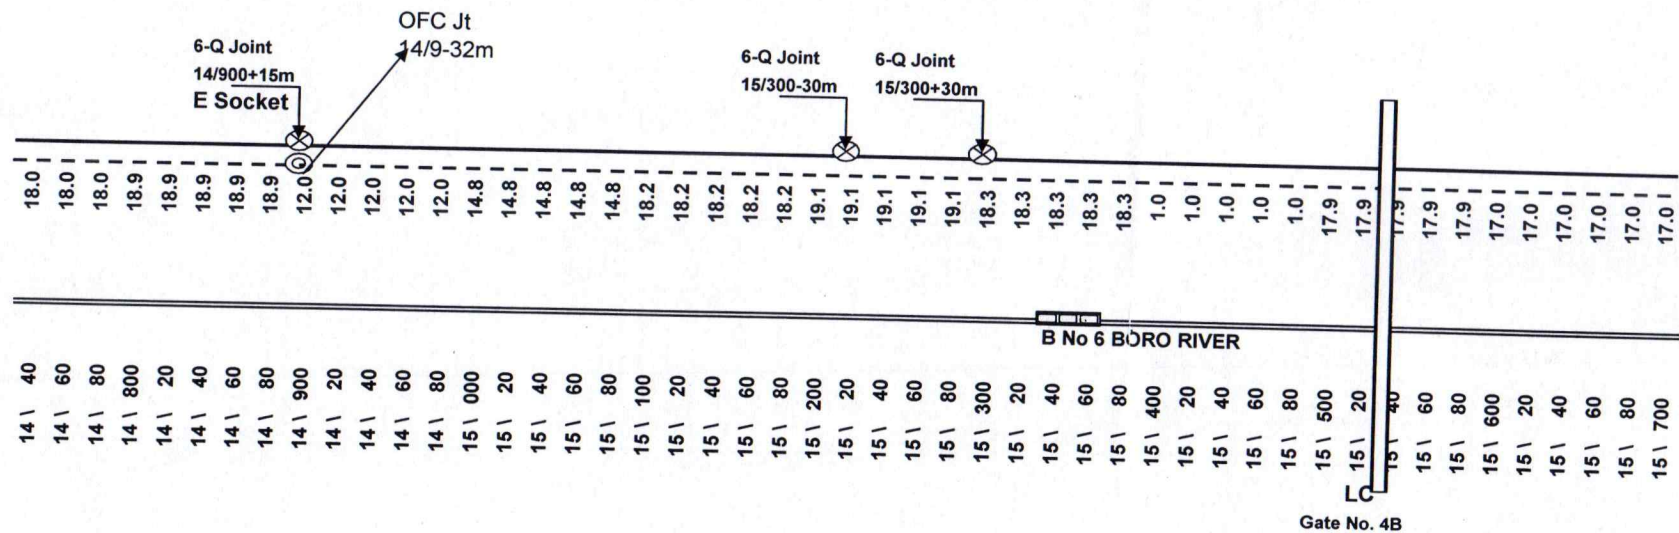


Gupta
VISHAL GUPTA
 Asst. Manager (Project)
 Rail Tel Corp. of India Ltd.
 Khagaria
 AM/Project/Khagaria/RailTel

For Baba Projects Pvt. Ltd.

S. Prakash
Authorised Signatory

Legend :-	
1) Duct	: - - - -
2) 6-Quad Cable	:
3) OFC Joint	: ⊗
4) 6-Quad Joint	: ⊗
5) LC Gate	: []
6) Bridge/ Culvert	: []

Section Barauni-Katihar
Sub Section : Katihar-Semapore-Karhagola
Km No. 11/400-22/400

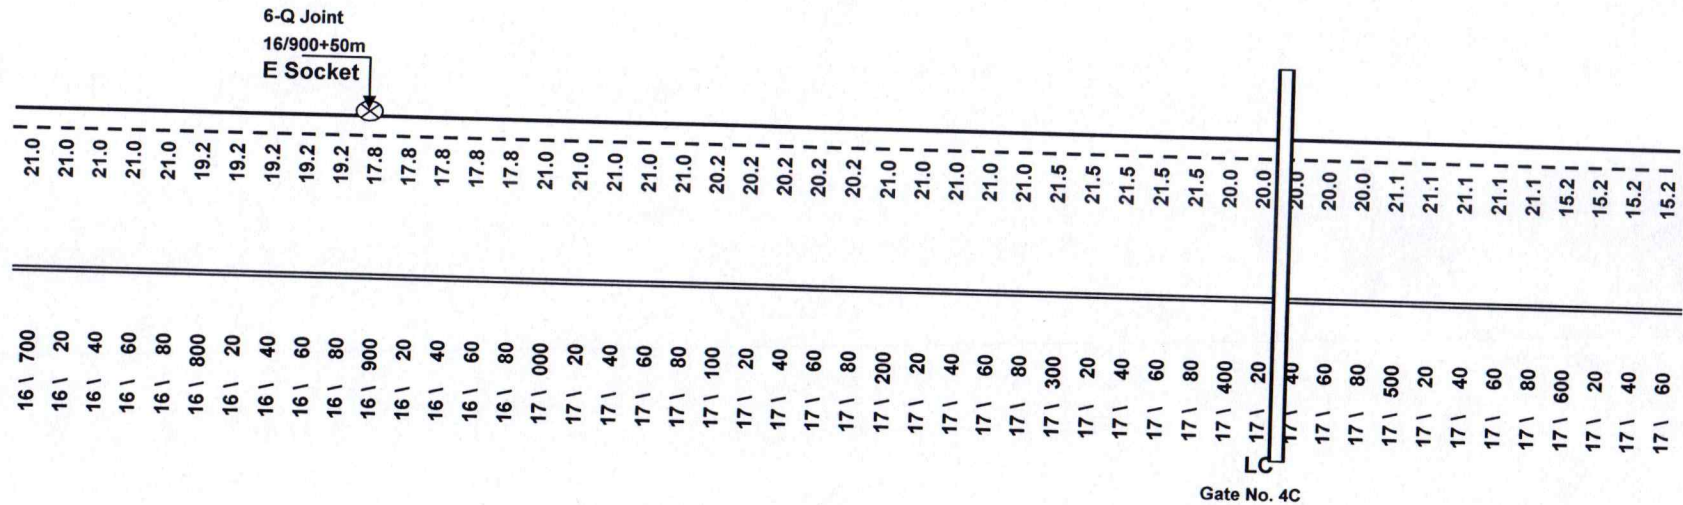


Vishal Gupta
VISHAL GUPTA
 Asst. Manager (Project)
 Rail Tel Corp. of India Lt. J.
 Khagaria
 AM/Project/Khagaria/RailTel

For Baba Projects Pvt. Ltd.

S. Prakash
 Authorised Signatory

Legend :-	
1) Duct	: - - - -
2) 6-Quad Cable	:
3) OFC Joint	: ⊗
4) 6-Quad Joint	: ⊗
5) LC Gate	: []
6) Bridge/ Cuivert	: []

Section Barauni-Katihar
Sub Section : Katihar-Semapore-Karhagola
Km No. 11/400-22/400

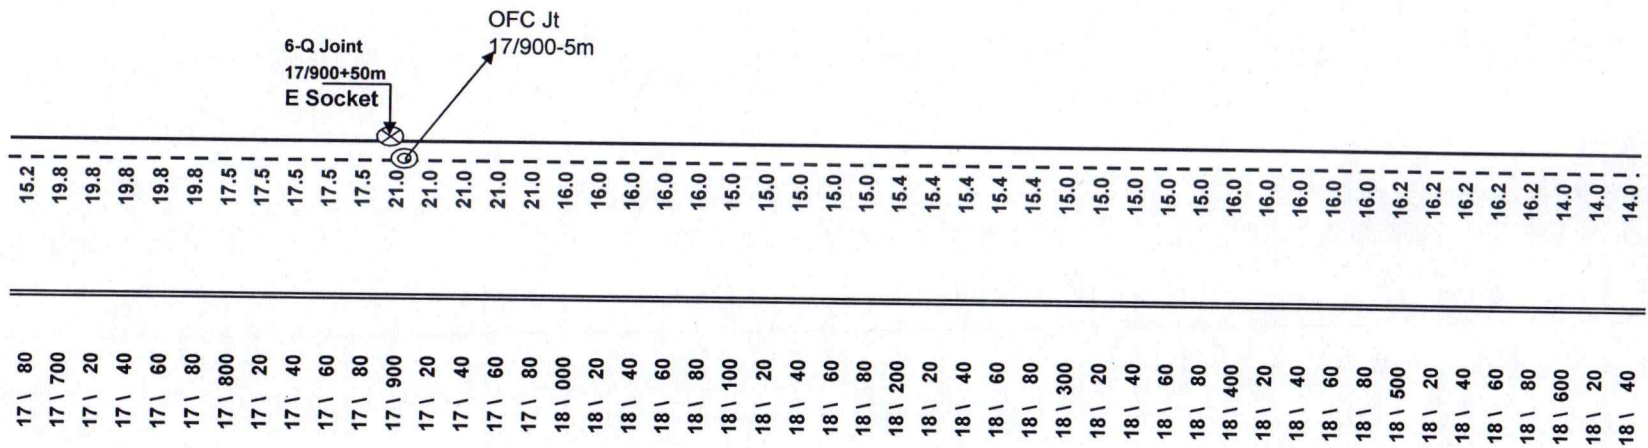


Gupta
VISHAL GUPTA
 Asst. Manager (Project)
 Rail Tel Corp. of India Ltd.
 Khagaria
 AM/Project/Khagaria/RailTel

For Baba Projects Pvt. Ltd.

Sprakash
Authorised Signatory

Legend :-	
1) OFC Cable	: ---
2) 6-Quad Cable	: ---
3) OFC Joint	: ⊙
4) 6-Quad Joint	: ⊗
5) LC Gate	: □
6) Bridge/ Culvert	: ▢

Section Barauni-Katihar
Sub Section : Katihar-Semapore-Karhagola
Km No. 11/400-22/400

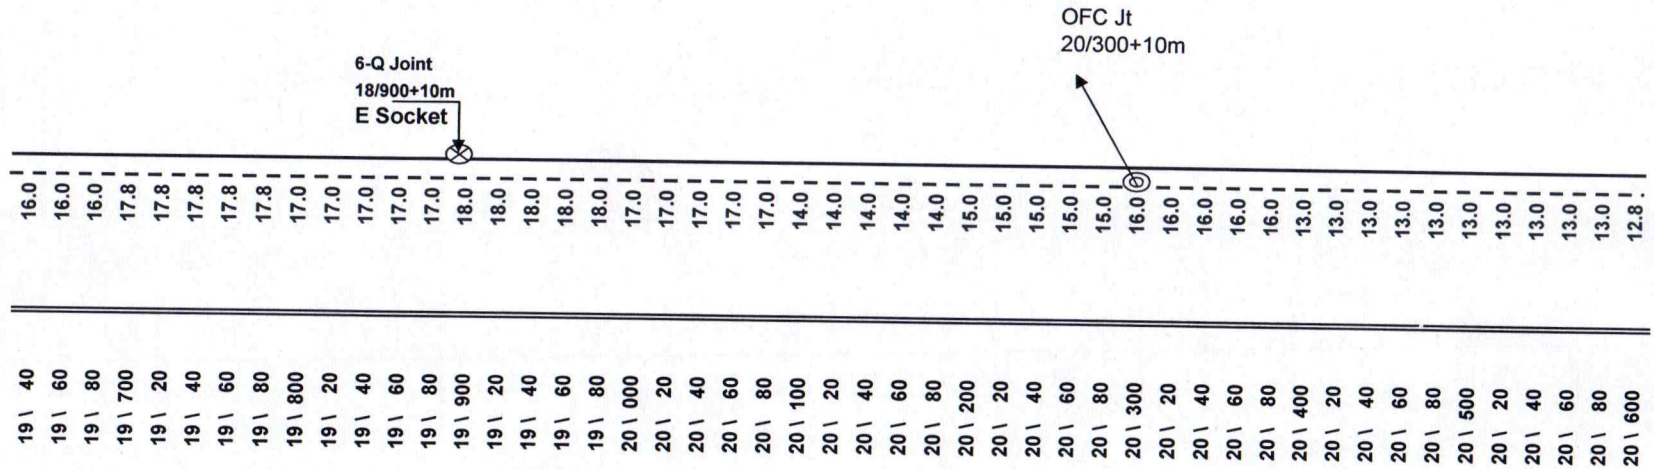


Deeptha
VISHAL GUPTA
 Asst. Manager (Project)
 Rail Tel Corp. of India
 AM/Project/Khagaria/RailTel

For Baba Projects Pvt. Ltd.

S. S. S. S.
Authorised Signatory

Legend :--	
1) Duct	:
2) 6-Quad Cable	:
3) OFC Joint	:
4) 6-Quad Joint	:
5) LC Gate	:
6) Bridge/ Culvert	:

Section Barauni-Katihar
Sub Section : Katihar-Semapore-Karhagola
Km No. 11/400-22/400

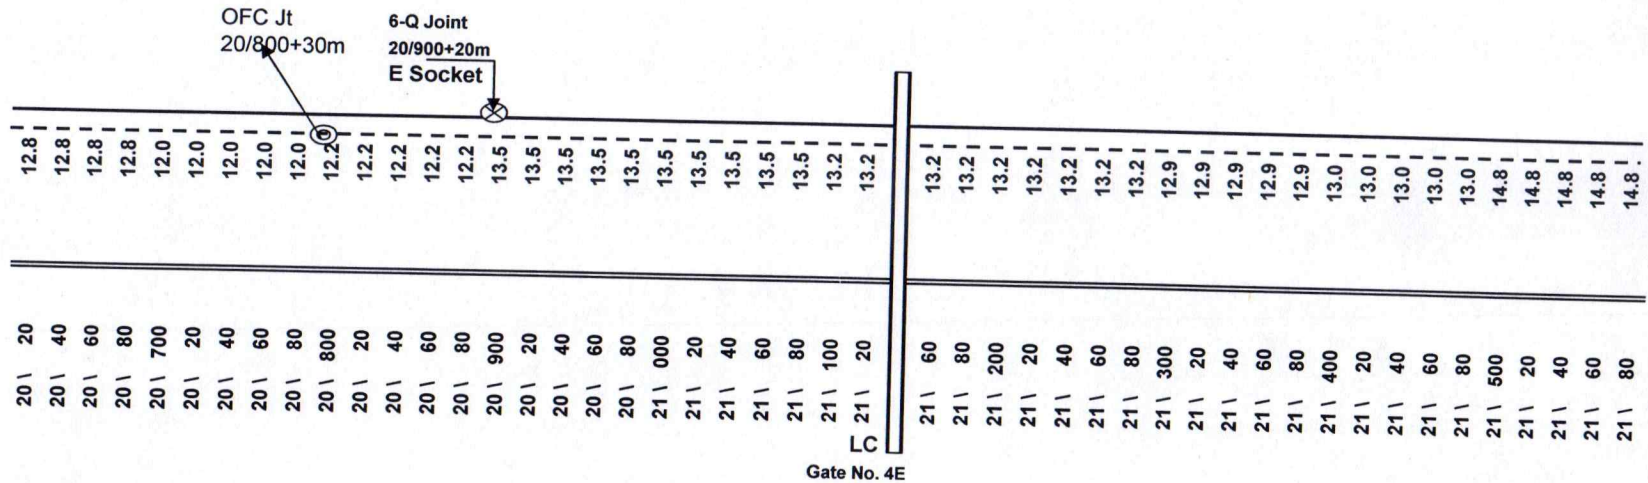

Vishal Gupta
VISHAL GUPTA
 Asst. Manager (Project)
 Rail Tel Corp. of India Ltd.
 Khagaria
 AM/Project/Khagaria/RailTel

For Baba Projects Pvt. Ltd.

Sprakash
Authorised Signatory

Legend :--


1) Duct	:	---
2) 6-Quad Cable	:	----
3) OFC Joint	:	⊗
4) 6-Quad Joint	:	⊗
5) LC Gate	:	□
6) Bridge/ Culvert	:	▬▬▬

[illegible]

Sprakash
Authorised Signatory

1) Duct	:	
2) 6-Quad Cable	:	
3) OFC Joint	:	
4) 6-Quad Joint	:	
5) LC Gate	:	
6) Bridge/ Culvert	:	

Section Barauni-Katihar
Sub Section : Karhagola-Bakhri
Km No. 22/7-29/16

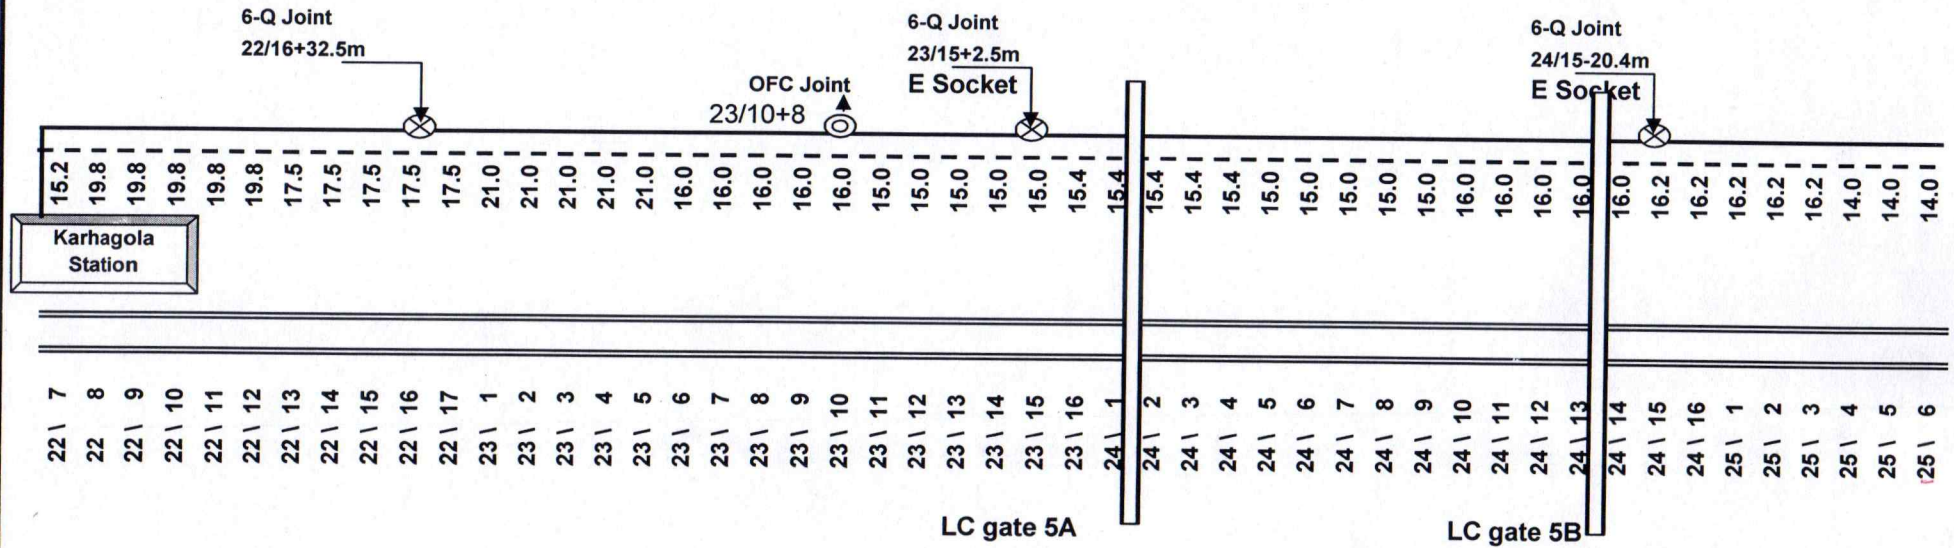


Vishal Gupta
VISHAL GUPTA
 Asst. Manager (Project)
 Rail Tel Corp. of India Lt. J.
 Khagaria
 AM/Project/Khagaria/RailTel

For Baba Projects Pvt. Ltd.
Sprakesh
 Authorised Signatory

Legend :--	
1) OFC Cable	: ---
2) 6-Quad Cable	: ---
3) OFC Joint	: ⊙
4) 6-Quad Joint	: ⊗
5) LC Gate	: []
6) Bridge/ Culvert	: []

Section Barauni-Katihar
Sub Section : Karhagola-Bakhri
Km No. 22/7-29/16

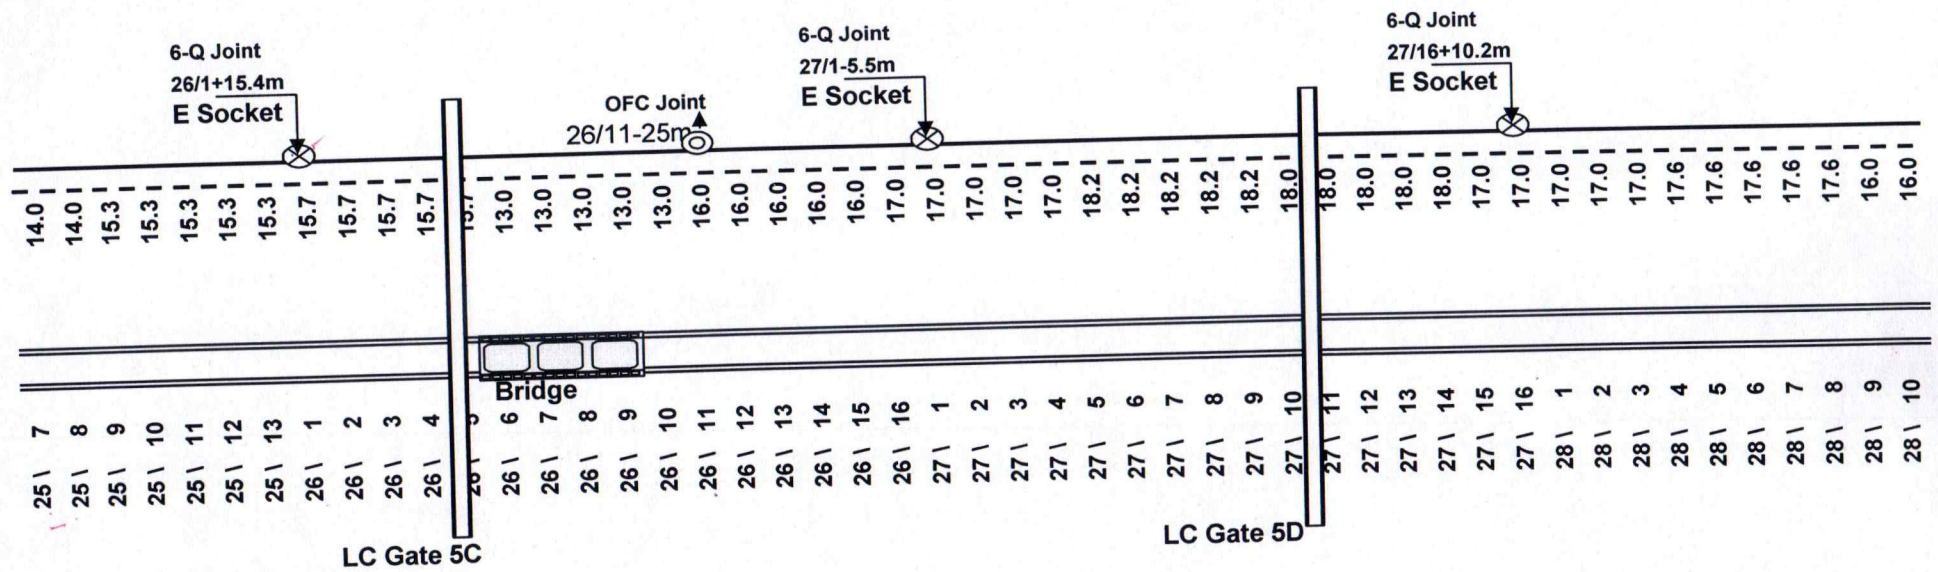


Gupta
VISHAL GUPTA
 Asst. Manager (Project)
 Rail Tel Corp. of India Ltd.
 Khagaria
 AM/Project/Khagaria/RailTel

For Baba Projects Pvt. Ltd.

S. S. Sarker
Authorised Signatory

Legend :--	
1) OFC Cable	: - - - -
2) 6-Quad Cable	: ————
3) OFC Joint	: ⊙
4) 6-Quad Joint	: ⊗
5) LC Gate	: []
6) Bridge/ Culvert	: []

Section Barauni-Katihar
Sub Section : Karhagola-Bakhri-Kurshela
Km No. 22/7-29/16-39/3

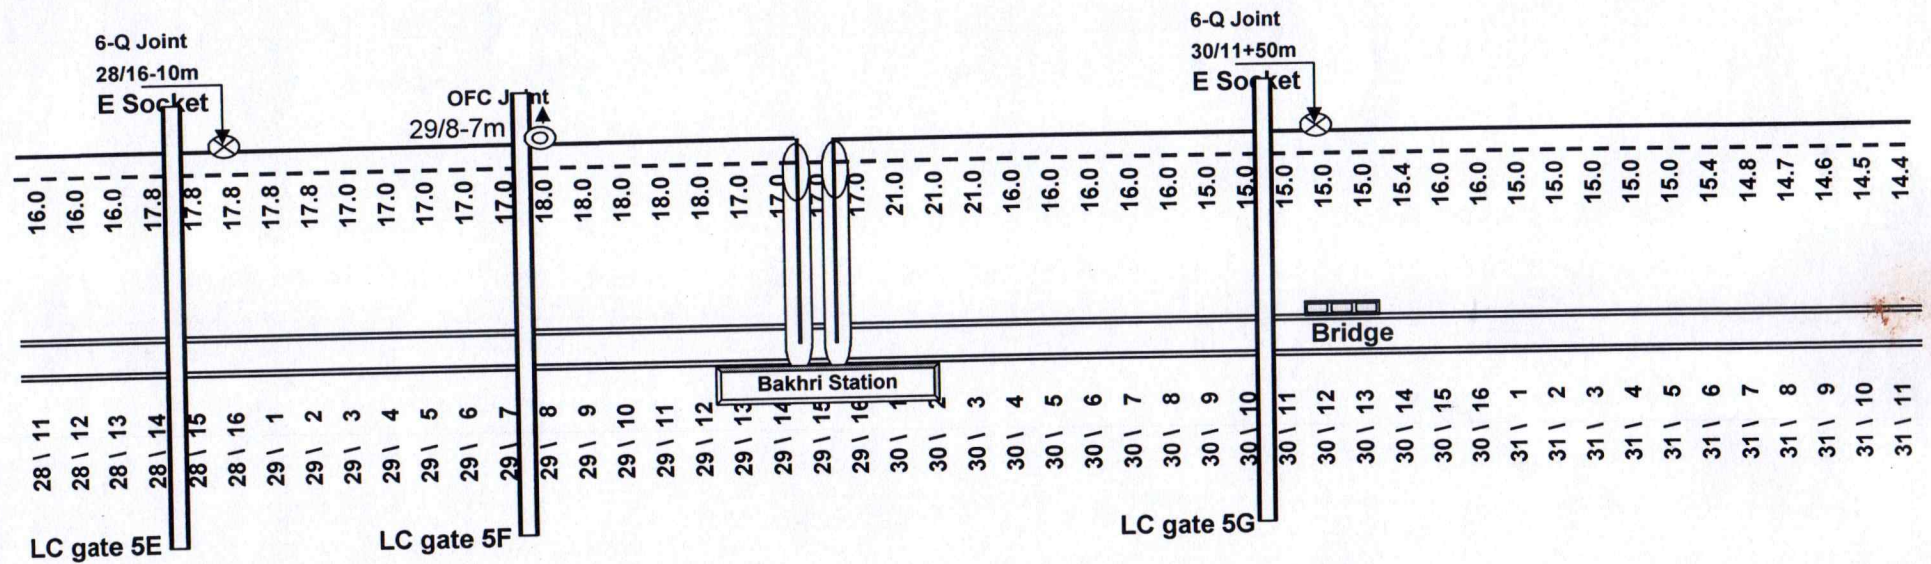


Vishal Gupta
VISHAL GUPTA
 Asst. Manager (Project)
 Rail Tel Corp. of India Lt. J.
 Khagaria
 AM/Project/Khagaria/RailTel

For Baba Projects Pvt. Ltd.
S. S. S. S.
Authorised Signatory

Legend :-	
1) Duct	: ---
2) 6-Quad Cable	: ---
3) OFC Joint	: ⊙
4) 6-Quad Joint	: ⊗
5) LC Gate	: []
6) Bridge/ Culvert	: []

Section Barauni-Katihar
Sub Section : Bakhri-Kurshela
Km No.29/16-39/3

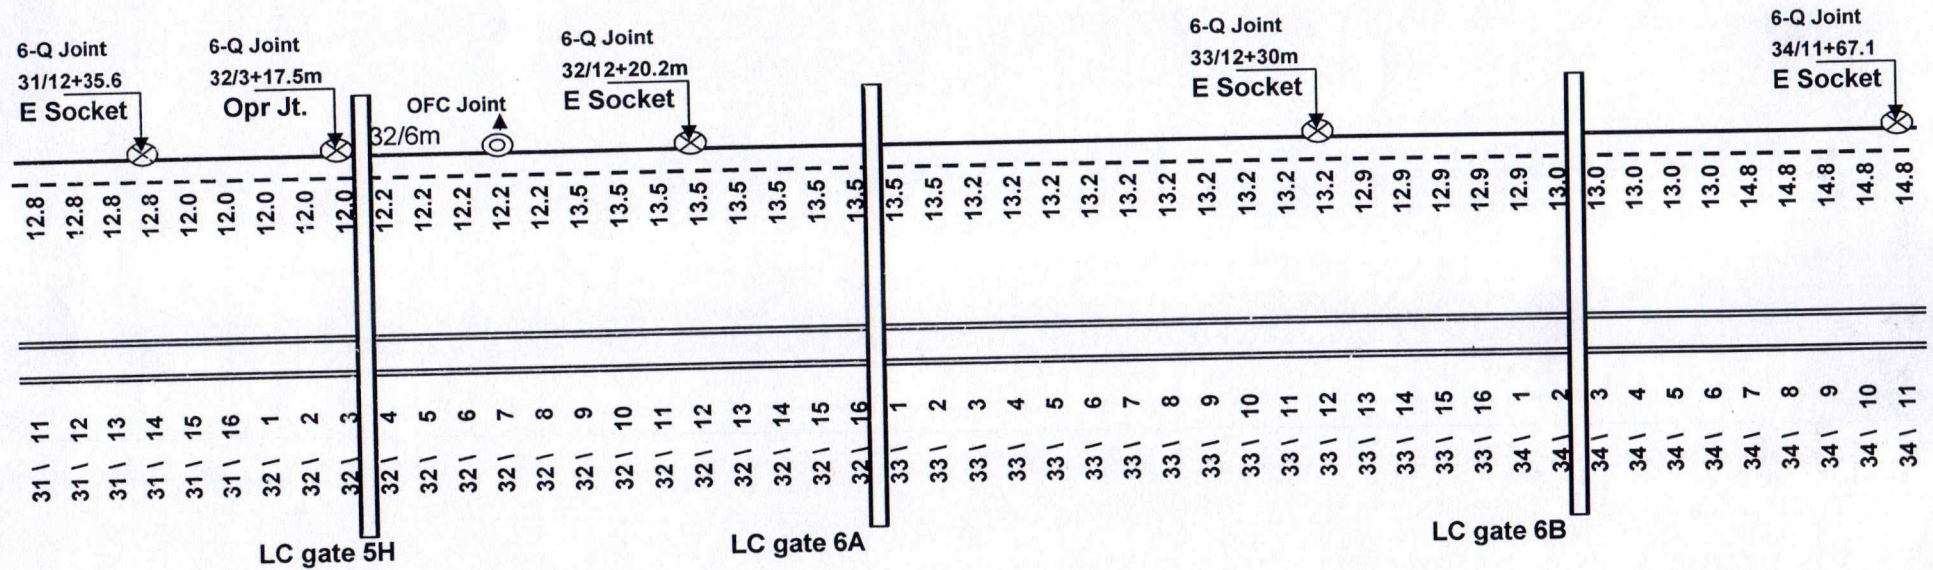


Gupta
VISHAL GUPTA
 Asst. Manager (Project)
 Rail Tel Corp. of India Ltd.
 Khagaria
 AM/Project/Khagaria/RailTel

For Baba Projects Pvt. Ltd.
Sprakash
 Authorised Signatory

Legend :-	
1) Duct	: ---
2) 6-Quad Cable	: ---
3) OFC Joint	: ⊙
4) 6-Quad Joint	: ⊗
5) LC Gate	: []
6) Bridge/ Culvert	: []

Section Barauni-Katihar
Sub Section : Bakhri-Kurshela
Km No.29/16-39/3

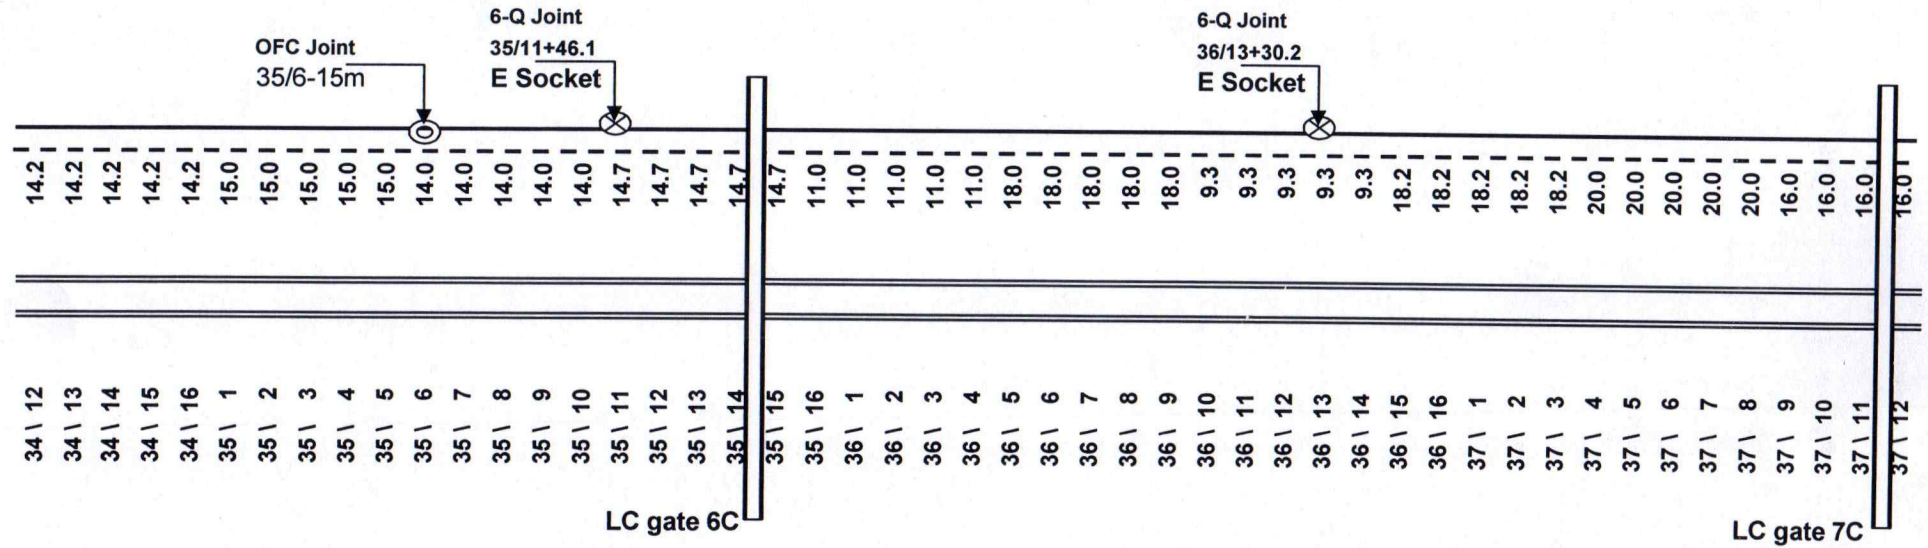


Gupta
VISHAL GUPTA
 Asst. Manager (Project)
 Rail Tel Corp. of India Ltd.
 Khagaria
 AM/Project/Khagaria/RailTel

For Baba Projects Pvt. Ltd.
S. S. S. S.
 Authorised Signatory

Legend :--	
1) Duct	: ---
2) 6-Quad Cable	: - - - -
3) OFC Joint	: ⊙
4) 6-Quad Joint	: ⊗
5) LC Gate	: []
6) Bridge/ Culvert	: []

Section Barauni-Katihar
Sub Section : Kurshela-Kataria
Km No. 39/3-45/14

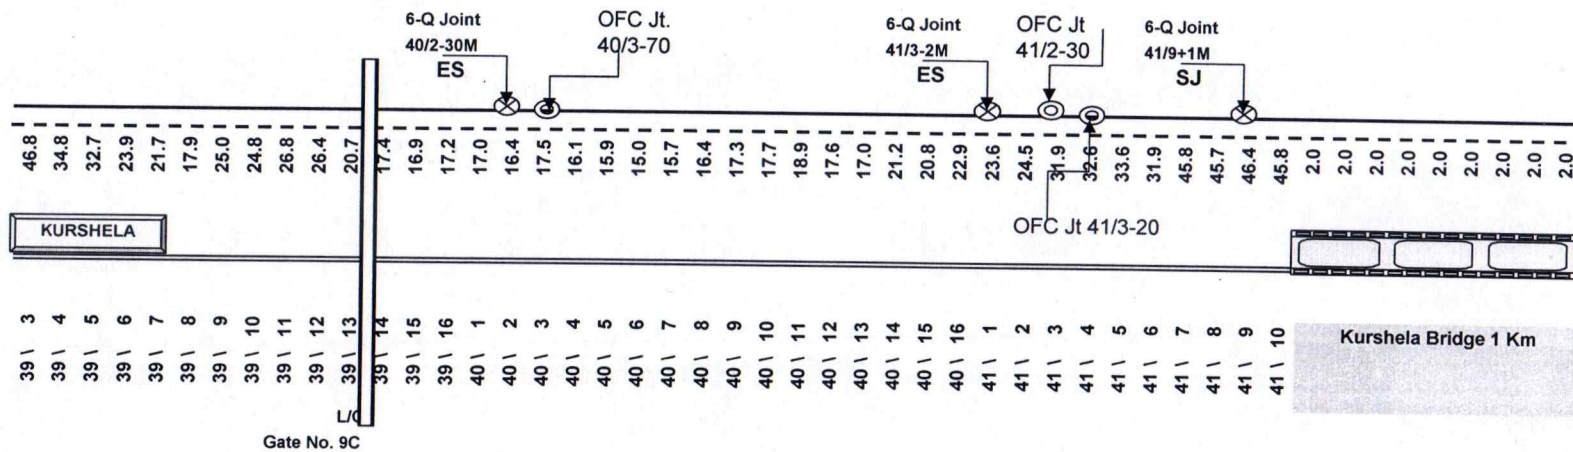

Signature
VISHAL GUPTA
 Asst. Manager (Project)
 Rail Tel Corp. of India Ltd.
 Khagaria
 AM/Project/Khagaria/RailTel


For Baba Projects Pvt.
Signature
 Authorised Signatory

Legend :-	
1) OFC Cable	: ---
2) 6-Quad Cable	: ---
3) OFC Joint	: ⊙
4) 6-Quad Joint	: ⊗
5) LC Gate	: □
6) Bridge/ Culvert	: ▢

Section Barauni-Katihar

Sub Section : Kurshela-Kataria

Km No. 39/3-45/14

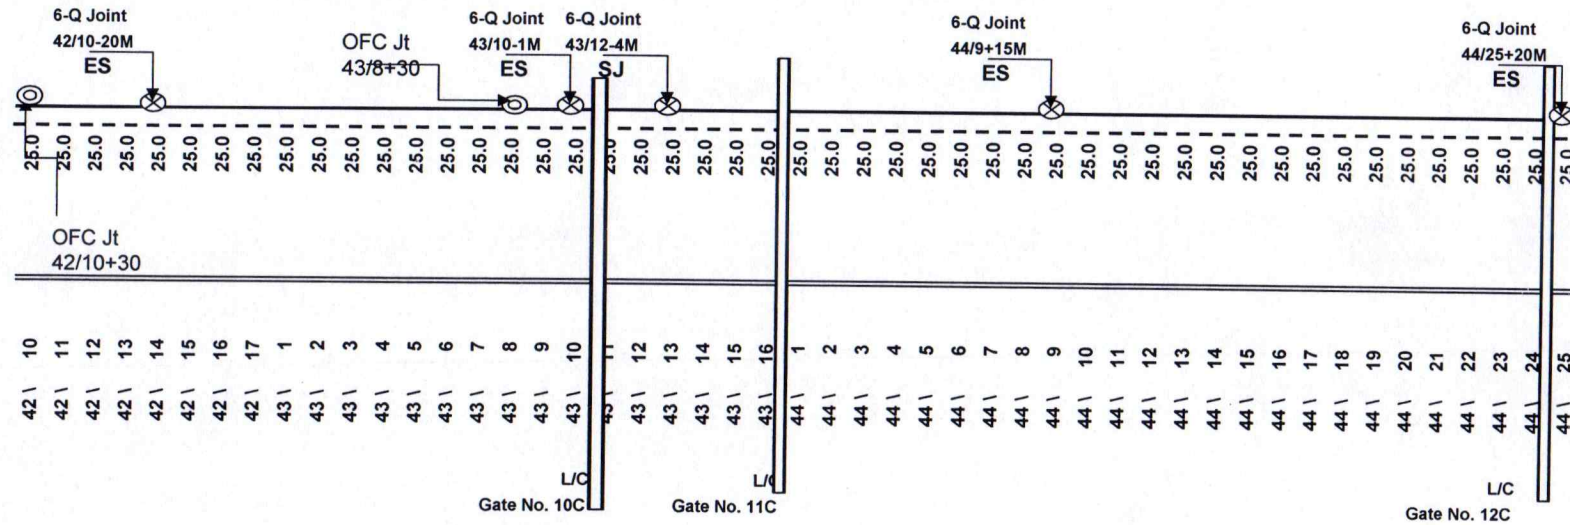

Gupta

VISHAL GUPTA
Asst. Manager (Project)
Rail Tel Corp. of India Ltd.
Khagaria

AM/Project/Khagaria/RailTel

For Baba Projects Pvt. Ltd


S. Prakash

Authorised Signatory

Legend :-

1) OFC Cable	:	---
2) 6-Quad Cable	:	---
3) OFC Joint	:	⊗
4) 6-Quad Joint	:	⊗
5) LC Gate	:	□
6) Bridge/ Culvert	:	▬▬▬

Section Barauni-Katihar
Sub Section : Kurshela-Kataria
Km No. 39/3-45/14

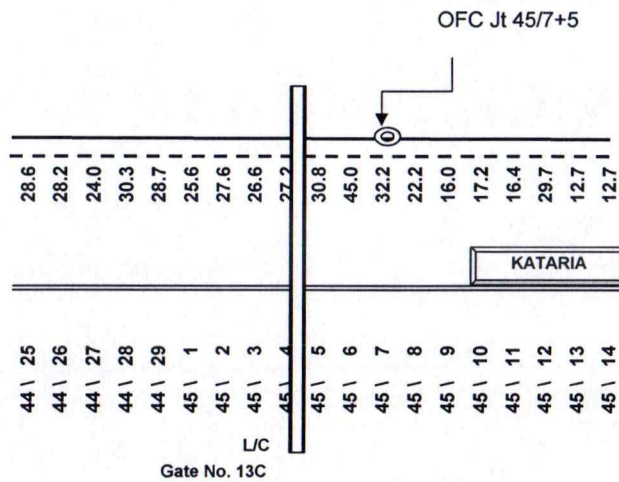

Gupta
VISHAL GUPTA
 Asst. Manager (Project)
 Rail Tel Corp. of India Ltd.
 Khagaria
 AM/Project/Khagaria/RailTel


For Baba Projects Pvt.

Sprakash

Authorised Signatory

Legend :-	
1) OFC Cable	: ---
2) 6-Quad Cable	: ---
3) OFC Joint	: ⊗
4) 6-Quad Joint	: ⊗
5) LC Gate	: □
6) Bridge/ Culvert	: ▬


Section Barauni-Katihar
Sub Section : Katria-Naugachia
Km No. 145/13-56/9

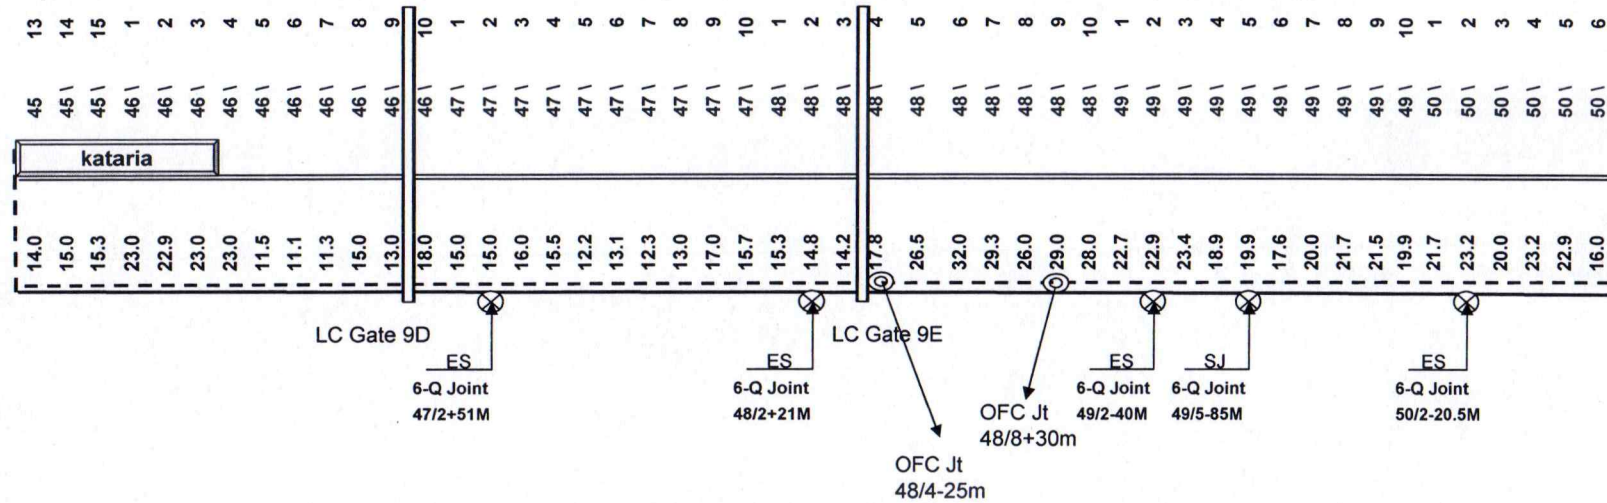

Depta
VISHAL GUPTA
 Asst. Manager (Project)
 Rail Tel Corp. of India Ltd.
 Khagaria

For Baba Projects Pvt. Ltd.
Spreksh
Authorised Signatory

Section Barauni-Katihar
Sub Section : Katria-Naugachia
Km No. 13 45/13-56/9

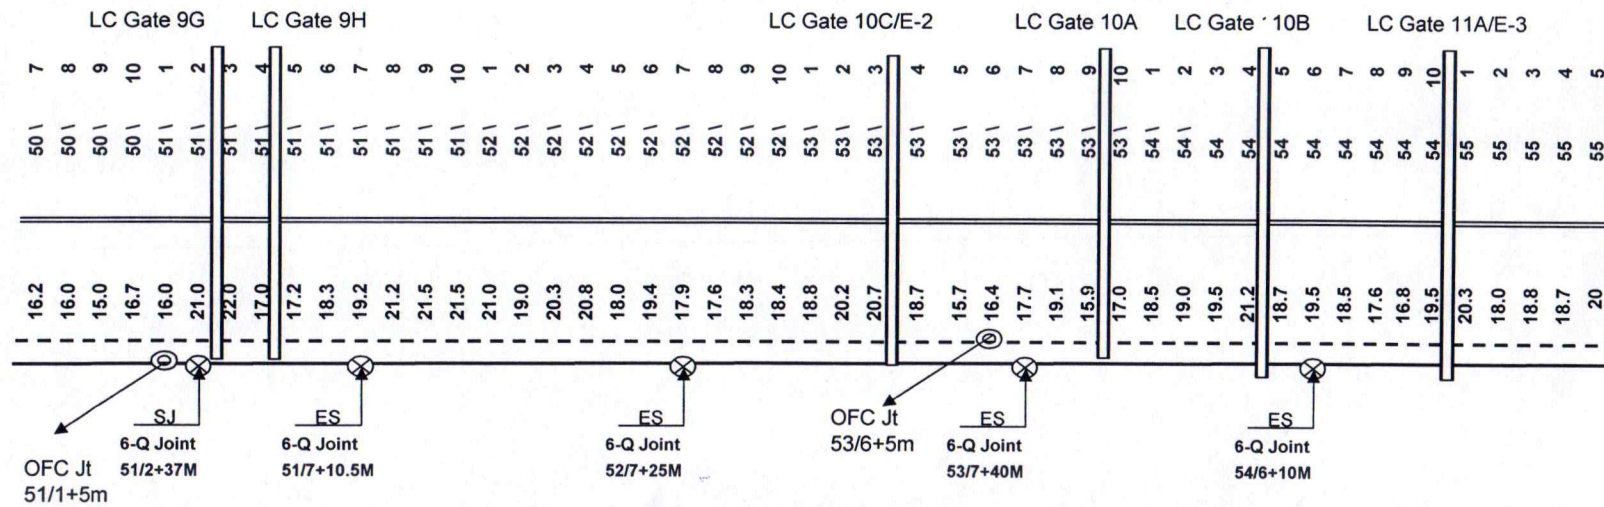


Gupta
VISHAL GUPTA
 Asst. Manager (Project)
 Rail Tel Corp. of India Ltd.
 Khagaria

For Baba Projects Pvt. Ltd.

Authorised Signatory

Legend :-	
1) OFC Cable	:
2) 6-Quad Cable	:
3) OFC Joint	:
4) 6-Quad Joint	:
5) LC Gate	:
6) Bridge/Culvert	:

Section Barauni-Katihar
Sub Section : Katria-Naugachia
Km No. 145/13-56/9

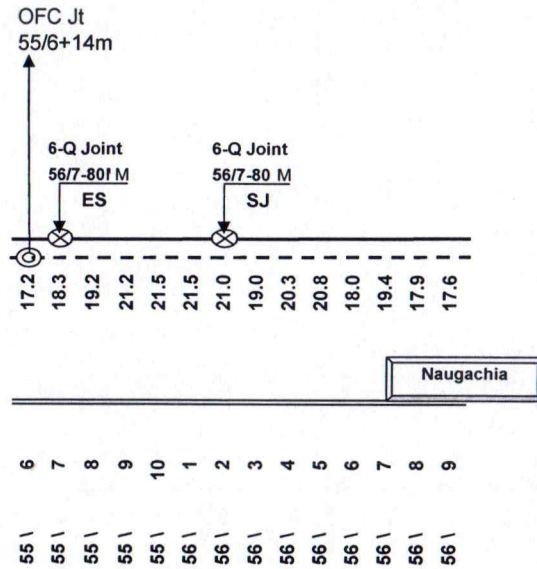


Gupta
VISHAL GUPTA
 Asst. Manager (Project)
 Rail Tel Corp. of India Lt. J.
 Khagaria

For Baba Projects Pvt. Ltd.
Sprakash
Authorised Signatory

Legend :-	
1) OFC Cable	: ---
2) 6-Quad Cable	: ---
3) OFC Joint	: ⊙
4) 6-Quad Joint	: ⊗
5) LC Gate	: □
6) Bridge/ Culvert	: ▬

Section Barauni-Katihar
Sub Section : Naugachia-Kharik
Km No. 156/9-64/7

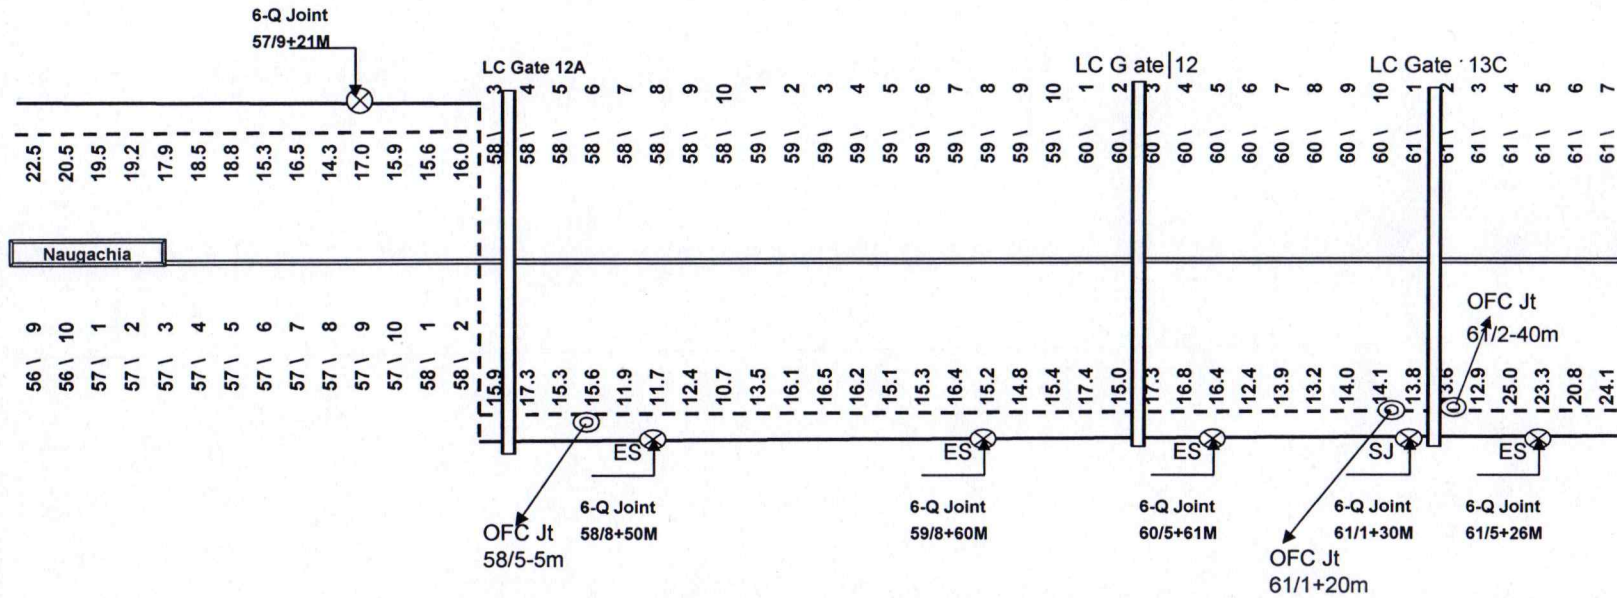


Depta
VISHAL GUPTA
 Asst. Manager (Project)
 Rail Tel Corp. of India Ltd.
 Khagaria
 AM/Project/Khagaria/RailTel

For Baba Projects Pvt. Ltd.

Sprakash
 Authorised Signatory

Legend :--	
1) Duct	: ---
2) 6-Quad Cable	: ---
3) OFC Joint	: ⊗
4) 6-Quad Joint	: ⊗
5) LC Gate	: []
6) Bridge/ Culvert	: []

Section Barauni-Katihar
Sub Section : Naugachia-Kharik
Km No. 156/9-64/7

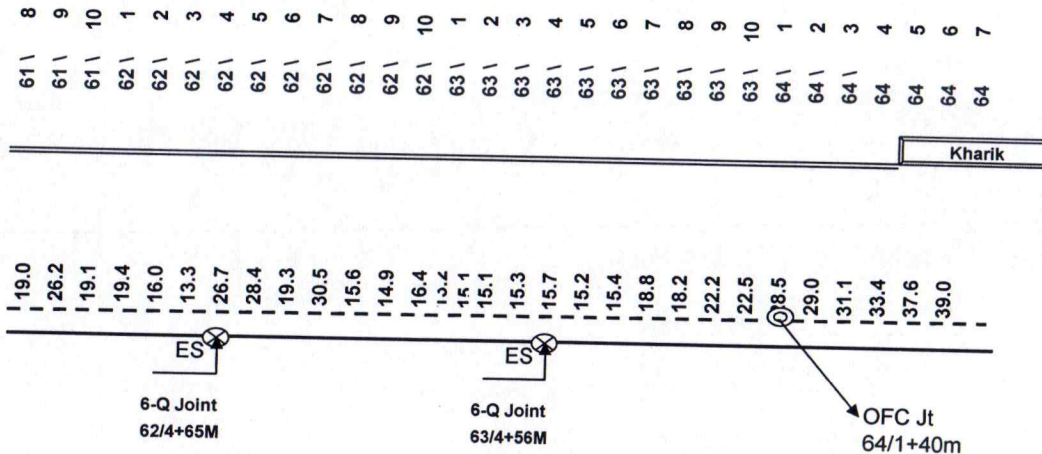


Vishal Gupta
VISHAL GUPTA
 Asst. Manager (Project)
 Rail Tel Corp. of India Ltd.
 Khagaria
 AM/Project/Khagaria/RailTel

For Baba Projects Pvt. Ltd.
S. S. Sarker
 Authorised Signatory

Legend :-	
1) Duct	---
2) 6-Quad Cable	----
3) OFC Joint	⊗
4) 6-Quad Joint	⊗
5) LC Gate	□
6) Bridge/ Culvert	▬

Section Barauni-Katihar
Sub Section : Naugachia-Kharik-Thanabihupur
Km No. 64/700-72/800

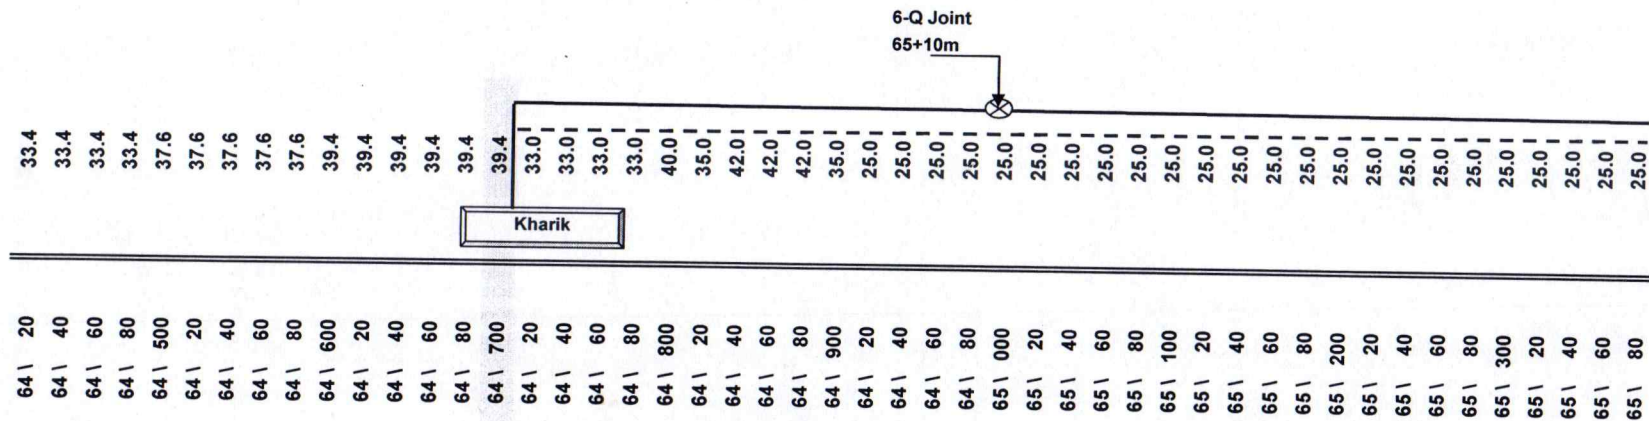

Vishal Gupta
VISHAL GUPTA
 Asst. Manager (Project)
 Rail Tel Corp. of India Ltd.
 Khagaria
 AM/Project/Khagaria/RailTel

For Baba Projects Pvt. Ltd.

S. Prakash
Authorised Signatory

Legend :--	
1) OFC Cable	: ---
2) 6-Quad Cable	: ---
3) OFC Joint	: ⊗
4) 6-Quad Joint	: ⊗
5) LC Gate	: □
6) Bridge/ Culvert	: ▬

Section Barauni-Katihar
Sub Section : Kharik-Thanaibihpur
Km No. 64/700-72/800

6-Q Joint
66+10m

Gate No. 15B

L/C

Vishal Gupta
VISHAL GUPTA
 Asst. Manager (Project)
 Rail Tel Corp. of India Ltd.
 Khagaria
 AM/Project/Khagaria/RailTel

For Baba Projects Pvt. Ltd.

Sprakash
 Authorised Signatory


Legend :-	
1) OFC Cable	: ---
2) 6-Quad Cable	: -.-
3) OFC Joint	: ⊗
4) 6-Quad Joint	: ⊗
5) LC Gate	: □
6) Bridge/ Culvert	: ▬▬

For Baba Projects Pvt. Ltd.

Spockash
Authorised Signatory

- Legend :--**
- | | | |
|--------------------|---|---|
| 1) OFC Cable | : |  |
| 2) 6-Quad Cable | : |  |
| 3) OFC Joint | : |  |
| 4) 6-Quad Joint | : |  |
| 5) LC Gate | : |  |
| 6) Bridge/ Culvert | : |  |

Section Barauni-Katihar
Sub Section : Kharik-Thanabihupur
Km No. 64/700-72/800

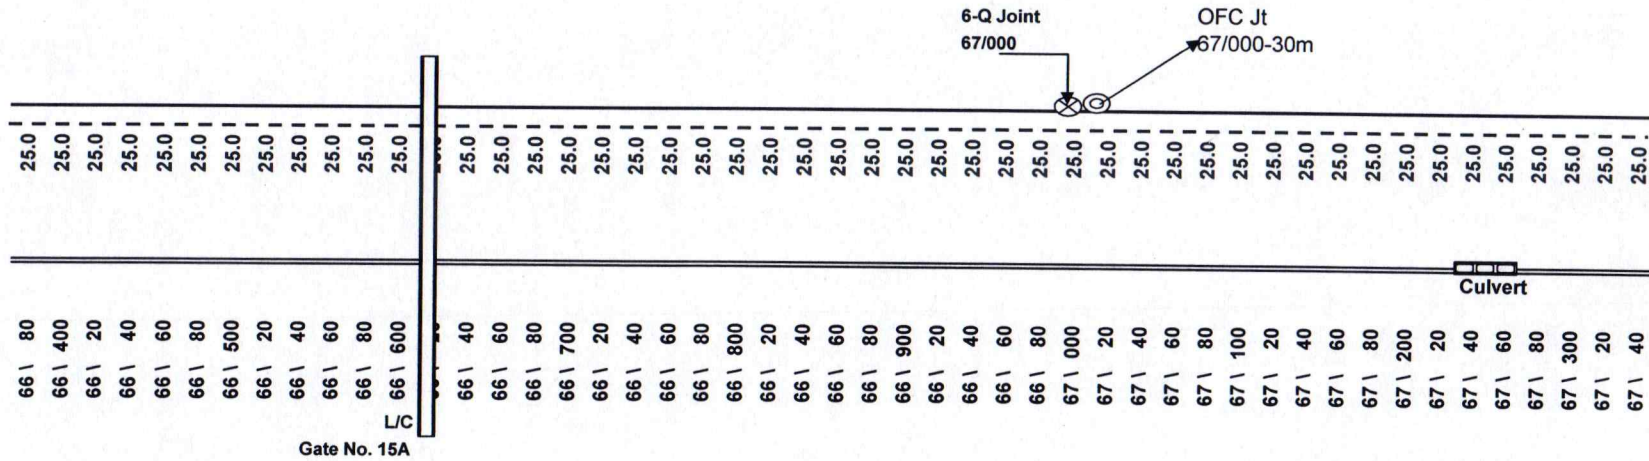


Vishal Gupta
VISHAL GUPTA
 Asst. Manager (Project)
 Rail Tel Corp. of India Ltd.
 Khagaria
 AM/Project/Khagaria/RailTel

For Baba Projects Pvt. Ltd.

Sprakash
 Authorized Signatory

Legend :-	
1) OFC Cable	: ---
2) 6-Quad Cable	: ---
3) OFC Joint	: ⊙
4) 6-Quad Joint	: ⊗
5) LC Gate	: []
6) Bridge/ Culvert	: []

Section Barauni-Katihar
Sub Section : Kharik-Thanabihupur
Km No. 64/700-72/800

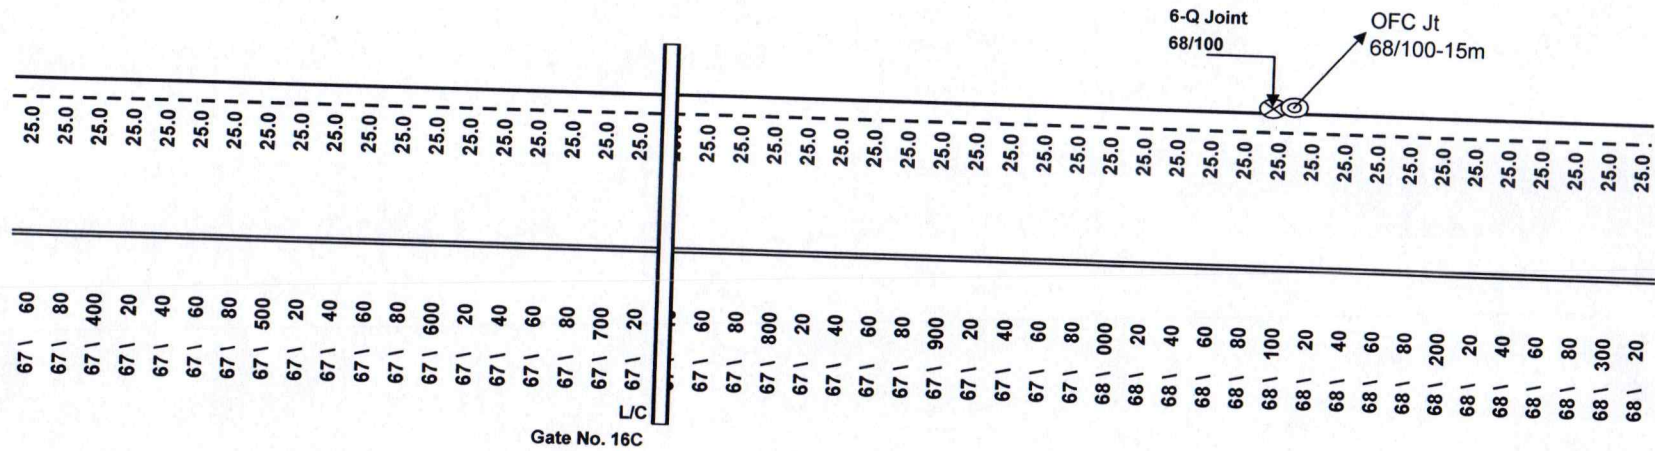


Vishal Gupta
VISHAL GUPTA
 Asst. Manager (Project)
 Rail Tel Corp. of India Ltd.
 Khagaria
 AM/Project/Khagaria/RailTel

For Baba Projects Pvt. Ltd.
S. Prakash
 Authorised Signatory

Legend :-	
1) OFC Cable	: ---
2) 6-Quad Cable	: ---
3) OFC Joint	: ⊗
4) 6-Quad Joint	: ⊗
5) LC Gate	: []
6) Bridge/ Culvert	: []

Km No. 64/700-72/800

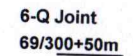


VISHAL GUPTA
Asst. Manager (Project)
Rail Tel Corp. of India
Khagaria
AM/Project/Khagaria/RailTel

Sprakash
Authorised Signatory

Legend :-

1) OFC Cable	:	---
2) 6-Quad Cable	:	----
3) OFC Joint	:	
4) 6-Quad Joint	:	
5) LC Gate	:	
6) Bridge/ Culvert	:	

Section Barauni-Katihar
Sub Section : Kharik-Thanaibihupur
Km No. 64/700-72/800

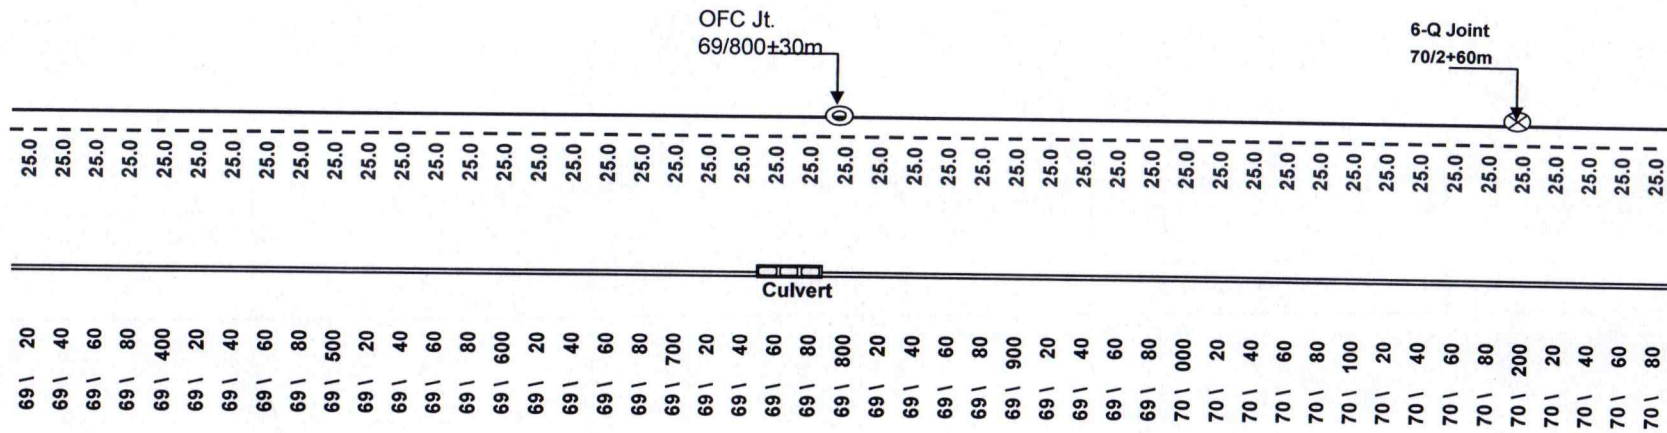


Deeptha
VISHAL GUPTA
 Asst. Manager (Project)
 Rail Tel Corp. of India Ltd.
 AM/Project/Khagaria/RailTel

For Baba Projects Pvt. Ltd.

Sprakash
 Authorised Signatory

Legend :--	
1) OFC Cable	: ---
2) 6-Quad Cable	: ---
3) OFC Joint	: ⊙
4) 6-Quad Joint	: ⊗
5) LC Gate	: □
6) Bridge/ Culvert	: ▬

Section Barauni-Katihar
Sub Section : Kharik-Thanaabihupur
Km No. 72/8 - 80 / 5

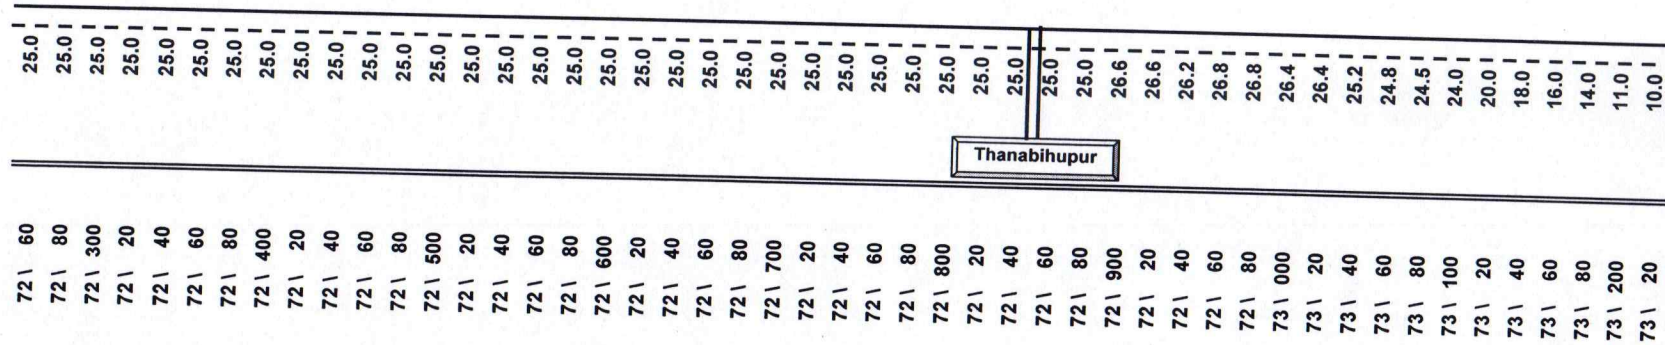


Vishal Gupta
VISHAL GUPTA
 Asst. Manager (Project)
 Rail Tel Corp. of India Ltd.
 Khagaria
 AM/Project/Khagaria/RailTel

For Baba Projects Pvt. Ltd.

S. Prakash
 Authorised Signatory

Legend :--	
1) OFC Cable	: ---
2) 6-Quad Cable	: ---
3) OFC Joint	: ⊗
4) 6-Quad Joint	: ⊗
5) LC Gate	: □
6) Bridge/ Culvert	: ▬

Section Barauni-Katihar
Sub Section : Thanabihupur-Narayanpur
Km No. 72/8 - 80 / 5

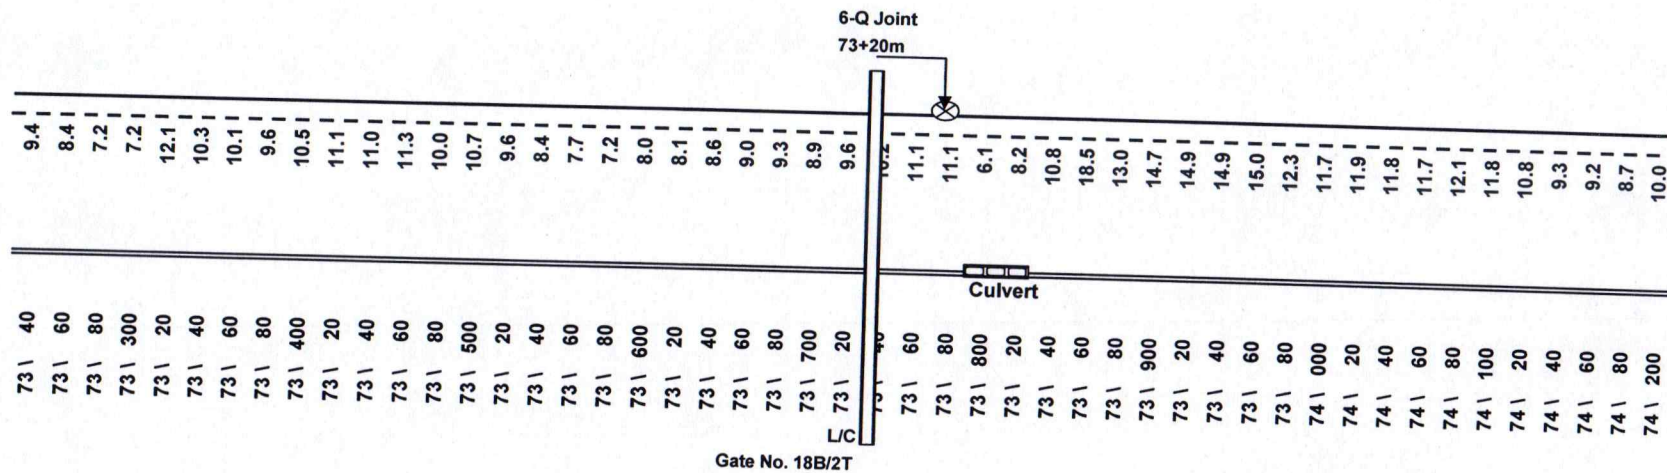

Chaita
VISHAL GUPTA
 Asst. Manager (Project)
 Rail Tel Corp. of India Ltd.
 Khagaria
 AM/Project/Khagaria/RailTel

For Baba Projects Pvt. Ltd

Sprakash
 Authorised Signatory

Legend :-	
1) OFC Cable	---
2) S-Quad Cable	---
3) OFC Joint	⊗
4) 6-Quad Joint	⊗
5) LC Gate	□
6) Bridge/ Culvert	▬

Section Barauni-Katihar
Sub Section : Thanabihupur-Narayanpur
Km No. 72/8 - 80 / 5




Vishal Gupta
VISHAL GUPTA
 Asst. Manager (Project)
 Rail Tel Corp. of India Ltd.
 Khagaria
 AM/Project/Khagaria/RailTel

For Baba Projects Pvt. Ltd

Sprakesh
 Authorised Signatory

Legend :-	
1) OFC Cable	---
2) 6-Quad Cable	---
3) OFC Joint	⊗
4) 6-Quad Joint	⊗
5) LC Gate	□
6) Bridge/ Culvert	▬

Section Barauni-Katihar
Sub Section : Thanabihupur-Narayanpur
Km No. 72/8 - 80 / 5

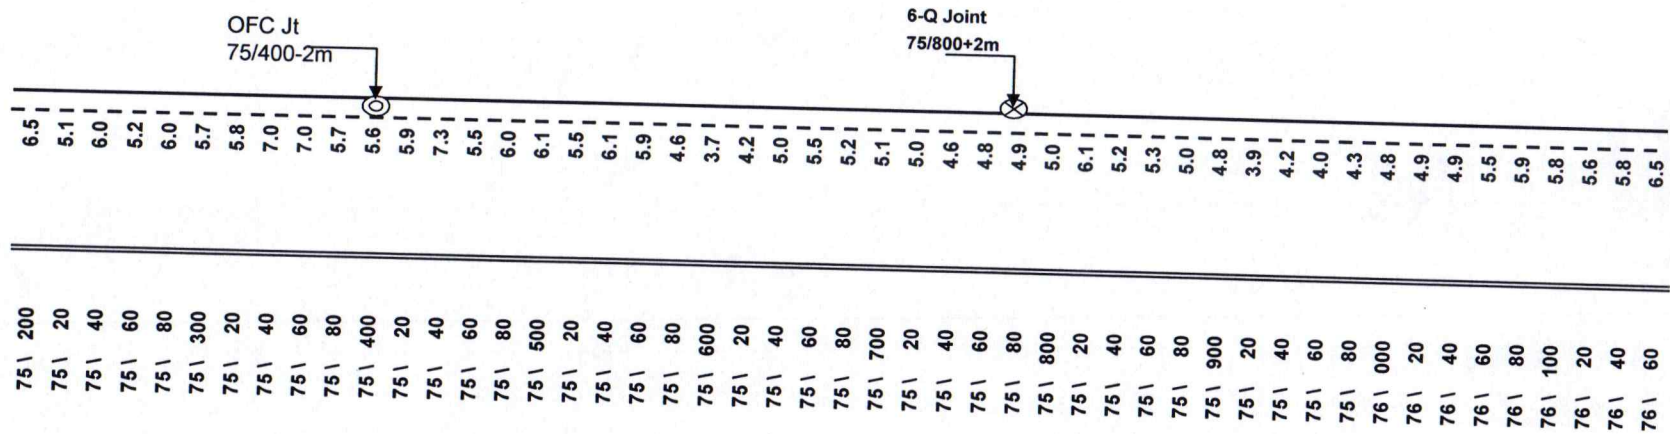


Gupta
VISHAL GUPTA
 Asst. Manager (Project)
 Rail Tel Corp. of India Ltd.
 Khagaria
 AM/Project/Khagaria/RailTel

For Baba Projects Pvt. Ltd.

Sforakesh
 Authorised Signat

Legend :--	
1) OFC Cable	---
2) 6-Quad Cable	---
3) OFC Joint	⊙
4) 6-Quad Joint	⊗
5) LC Gate	□
6) Bridge/ Culvert	▬

Section Barauni-Katihar
Sub Section : Thanabihupur-Narayanpur
Km No. 72/8 - 80 / 5

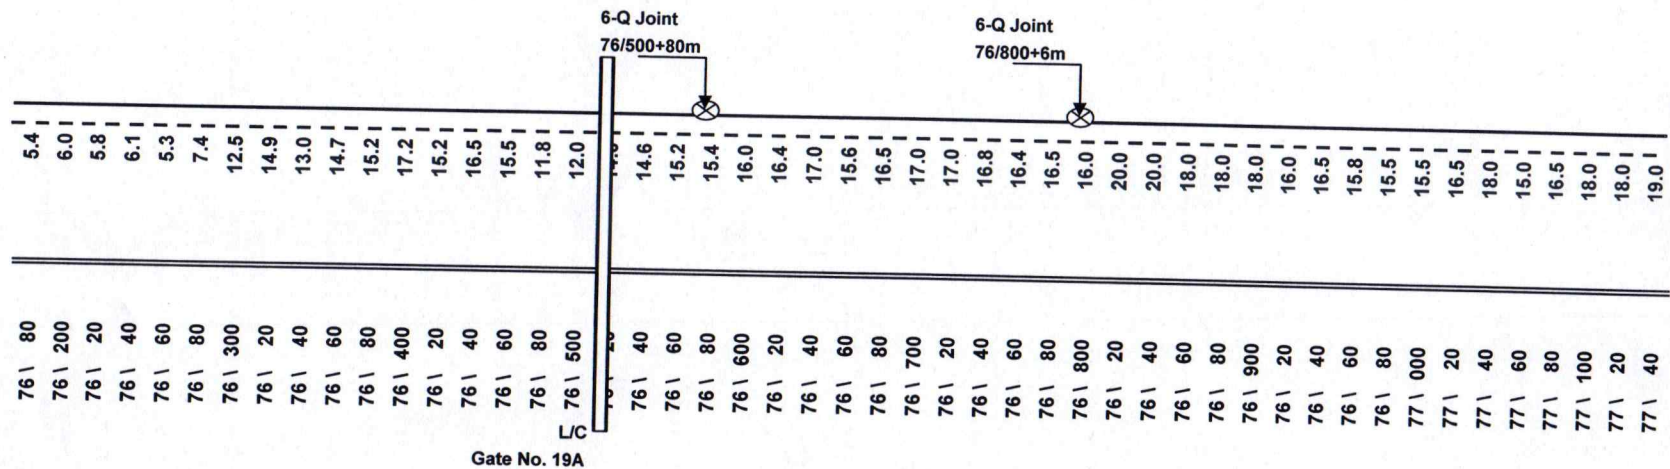


Gupta
VISHAL GUPTA
 Asst. Manager (Project)
 Rail Tel Corp of India
 Khagaria
 AM/Project/Khagaria/RailTel

For Baba Projects Pvt. Ltd.

Sprekar
 Authorised Signatory

Legend :--	
1) OFC Cable	---
2) 6-Quad Cable	---
3) OFC Joint	⊗
4) 6-Quad Joint	⊗
5) LC Gate	⊗
6) Bridge/ Culvert	⊗

Section Barauni-Katihar
Sub Section : Thanabihupur-Narayanpur
Km No. 72/8 - 80 / 5

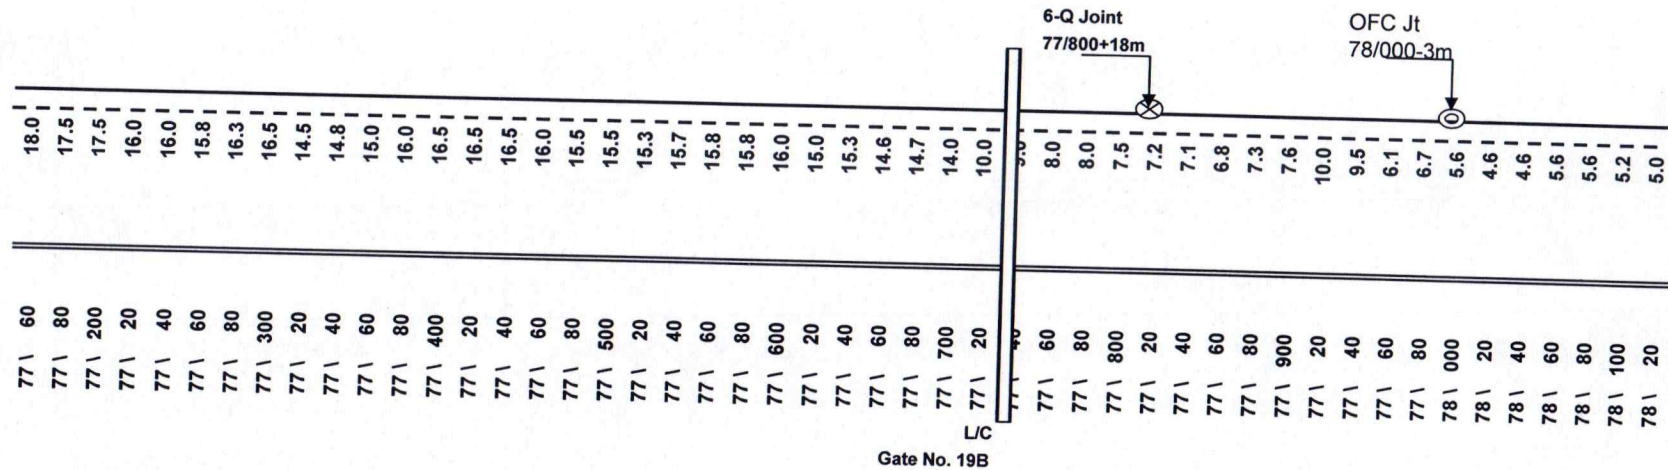

Gupta
VISHAL GUPTA
 Asst. Manager (Project)
 Rail Tel Corp. of India Ltd.
 Khagaria
 AM/Project/Khagaria/RailTel


For Baba Projects Pvt. Ltd.

S. Prakash
 Authorised Signatory

Legend :--

- | | | |
|--------------------|---|------|
| 1) Duct | : | --- |
| 2) 6-Quad Cable | : | ---- |
| 3) OFC Joint | : | ⊗ |
| 4) 6-Quad Joint | : | ⊗ |
| 5) LC Gate | : | □ |
| 6) Bridge/ Culvert | : | ▬ |

Section Barauni-Katihar
Sub Section : Thanabihupur-Narayanpur
Km No. 72/8 - 80 / 5

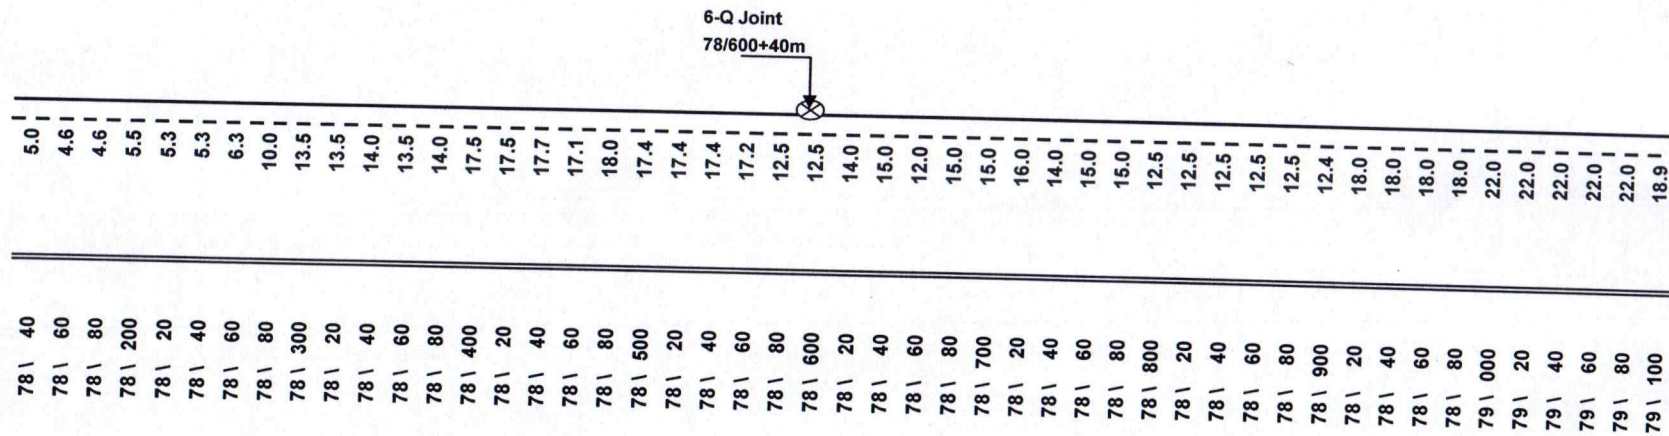


Gupta
VISHAL GUPTA
 Asst. Manager (Project)
 Rail Tel Corp. of India Ltd.
 Khagaria
 AM/Project/Khagaria/RailTel

For Baba Projects Pvt. Ltd.

Sprekash
 Authorised Signatory

Legend :--	
1) Duct	: ---
2) 6-Quad Cable	: ---
3) OFC Joint	: ⊗
4) 6-Quad Joint	: ⊗
5) LC Gate	: □
6) Bridge/ Culvert	: ▬

Section Barauni-Katihar
Sub Section : Thanabihupur-Narayanpur
Km No. 72/8 - 80 / 5

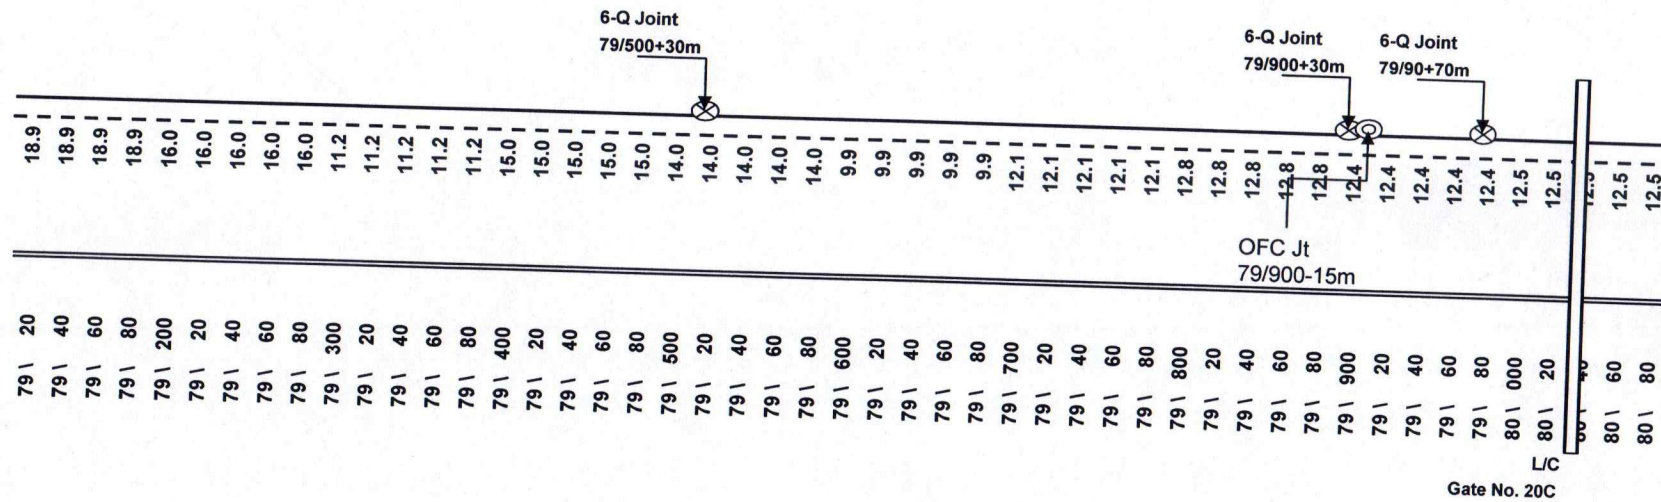


Gupta
VISHAL GUPTA
 Asst. Manager (Project)
 Rail Tel Corp. of India Ltd.
 Khagaria
 AM/Project/Khagaria/RailTel

For Baba Projects Pvt. Ltd.

Sprekash
 Authorised Signatory

Legend :-	
1) Duct	:
2) 6-Quad Cable	:
3) OFC Joint	:
4) 6-Quad Joint	:
5) LC Gate	:
6) Bridge/ Culvert	:

Section Barauni-Katihar
Sub Section : Thanabihupur-Narayanpur-Pasraha
Km No. 72/8 - 80 / 5

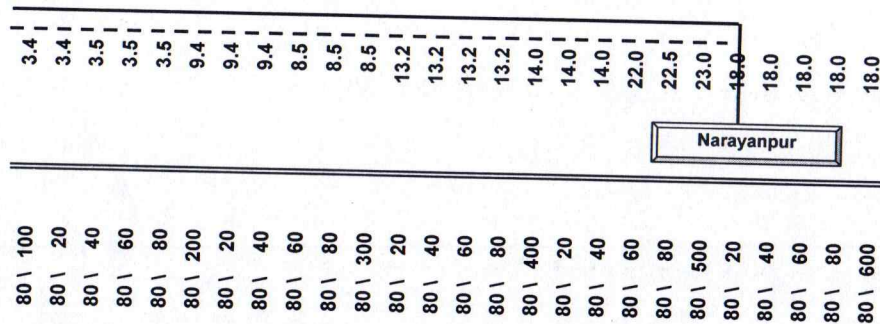


Gupta
VISHAL GUPTA
 Asst. Manager (Project)
 Rail Tel Corp. of India Ltd.
 Khagaria
 AM/Project/Khagaria/RailTel

For Baba Projects Pvt. Ltd.

S. Prakash
 Authorised Signatory

Legend :--	
1) Duct	: ---
2) 6-Quad Cable	: ---
3) OFC Joint	: ⊗
4) 6-Quad Joint	: ⊗
5) LC Gate	: □
6) Bridge/ Culvert	: ▬


Section Barauni-Katihar
Sub Section : Narayanpur-Pasara
Km No. 180/4-91/1

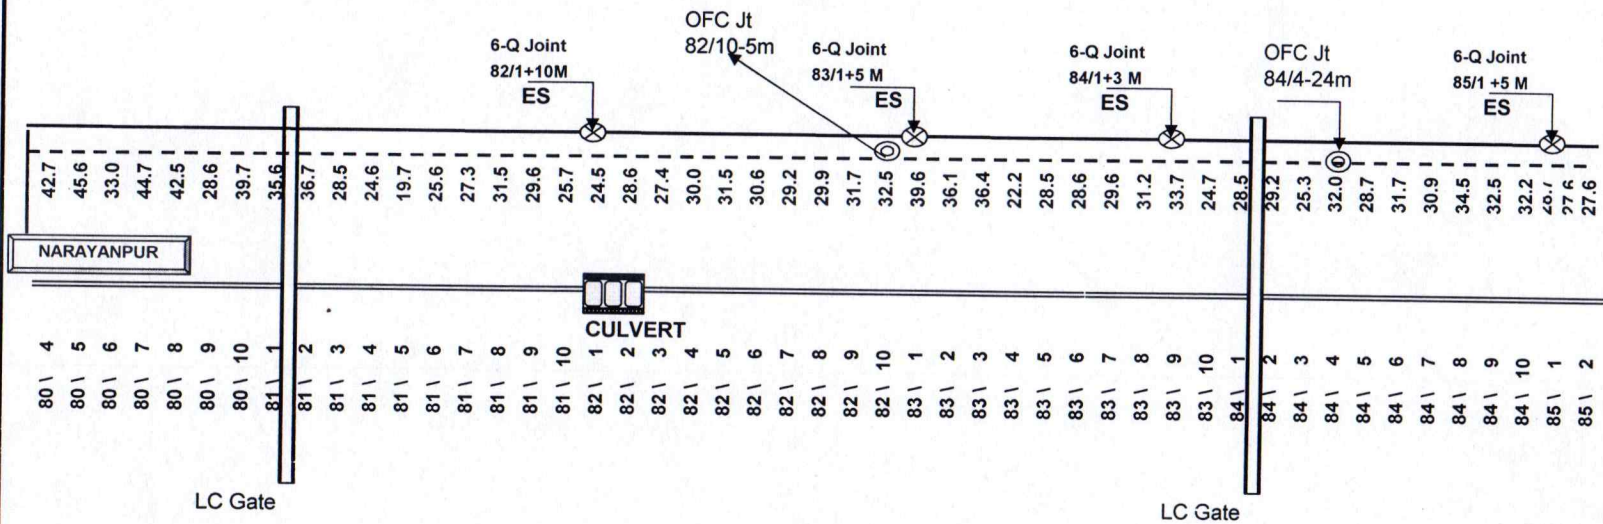

Vishal Gupta
VISHAL GUPTA
 Asst. Manager (Project)
 Rail Tel Co.

Legend :-	
1) OFC Cable	: ---
2) 6-Quad Cable	: ---
3) OFC Joint	: ⊗
4) 6-Quad Joint	: ⊗
5) LC Gate	: []
6) Bridge/ Culvert	: []

Section Barauni-Katihar
Sub Section : Narayanpur-Pasaraha
Km No. 180/4-91/1

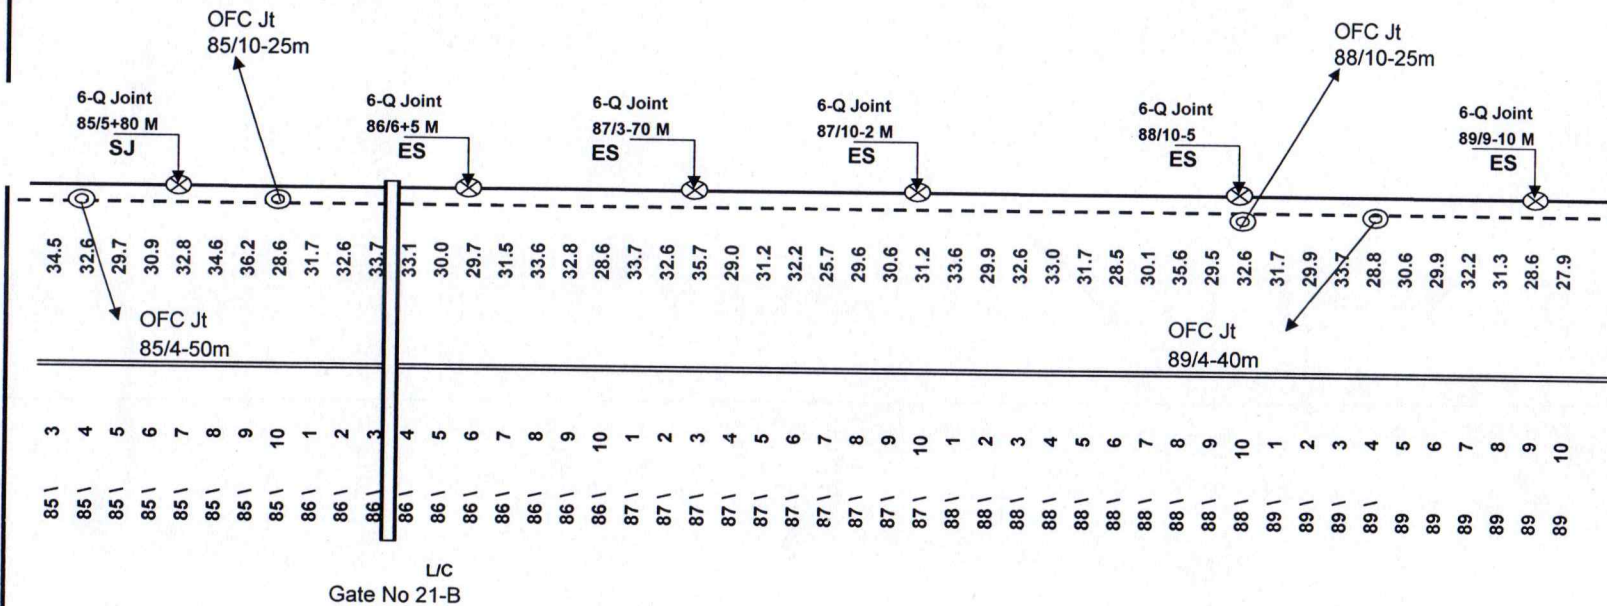

Vishal Gupta
VISHAL GUPTA
 Asst. Manager (Project)
 Rail Tel Corp. of India Ltd.
 Khagaria

Legend :-	
1) OFC Cable	:
2) 6-Quad Cable	:
3) OFC Joint	:
4) 6-Quad Joint	:
5) LC Gate	:
6) Bridge/ Culvert	:

Section Barauni-Katihar
Sub Section : Narayanpur-Pasaraha
Km No. 180/4-91/1

I.

6-Q Joint
 90/9+10 M
 ES

27.9
 28.5
 31.5
 32.6
 29.9
 29.6
 30.6
 31.2
 33.6
 29.9
 32.6
 33.0
 31.7
 28.5
 30.1
 35.6
 29.5
 32.6
 31.7
 29.9
 24.5

Pasaraha


90 \ 1
 90 \ 2
 90 \ 3
 90 \ 4
 90 \ 5
 90 \ 6
 90 \ 7
 90 \ 8
 90 \ 9
 90 \ 10
 - 90 \ 1
 90 \ 2
 90 \ 3
 91 \ 4
 91 \ 5
 91 \ 6
 91 \ 7
 91 \ 8
 91 \ 9
 91 \ 10
 91 \ 1

Gupta
VISHAL GUPTA
 Asst. Manager (Project)
 Rail Tel Corp. of India Ltd.
 Khagaria

Legend :-

- | | | |
|--------------------|---|------|
| 1) OFC Cable | : | --- |
| 2) 6-Quad Cable | : | ---- |
| 3) OFC Joint | : | ⊗ |
| 4) 6-Quad Joint | : | ⊗ |
| 5) LC Gate | : | □ |
| 6) Bridge/ Culvert | : | ▬ |

Section Barauni-Katihar
Sub Section : Pasraha-Gauchari
Km No. 92/2-100/3
Only OFC

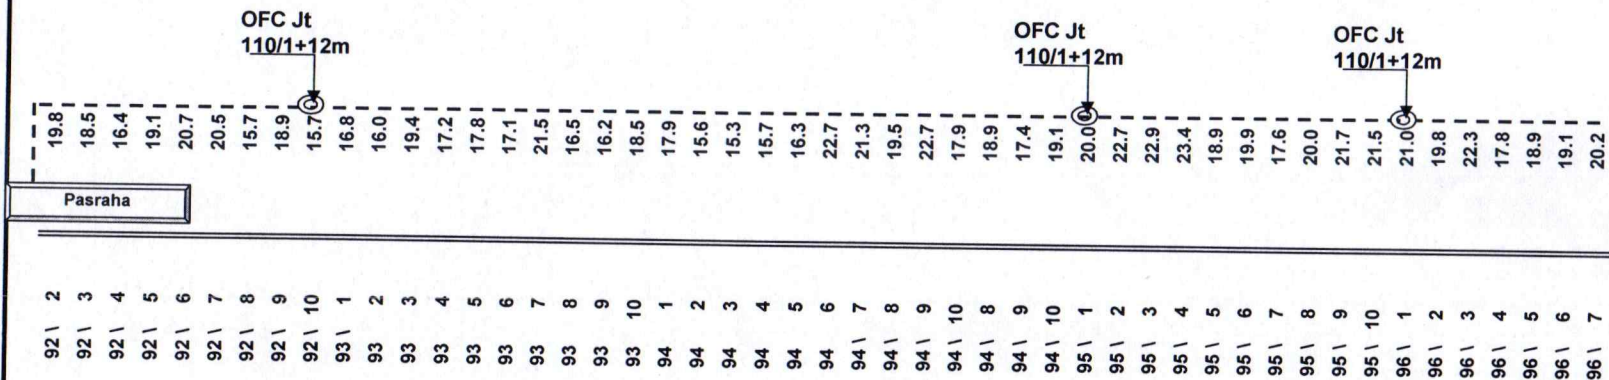

Legend :-

1) OFC Cable : ————

2) OFC Joint : ⊙


AM/Project/Khagaria/RailTel

For Baba Projects Pvt. Ltd.

S. Prakash
 Authorised Signatory

Gupta
VISHAL GUPTA
 Asst. Manager (Project)
 Rail Tel Corp. of India Ltd.
 Khagaria

Section Barauni-Katihar
Sub Section : Pasraha-Gauchari
Km No. 92/2-100/3
Only OFC

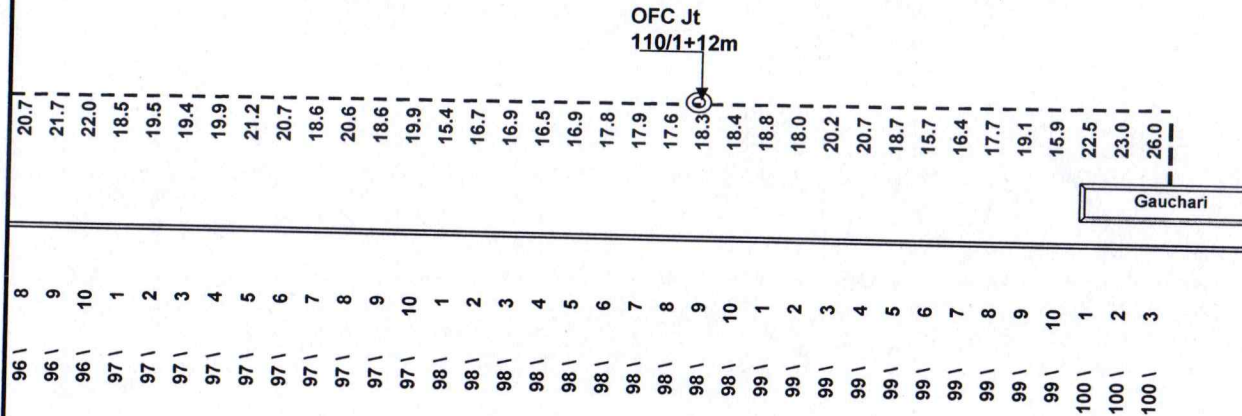

Legend :--	
1) OFC Cable	: ---
2) OFC Joint	: ⊙

Vishal Gupta
VISHAL GUPTA
 Asst. Manager (Project)
 Rail Tel Corp. of India Ltd.
 Khagaria

AM/Project/Khagaria/RailTel


Sprakesh
Sprakesh
 Authorised Signatory

Section Barauni-Katihar

Sub Section : Gauchari-Maheshkhunt

Km No. 100/4-104/7

Only OFC

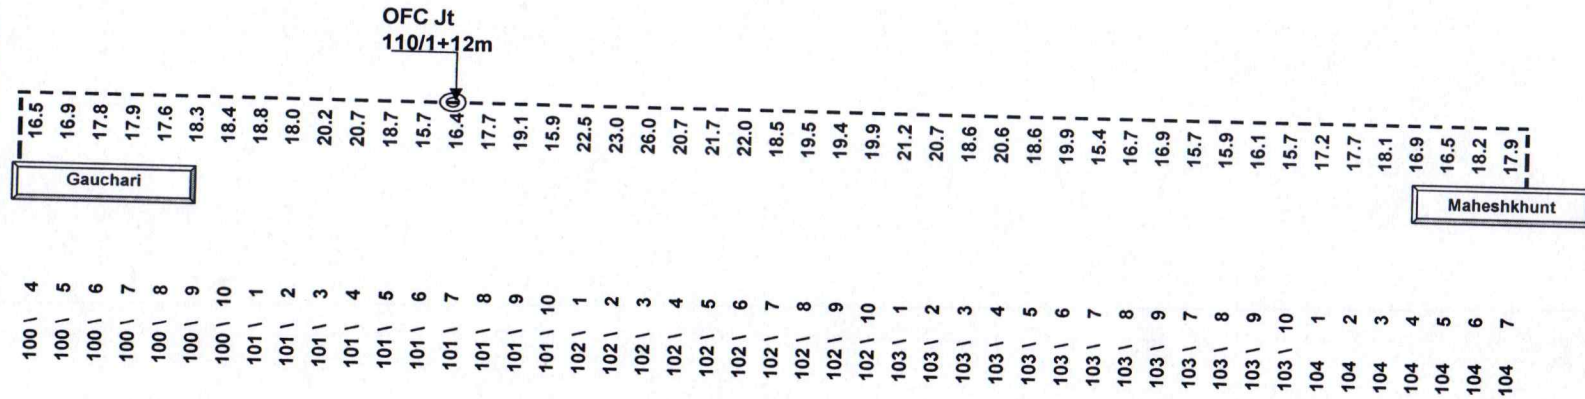

Legend :-

- 1) OFC Cable : ---
- 2) OFC Joint : ⊙


AM/Project/Khagaria/RailTel

For Baba Projects Pvt. Ltd.

Authorized Signatory

V. GUPTA
Asst. Manager (Project)
Rail Tel Corp. of India Ltd.
Khagaria

Section Barauni-Katihar
Sub Section : Maheshkhunt - Mansi
Only OFC
Km No. 104/10 - 114/10

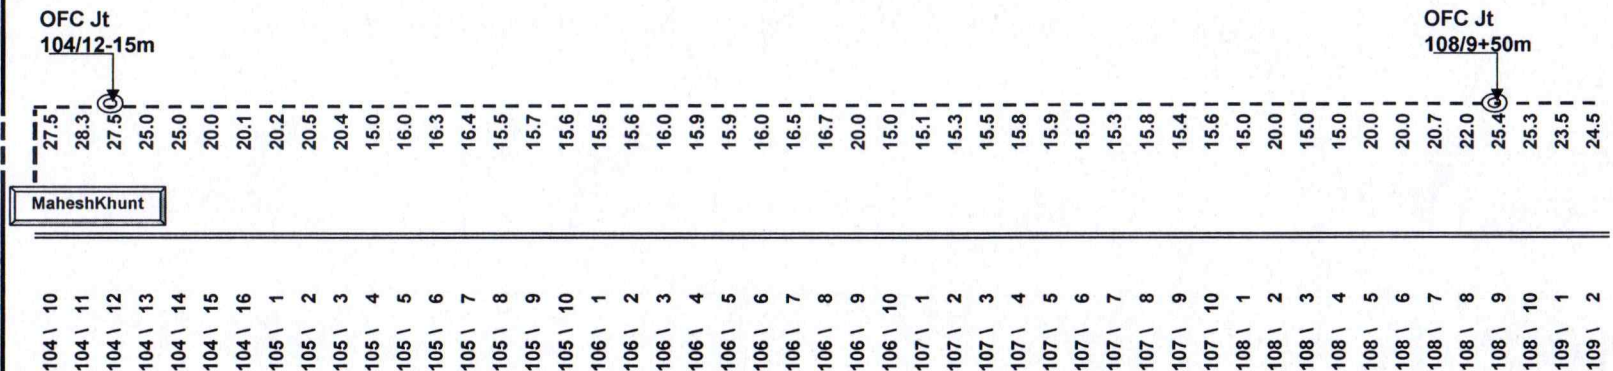

MaheshKhunt

104 \ 10
 104 \ 11
 104 \ 12
 104 \ 13
 104 \ 14
 104 \ 15
 104 \ 16
 105 \ 1
 105 \ 2
 105 \ 3
 105 \ 4
 105 \ 5
 105 \ 6
 105 \ 7
 105 \ 8
 105 \ 9
 105 \ 10
 106 \ 1
 106 \ 2
 106 \ 3
 106 \ 4
 106 \ 5
 106 \ 6
 106 \ 7
 106 \ 8
 106 \ 9
 106 \ 10
 107 \ 1
 107 \ 2
 107 \ 3
 107 \ 4
 107 \ 5
 107 \ 6
 107 \ 7
 107 \ 8
 107 \ 9
 107 \ 10
 108 \ 1
 108 \ 2
 108 \ 3
 108 \ 4
 108 \ 5
 108 \ 6
 108 \ 7
 108 \ 8
 108 \ 9
 108 \ 10
 109 \ 1
 109 \ 2

AM/Project/Khagaria/RailTel


For Baba Projects Pvt. Ltd.

Legend :-
 1) OFC Cable :
 2) OFC Joint : ⊙

Gupta
VISHAL GUPTA
 Asst. Manager (Project)
 Rail Tel Corp. of India Ltd.
 Khagaria

Spraker
Authorised Signatory

Section Barauni-Katihar
Sub Section : Kharik-Thanaibihupur
Km No. 64/700-72/800

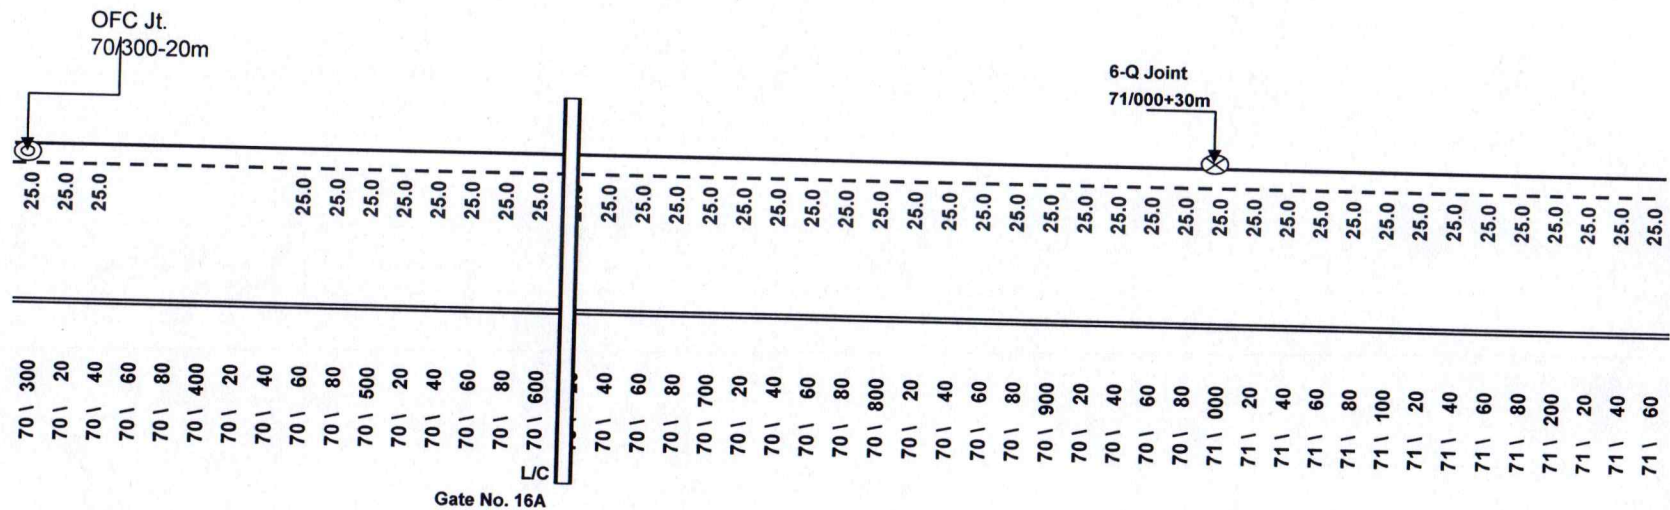

Vishal Gupta
VISHAL GUPTA
 Asst. Manager (Project)
 Rail Tel Corp. of India Ltd.
 Khagaria
 AM/Project/Khagaria/RailTel

For Baba Projects Pvt. Ltd.
S. Prakash
 Authorised Signatory

Legend :-	
1) OFC Cable	: ---
2) 6-Quad Cable	: ---
3) OFC Joint	: ⊙
4) 6-Quad Joint	: ⊗
5) LC Gate	: □
6) Bridge/ Culvert	: ▬

[illegible]

For Baba Projects Pvt. Ltd.

S. Prakash
Authorised Signatory


- Legend :--**
- | | | |
|--------------------|---|---|
| 1) Duct | : | --- |
| 2) 6-Quad Cable | : | ===== |
| 3) OFC Joint | : |  |
| 4) 6-Quad Joint | : |  |
| 5) LC Gate | : |  |
| 6) Bridge/ Culvert | : |  |

Section Barauni-Katihar

Sub Section : Maheshkhunt - Mansi

Only OFC

Km No. 104/10 - 114/10

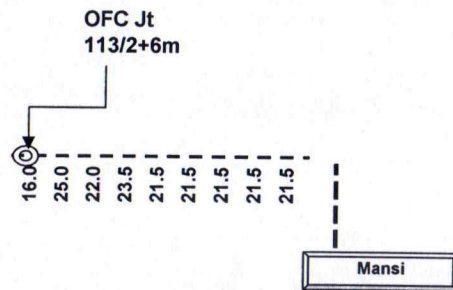

2
114 \

3
114 \

4
114 \

5
114 \

6
114 \

7
114 \

8
114 \

9
114 \

10
114 \

AM/Project/Khagaria/RailTel

For Baba Projects Pvt. Ltd.


S. Prakash
Authorised Signatory

Legend :--

- 1) OFC Cable : ---
- 2) OFC Joint : ⊙

Gupta
VISHAL GUPTA
Asst. Manager (Project)
Rail Tel Corp. of India Ltd.
Khagaria

Section Barauni-Katihar
Sub Section : Mansi-Khagaria
Km No. 114/15-123/12

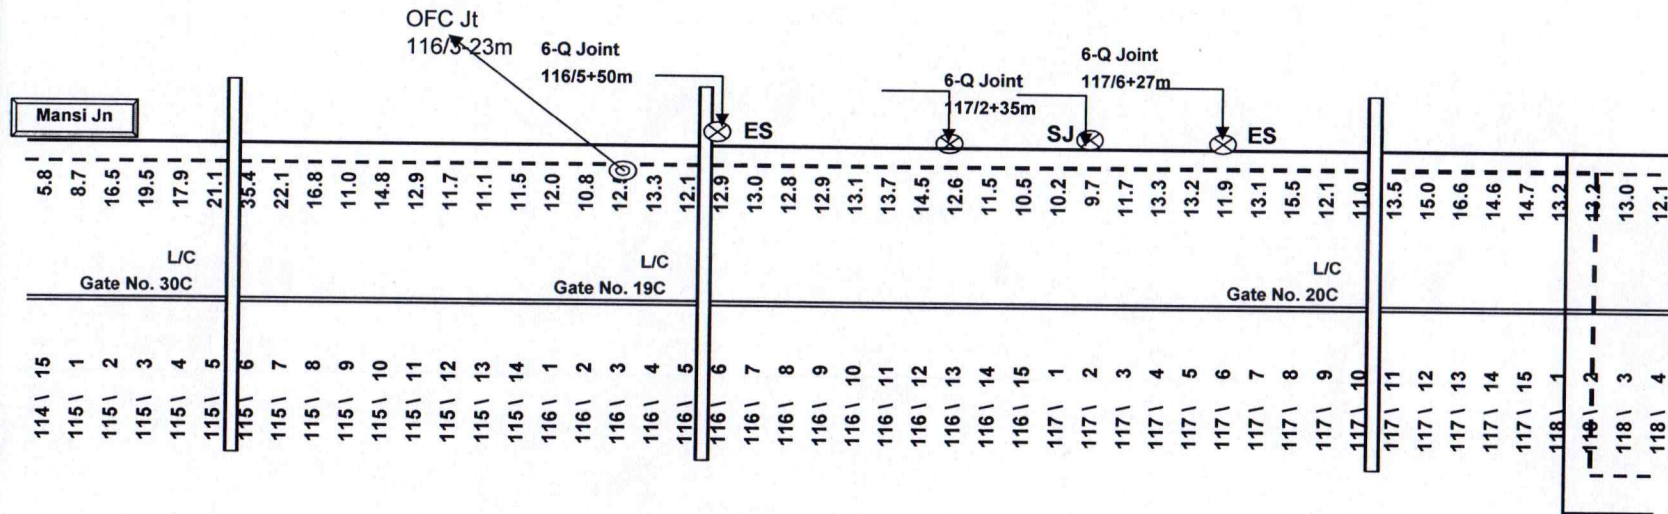


Vishal Gupta
VISHAL GUPTA
 Asst. Manager (Project)
 Rail Tel Corp. of India Ltd.
 Khagaria
 AM/Project/Khagaria/RailTel

For Baba Projects Pvt. Ltd.
S. Prakash
Authorised Signatory

Legend :-	
1) OFC Cable	: ---
2) 6-Quad Cable	: ---
3) OFC Joint	: ⊙
4) 6-Quad Joint	: ⊗
5) LC Gate	: □
6) Bridge/ Culvert	: ▬

Section Barauni-Katihar
Sub Section : Mansi-Khagaria
Km No. 114/15-123/12

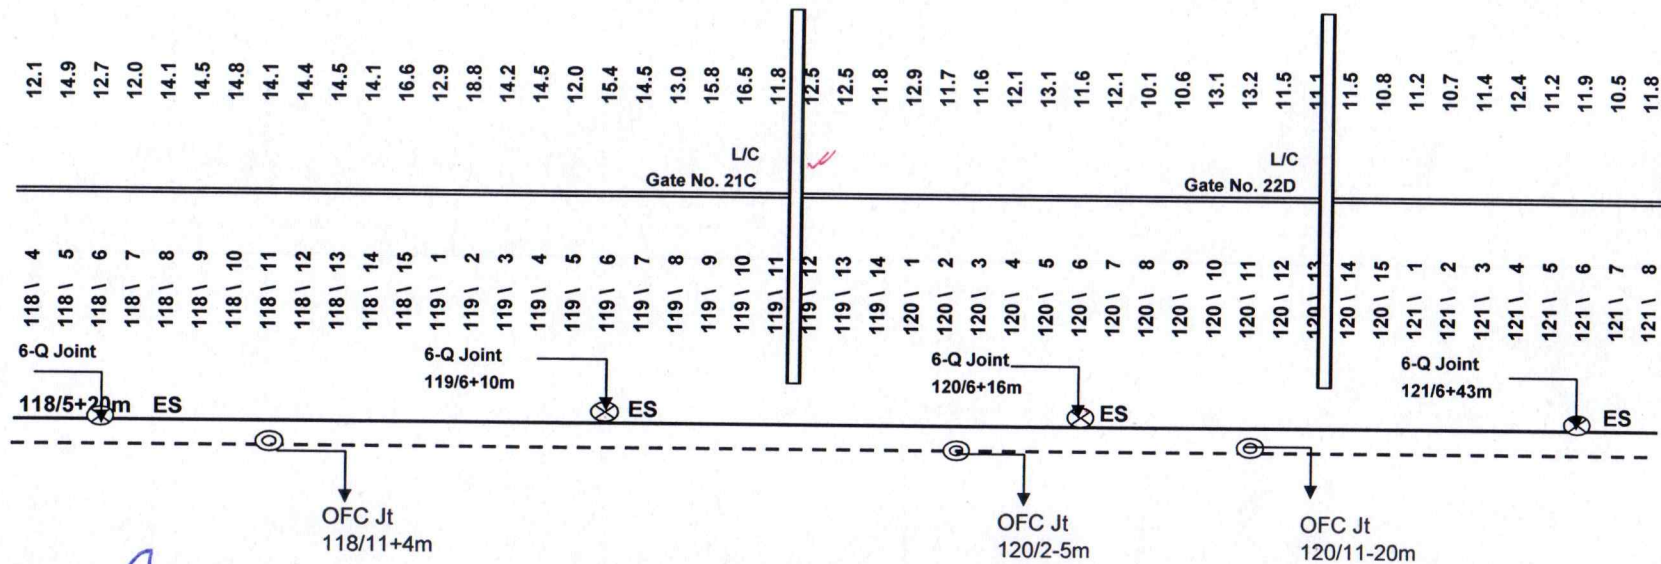


D Gupta
VISHAL GUPTA
 Asst. Manager (Project)
 Rail Tel Corp. of India Ltd.
 Khagaria
 AM/Project/Khagaria/RailTel

For Baba Projects Pvt. Ltd.

S. S. Sakshi
Authorised Signatory

Legend :-	
1) OFC Cable	: ---
2) 6-Quad Cable	: ---
3) OFC Joint	: ⊗
4) 6-Quad Joint	: ⊗
5) LC Gate	: []
6) Bridge/ Culvert	: []

Section Barauni-Katihar
Sub Section : Mansi-Khagaria
Km No. 114/15-123/12

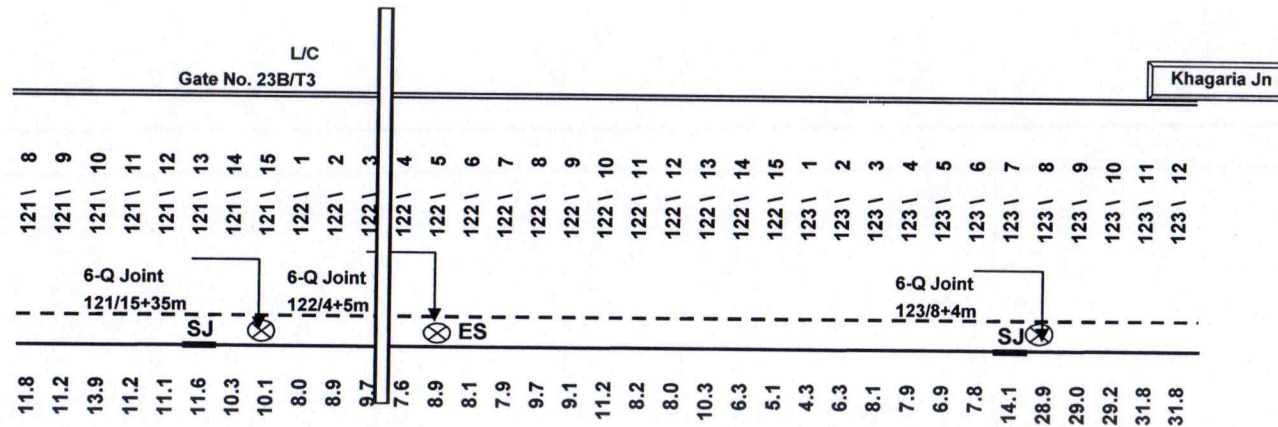


Vishal Gupta
VISHAL GUPTA
 Asst. Manager (Project)
 Rail Tel Corp. of India Ltd.
 Khagaria
 AM/Project/Khagaria/RailTel

For Baba Projects Pvt. Ltd.
S. K. Singh
Authorised Signatory

Legend :--	
1) OFC Cable	: ---
2) 6-Quad Cable	: ---
3) OFC Joint	: ⊗
4) 6-Quad Joint	: ⊗
5) LC Gate	: □
6) Bridge/ Culvert	: ▬

Section Barauni-Katihar
Sub Section : Khagaria-Umeshnagar
Km No. 123/12-130/8

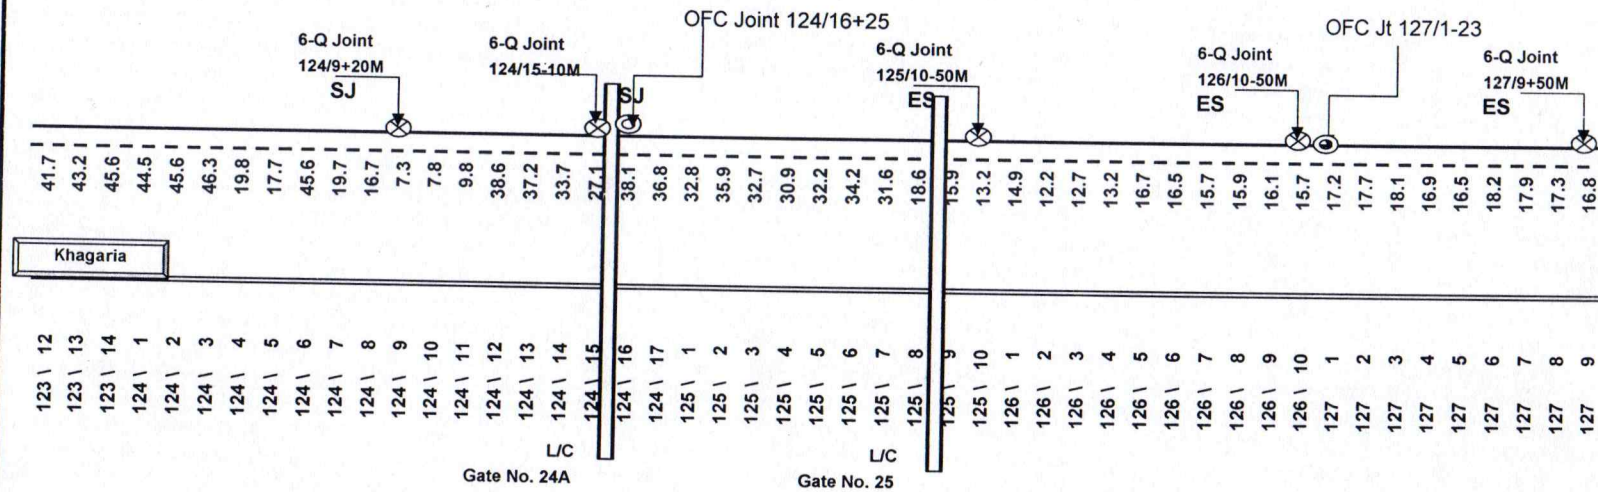


B Gupta
VISHAL GUPTA
 Asst. Manager (Project)
 Rail Tel Corp. of India Ltd.
 Khagaria
 AM/Project/Khagaria/RailTel

For Baba Projects Pvt. Ltd.
Sprakash
 Authorised Signatory

Legend :-	
1) OFC Cable	: ---
2) 6-Quad Cable	: ---
3) OFC Joint	: ⊗
4) 6-Quad Joint	: ⊗
5) LC Gate	: []
6) Bridge/ Culvert	: []

Section Barauni-Katihar
Sub Section : Khagaria-Umeshnagar
Km No. 123/12-130/8

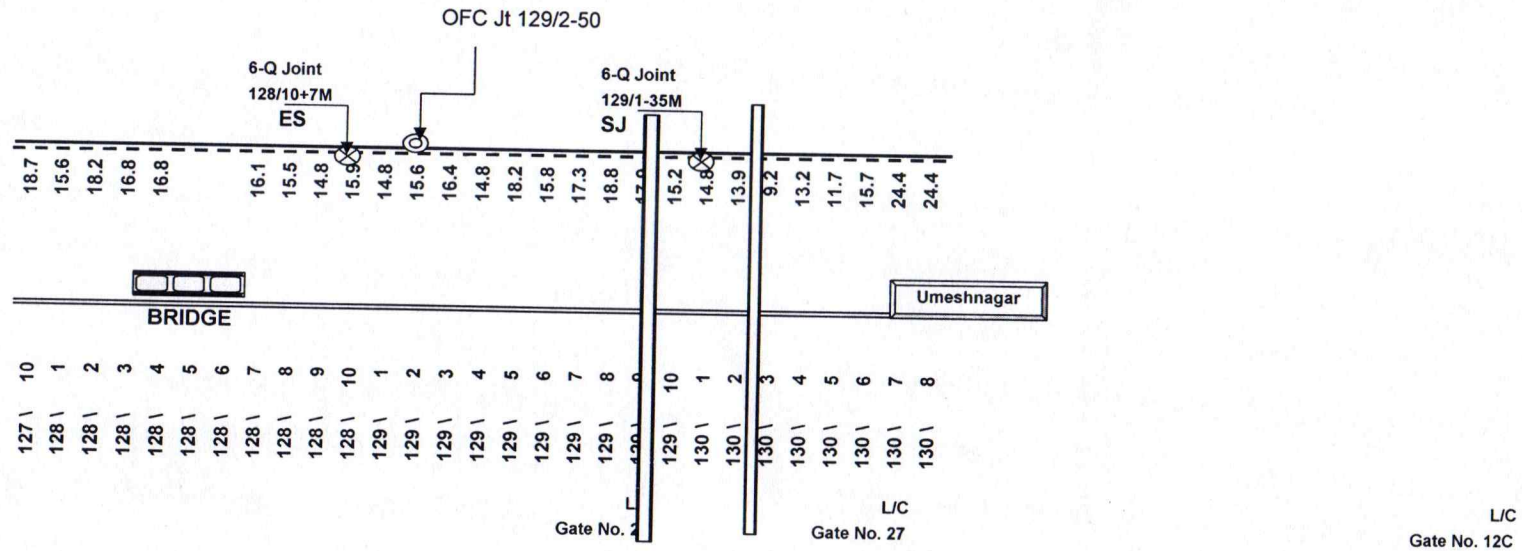


Depta
VISHAL GUPTA
 Asst. Manager (Project)
 Rail Tel Corp. of India Ltd.
 Khagaria
 AM/Project/Khagaria/RailTel

For Baba Projects Pvt. Ltd.

S. Prakash
 Authorised Signatory

Legend :-	
1) OFC Cable	: ---
2) 6-Quad Cable	: ---
3) OFC Joint	: ⊗
4) 6-Quad Joint	: ⊗
5) LC Gate	: []
6) Bridge/ Culvert	: []


Section Barauni-Katihar
Sub Section : Umesh Nagar - Sahebpur Kamal
Km No. 130/7-136/9

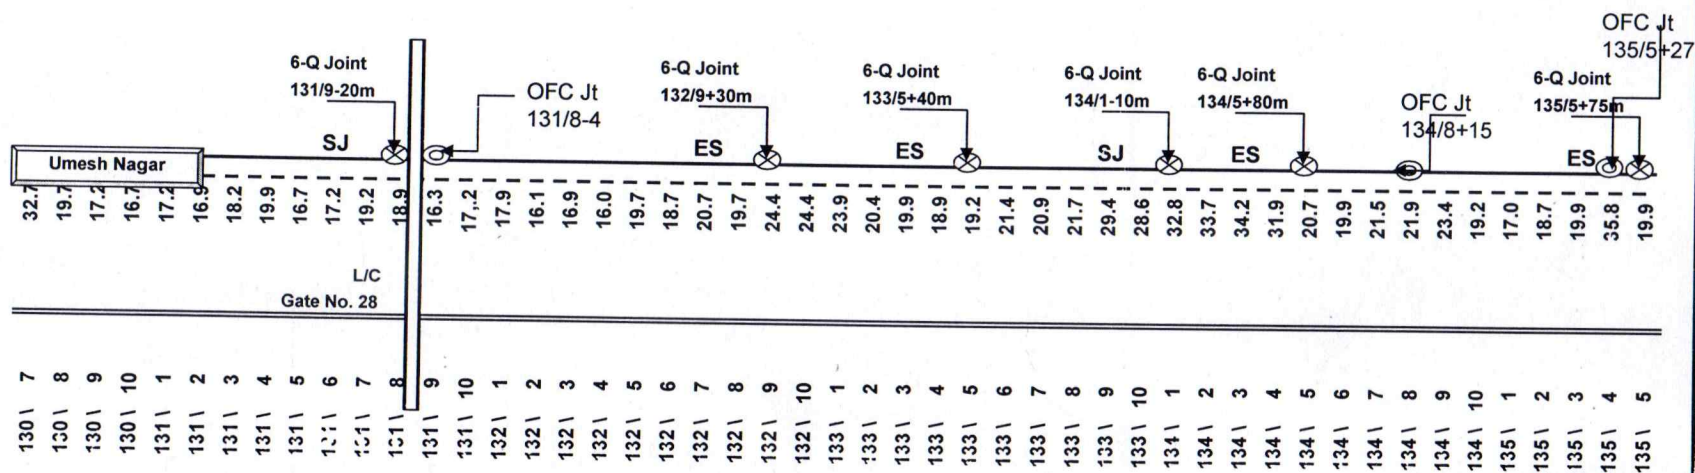

Gupta
VISHAL GUPTA
 Asst. Manager (Project)
 Rail Tel Corp. of India Ltd.
 Khagaria
 AM/Project/Khagaria/RailTel

Legend :-	
1) OFC Cable	: ---
2) 6-Quad Cable	: ---
3) OFC Joint	: ⊗
4) 6-Quad Joint	: ⊗
5) LC Gate	: []
6) Bridge/ Culvert	: []


Section Barauni-Katihar
Sub Section : Umesh Nagar - Sahebpur Kamal
Km No. 130/7-136/9

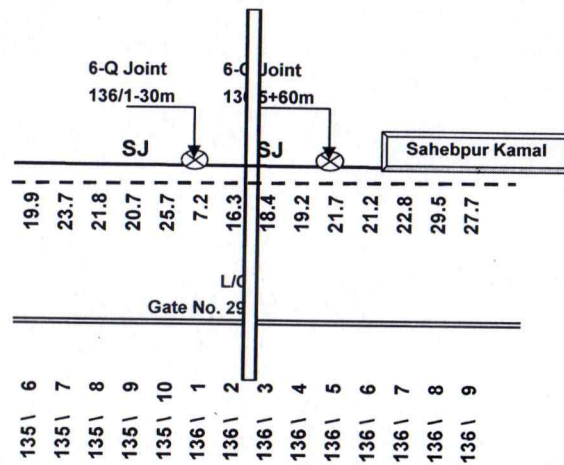

Vishal Gupta
VISHAL GUPTA
 Asst. Manager (Project)
 Rail Tel Corp. of India Ltd.
 Khagaria
 AM/Project/Khagaria/RailTel

Legend :--	
1) OFC Cable	: ---
2) 6-Quad Cable	: ---
3) OFC Joint	: ⊙
4) 6-Quad Joint	: ⊗
5) LC Gate	: □
6) Bridge/ Culvert	: ▬


Section Barauni-Katihar
Sub Section : Sahebpur Kamal-Lakminia
Km No. 136/9-145/9

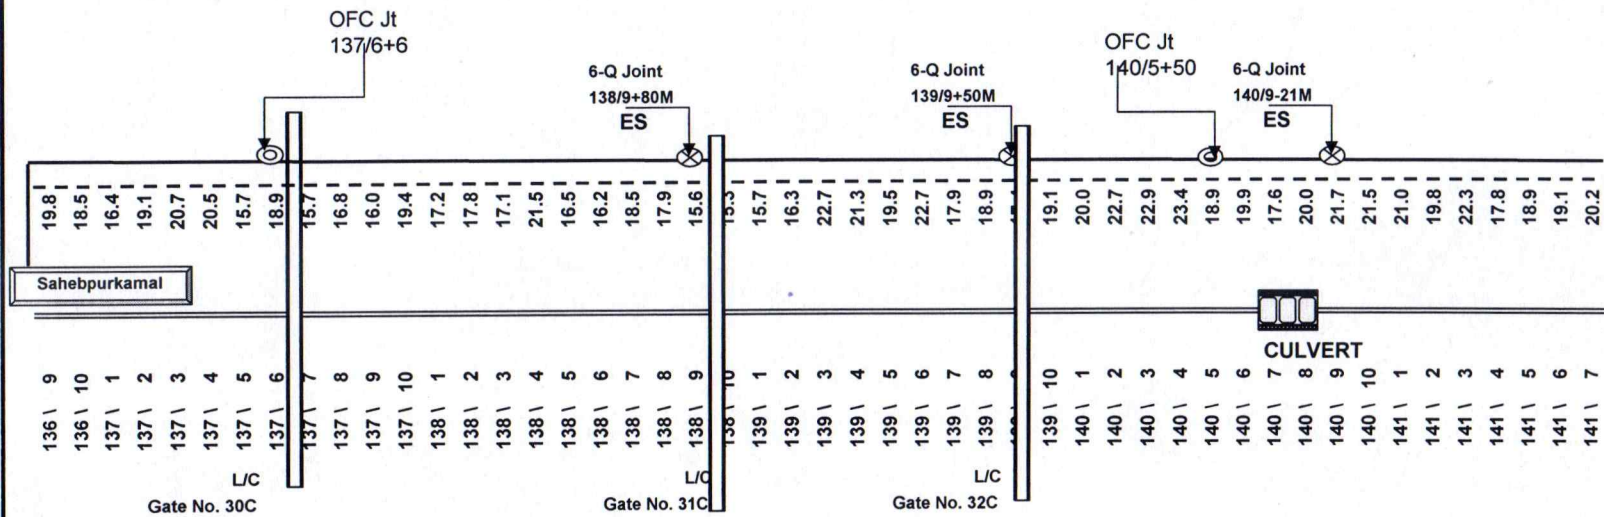

Vishal Gupta
VISHAL GUPTA
 Asst. Manager (Project)
 Rail Tel Corp. of India Ltd.
 Khagaria
 AM/Project/Khagaria/RailTel

Section Barauni-Katihar
Sub Section : Sahebpur Kamal-Lakminia
Km No. 136/9-145/9


6-Q Joint

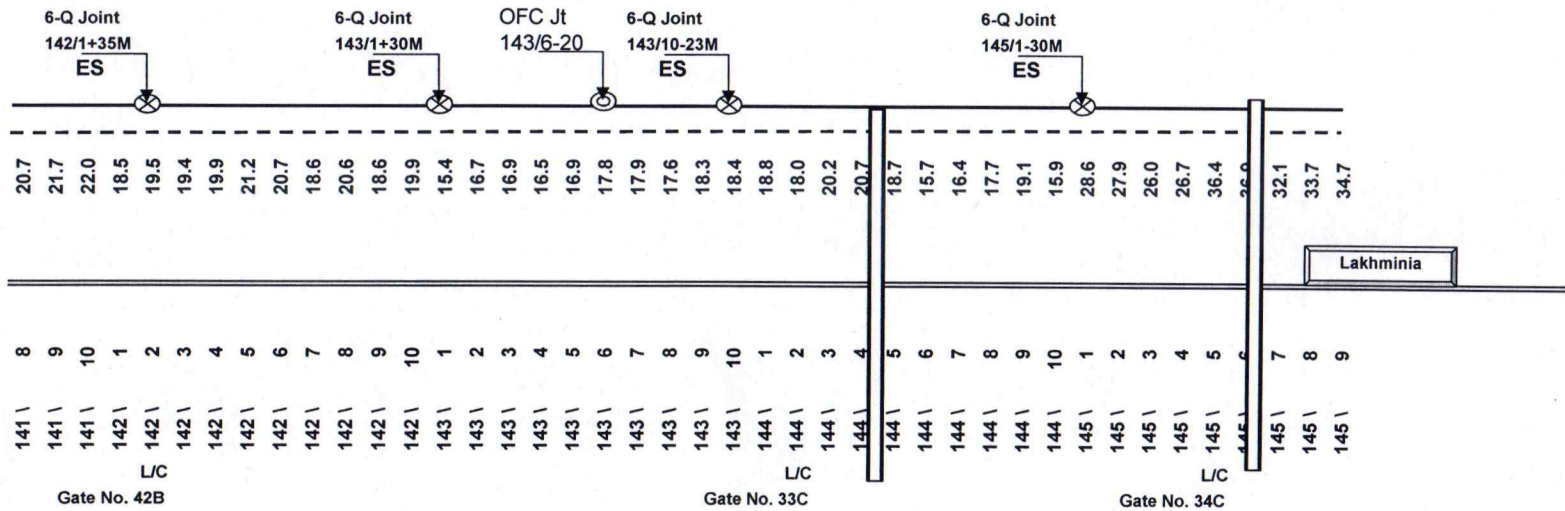

Vishal Gupta
VISHAL GUPTA
 Asst. Manager (Project)
 Rail Tel Corp. of India Ltd.
 Khagaria
 AM/Project/Khagaria/RailTel

Legend :--	
1) OFC Cable	:
2) 6-Quad Cable	:
3) OFC Joint	:
4) 6-Quad Joint	:
5) LC Gate	:
6) Bridge/ Culvert	:

Section Barauni-Katihar
Sub Section : Lakhminia-Phulwaria
Km No. 145/9-151/2

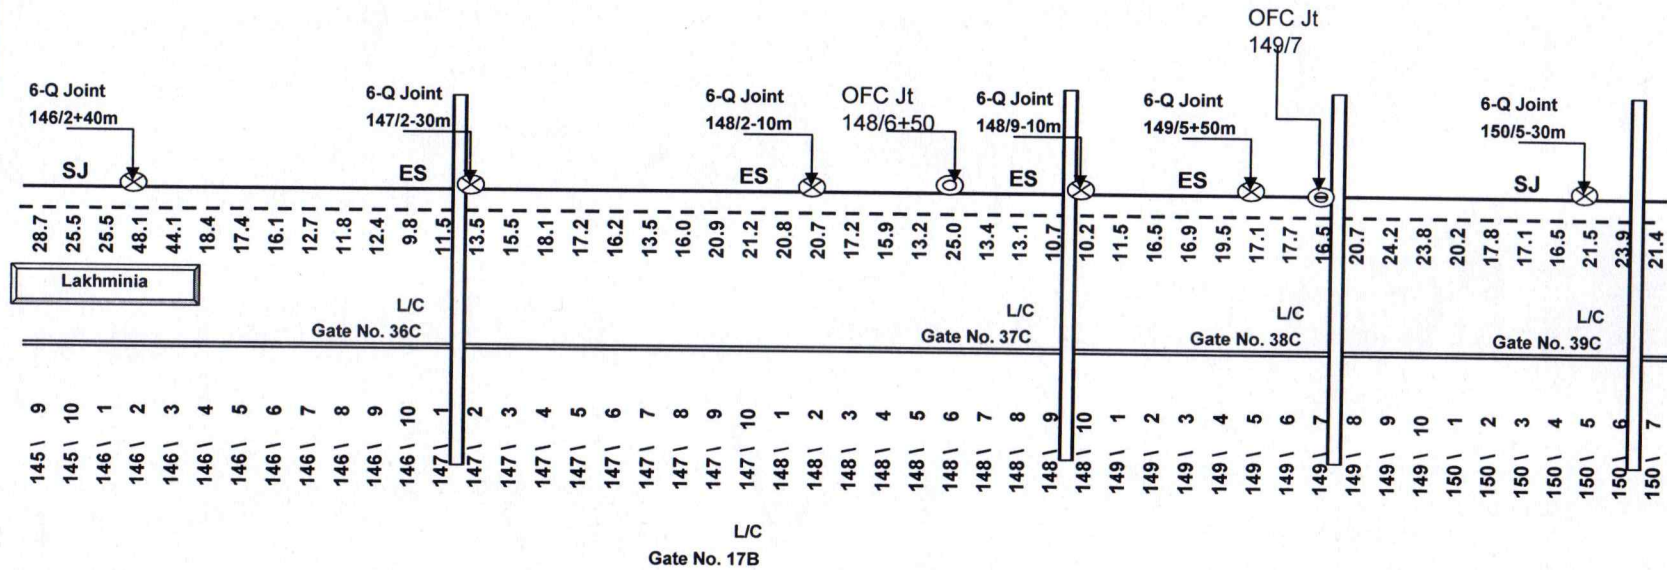

Vishal Gupta
VISHAL GUPTA
 Asst. Manager (Project)
 Rail Tel Corp. of India Ltd.
 Khagaria

AM/Project/Khagaria/RailTel

Legend :--	
1) Duct	: ---
2) 6-Quad Cable	: - - - -
3) OFC Joint	: ⊗
4) 6-Quad Joint	: ⊗
5) LC Gate	: []
6) Bridge/ Culvert	: []

Section Barauni-Katihar
Sub Section : Lakhminia-Phulwaria
Km No. 145/9-151/2


Phulwaria					
19.9	20.2	21.4	30.7	29.9	29.2
150 \ 7	150 \ 8	150 \ 9	150 \ 10	151 \ 1	151 \ 2

Vishal Gupta
VISHAL GUPTA
Asst. Manager (Project)
Rail Tel Corp. of India Ltd.
Khagaria

AM/Project/Khagaria/RailTel

Legend :-	
1) OFC Cable	: ---
2) 6-Quad Cable	: ---
3) OFC Joint	: ⊗
4) 6-Quad Joint	: ⊗
5) LC Gate	: □
6) Bridge/ Culvert	: ▬

Section Barauni-Katihar
Sub Section : Phulwaria-Lakho
Km No. 150/10-156/6

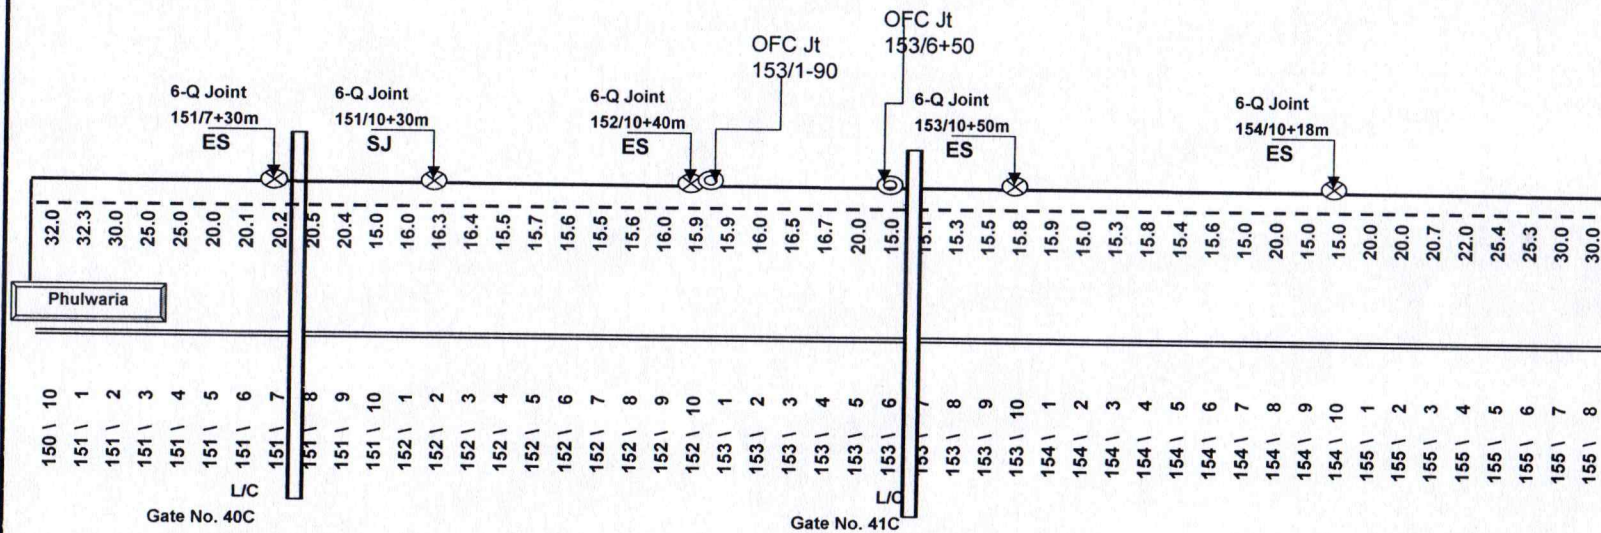

Vishal Gupta
VISHAL GUPTA
 Asst. Manager (Project)
 Rail Tel Corp. of India Ltd.
 Khagaria
 AM/Project/Khagaria/RailTel


For Baba Projects Pvt. Ltd.

S. Prakash

Authorised Signatory

Legend :-	
1) OFC Cable	---
2) 6-Quad Cable	---
3) OFC Joint	⊗
4) 6-Quad Joint	⊗
5) LC Gate	□
6) Bridge/ Culvert	▬

Section Barauni-Katihar
Sub Section : Phulwaria-Lakho
Km No. 150/10-156/6

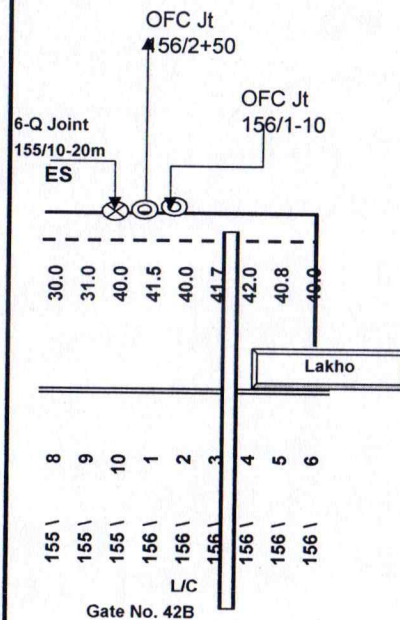


Vishal Gupta
VISHAL GUPTA
 Asst. Manager (Project)
 Rail Tel Corp. of India Ltd.
 Khagaria
 AM/Project/Khagaria/RailTel

For Baba Projects Pvt. Ltd.

Sprakash
Authorised Signatory

Legend :-	
OFC Cable	:
2) 6-Quad Cable	:
3) OFC Joint	:
4) 6-Quad Joint	:
5) LC Gate	:
6) Bridge/ Culvert	:

Section Barauni-Katihar
Sub Section : Lakho-Begusarai
Km No. 156/6-163/10

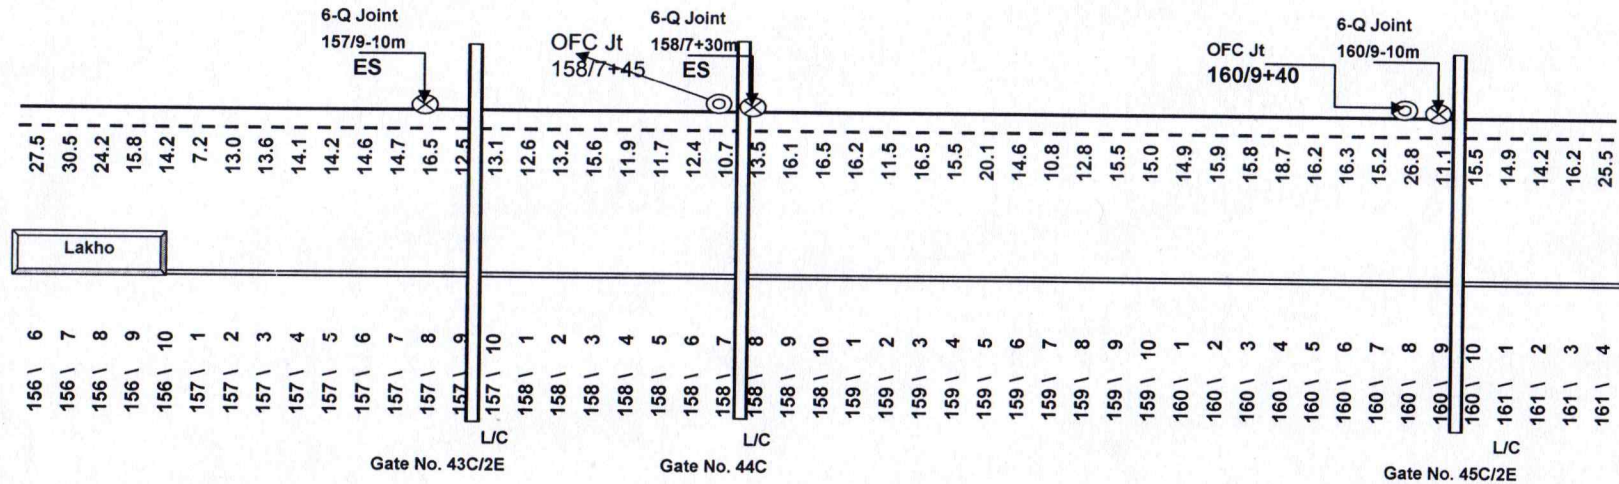


Depta
VISHAL GUPTA
 Asst. Manager (Project)
 Rail Tel Corp. of India Ltd.
 Khagaria
 AM/Project/Khagaria/RailTel

For Baba Projects Pvt. Ltd.

Sprakash
 Authorised Signatory

Legend :-	
1) Duct	: ---
2) 6-Quad Cable	: ---
3) OFC Joint	: ⊗
4) 6-Quad Joint	: ⊗
5) LC Gate	: []
6) Bridge/ Culvert	: []

Section Barauni-Katihar
Sub Section : Lakho-Begusarai
Km No. 156/6-163/10

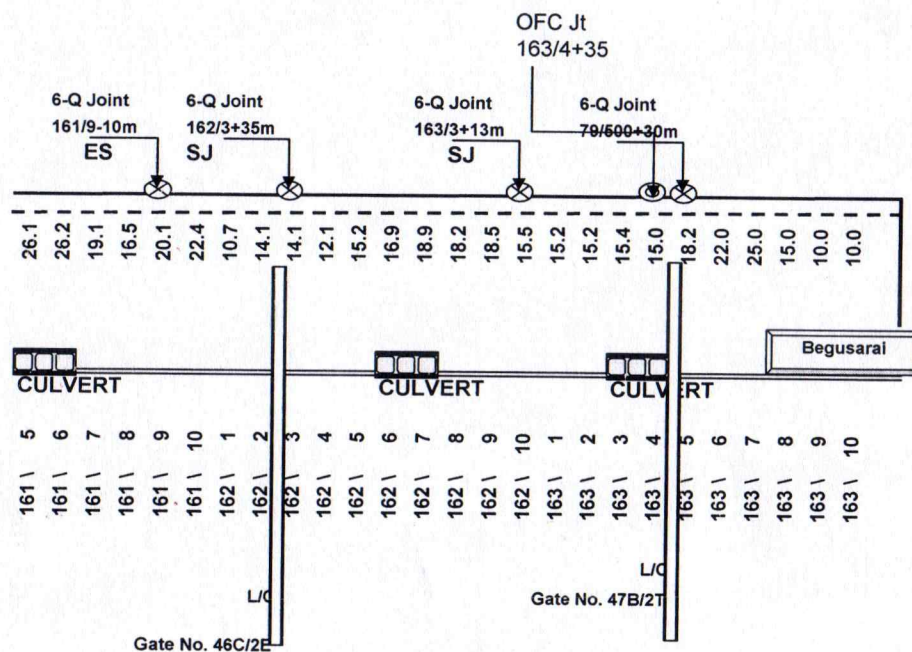


Vishal Gupta
VISHAL GUPTA
 Asst. Manager (Project)
 Rail Tel Corp. of India Lt.J.
 Khagaria
 AM/Project/Khagaria/RailTel

For Baba Projects Pvt. Ltd.

Sprekash
Authorised Signatory

Legend :--	
1) Duct	: ---
2) 6-Quad Cable	: ---
3) OFC Joint	: ⊙
4) 6-Quad Joint	: ⊗
5) LC Gate	: □
6) Bridge/ Culvert	: ▢

Section Barauni-Katihar
Sub Section : Begusarai-Tilrath
Km No. 163/16-171/16

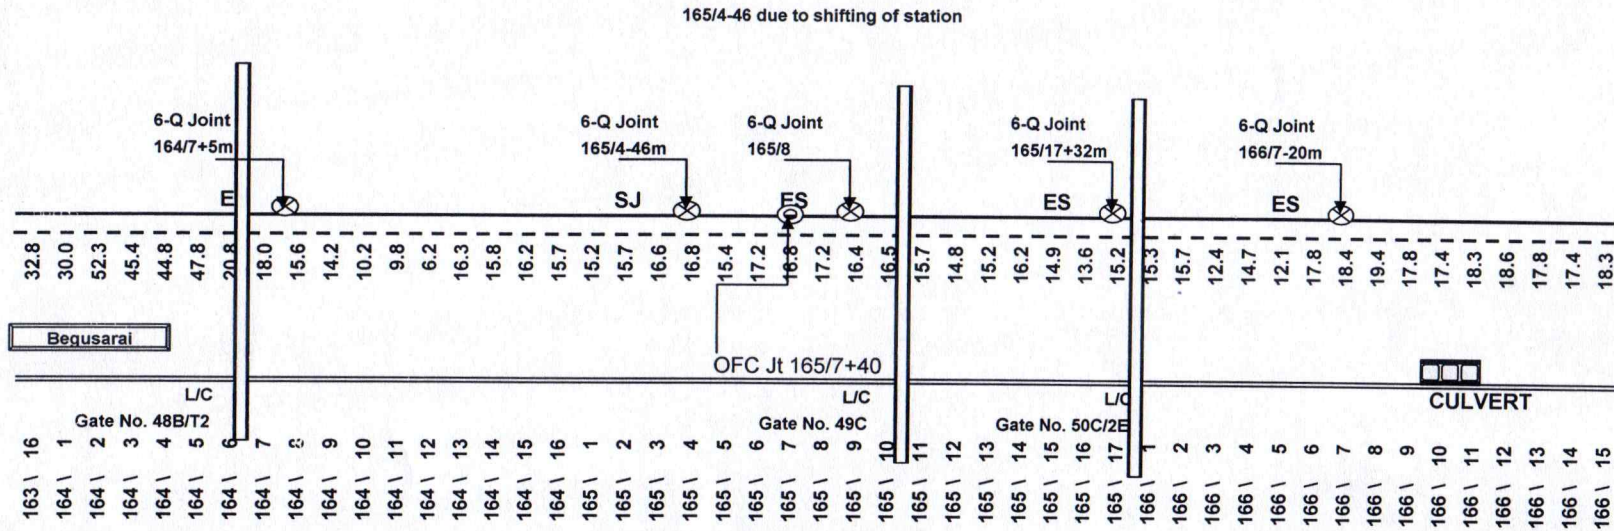

Vishal Gupta
VISHAL GUPTA
 Asst. Manager (Project)
 Rail Tel Corp. of India Ltd.
 Khagaria
 AM/Project/Khagaria/RailTel


For Baba Projects Pvt. Ltd.

S. Prakash

Authorised Signatory

Legend :-	
1) Duct	---
2) 6-Quad Cable	---
3) OFC Joint	⊗
4) 6-Quad Joint	⊗
5) LC Gate	□
6) Bridge/ Culvert	▢

Section Barauni-Katihar
Sub Section : Begusarai-Tilrath
Km No. 163/16-171/16

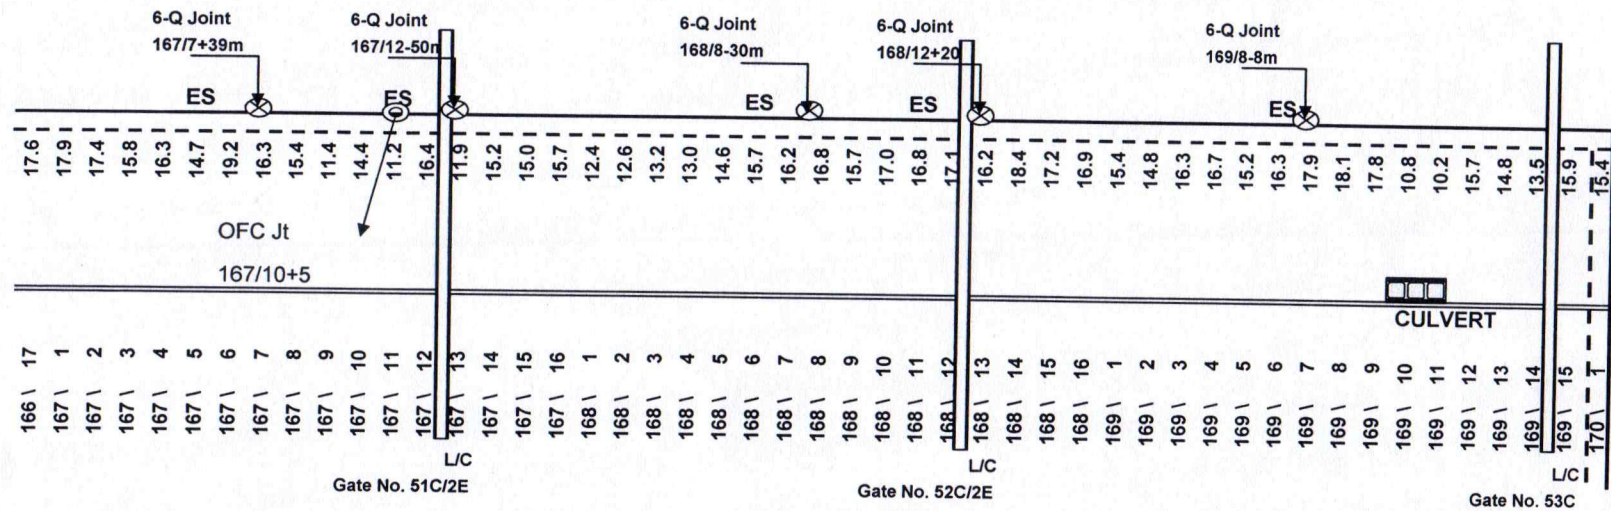

Vishal Gupta
VISHAL GUPTA
 Asst. Manager (Project)
 Rail Tel Corp. of India Lt. J.
 Khagaria
 AM/Project/Khagaria/RailTel

For Baba Projects Pvt. Ltd.


Sprakash
Authorised Signatory

Legend :-	
1) Duct	: ---
2) 6-Quad Cable	: ---
3) OFC Joint	: ⊗
4) 6-Quad Joint	: ⊗
5) LC Gate	: []
6) Bridge/ Culvert	: []

Section Barauni-Katihar

Sub Section : Tilrath-Barauni

Km No. 170/16-Barauni

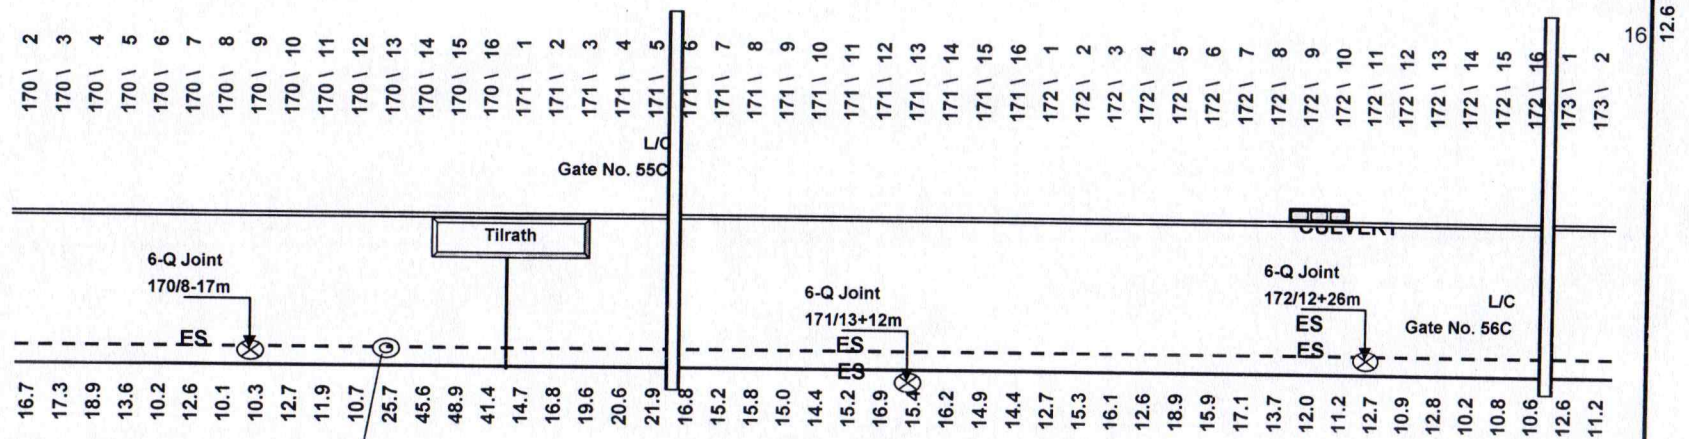

Vishal Gupta
VISHAL GUPTA
 Asst. Manager (Project)
 Rail Tel Corp. of India Ltd.
 Khagaria

For Baba Projects Pvt.

S. Sarkar


Authorised Sign

Legend :--	
1) Duct	---
2) 6-Quad Cable	---
3) OFC Joint	⊗
4) 6-Quad Joint	⊗
5) L/C Gate	---
6) Bridge/ Culvert	---

Section Barauni-Katihar

Sub Section : Tilrath-Barauni

Km No. 170/16-Barauni

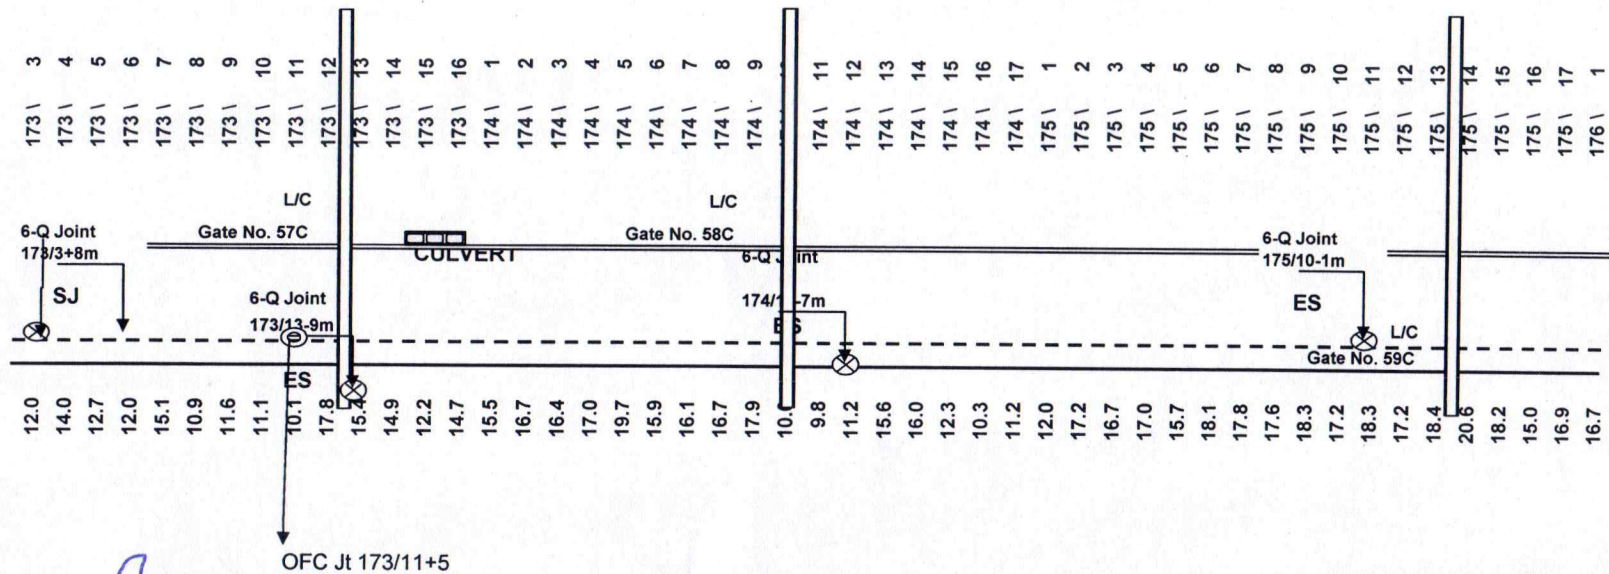

Vishal Gupta
VISHAL GUPTA
 Asst. Manager (Project)
 Rail Tel Corp. of India Ltd.
 Khagaria
 AM/Project/Khagaria/RailTel

For Baba Projects Pvt. Ltd.

Sprakash


Authorised Sign

Legend :-	
1) Duct	---
2) 6-Quad Cable	---
3) OFC Joint	⊗
4) 6-Quad Joint	⊗
5) LC Gate	⊗
6) Bridge/Culvert	⊗

Section Barauni-Katihar

Sub Section : Tiltrath-Barauni

Km No. 170/16-Barauni

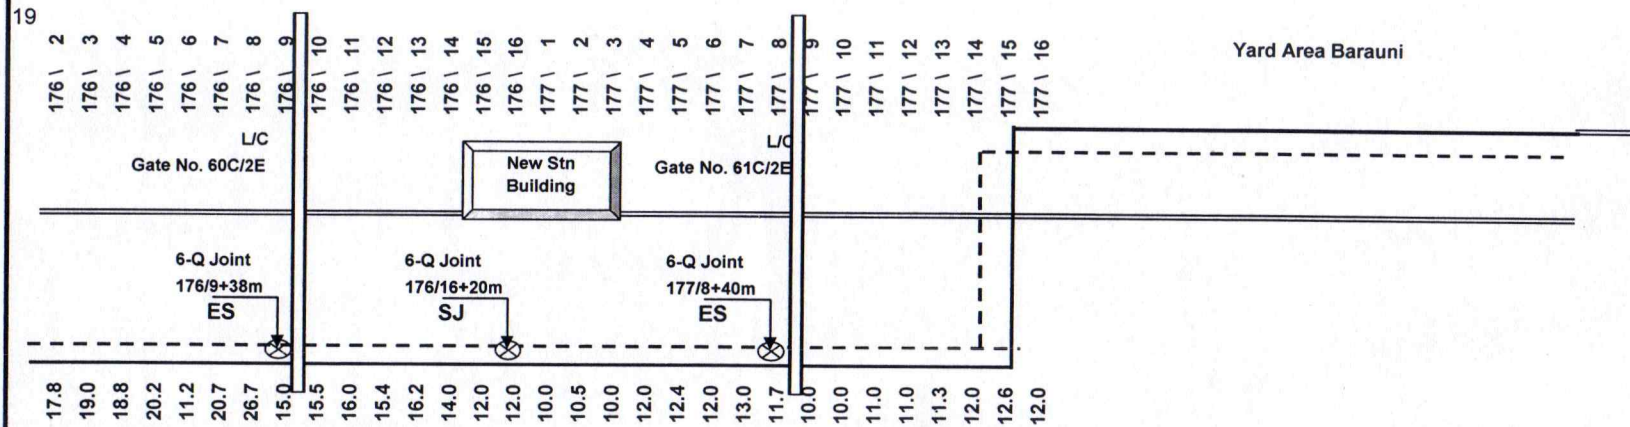

Gupta
VISHAL GUPTA
 Asst. Manager (Project)
 Rail Tel Corp. of India Ltd.
Khagaria
 AM/Project/Khagaria/RailTel

For Baba Projects Pvt. Ltd.


Sprakash
 Authorised Signatory

Legend :-	
1) Duct	: ---
2) 6-Quad Cable	: ---
3) OFC Joint	: ⊗
4) 6-Quad Joint	: ⊗
5) LC Gate	: []
6) Bridge/ Culvert	: []

Section Barauni-Katihar

Sub Section : Tilrath-Barauni

Km No. 170/16-Barauni

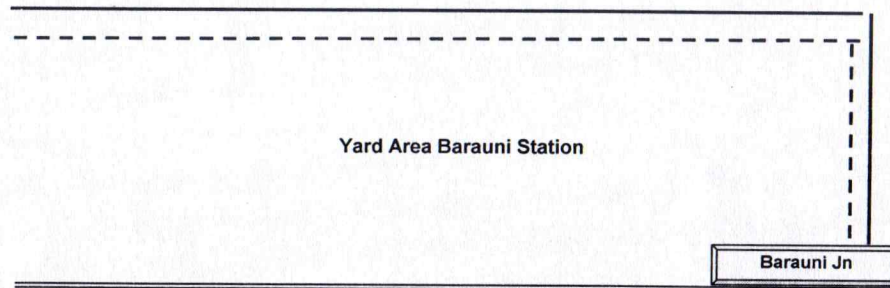

Geeta
Asst. Manager (Project)
Rail Tel Corp. of India Ltd.
Khagaria
AM/Project/Khagaria/RailTel

For Baba Projects Pvt. Ltd.

S. S. S. S.

Authorised Signatory

Legend :--	
1) Duct	: ---
2) 6-Quad Cable	: ---
3) OFC Joint	: ⊙
4) 6-Quad Joint	: ⊗
5) LC Gate	: □
6) Bridge/ Culvert	: ▬