

OPTICAL FIBRE & 6 QUAD CABLE ROUTE DIAGRAM

SECTION:

HAJIPUR-SAHPURPATOREE-BACHWARA


Hajipur-SahpurPatoree-Bachwara-Barauni Section

Section : Hajipur HQ-Sahpur Patoree

Km No. 267/1-265/10

Hajipur HQ

Bachwara

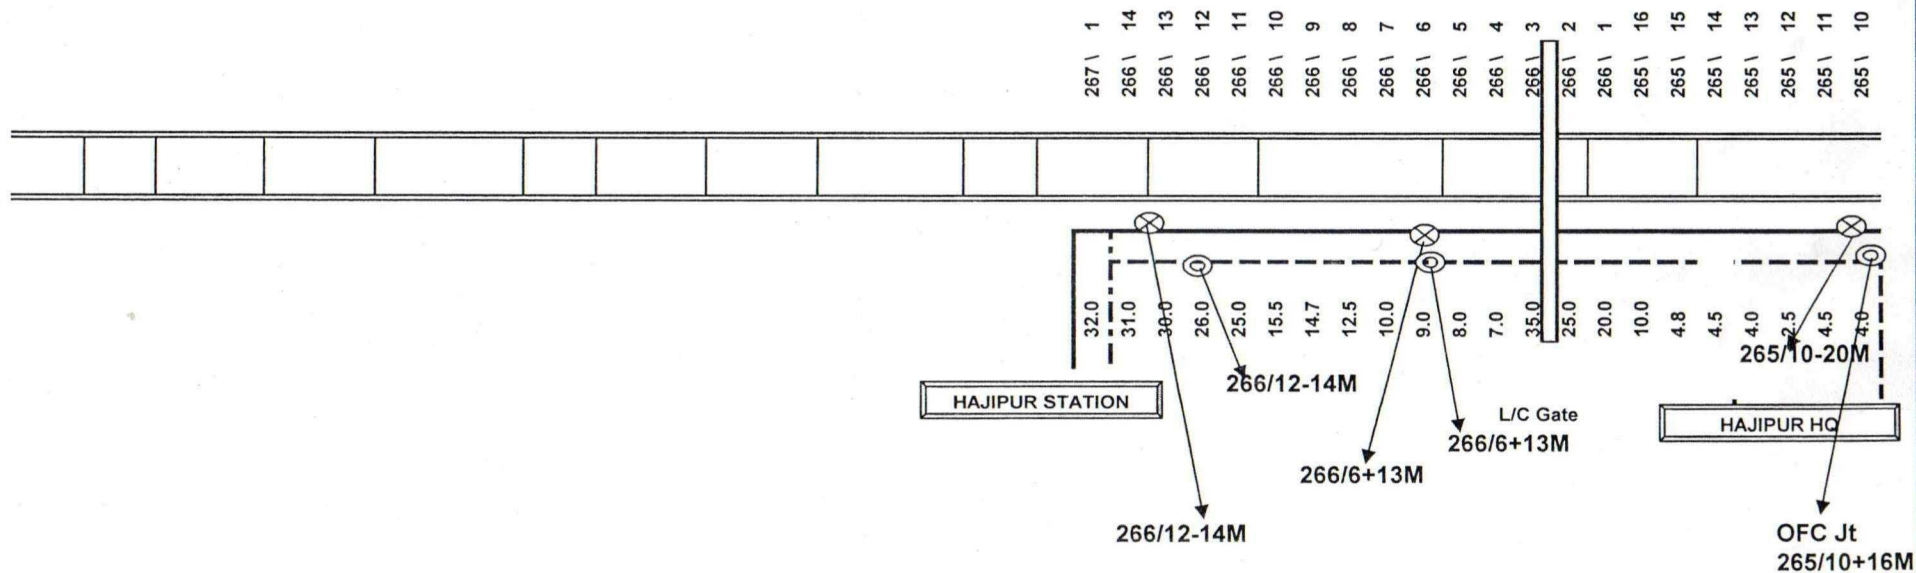

प्रबंधक / परियोजना
Manager / Project
RailTel Corporation of India Ltd.

For Baba Projects Pvt. Ltd.

Director


Hajipur-Sahpur Patoree-Bachwara-Barauni Section

Section : Hajipur HQ-Sahpur Patoree

Km No. 265/14-229/1

Hajipur HQ

Bachwara

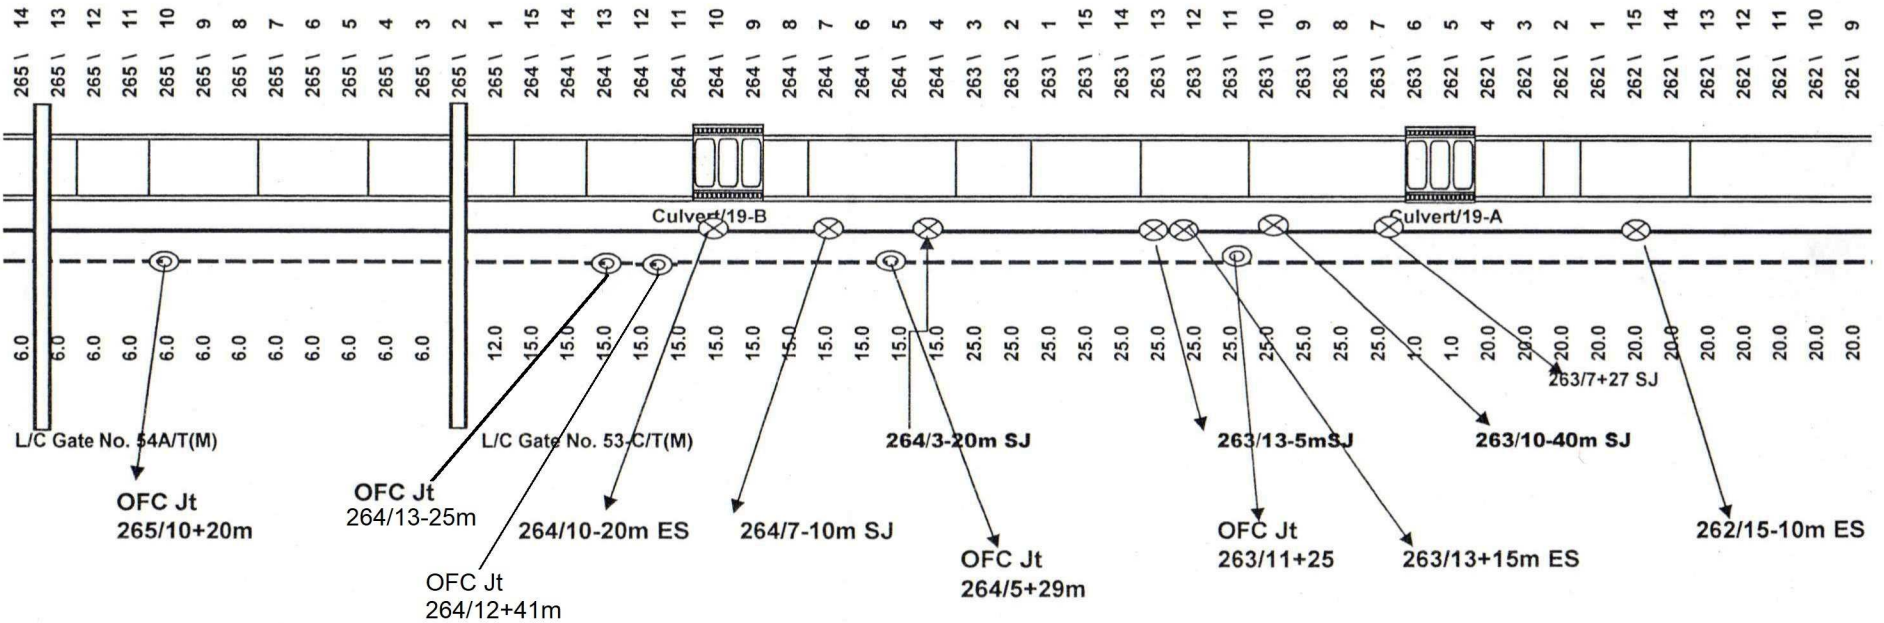

[Signature]
प्रबंधक / परियोजना
Manager / Project
RailTel Corporation of India Ltd.

For Baba Projects Pvt. Ltd.

[Signature]
Director

Legend :--	
1) OFC Cable	: ---
2) 6-Quad Cable	: ---
3) OFC Joint	: ⊙
4) 6-Quad Joint	: ⊗
5) G.I Pipe	: []
6) Bridge/ Culvert	: []


Hajipur-Sahpur Patoree-Bachwara-Barauni Section

Section : Hajipur HQ-Sahpur Patoree

Km No. 265/14-229/1

Hajipur HQ

Bachwara

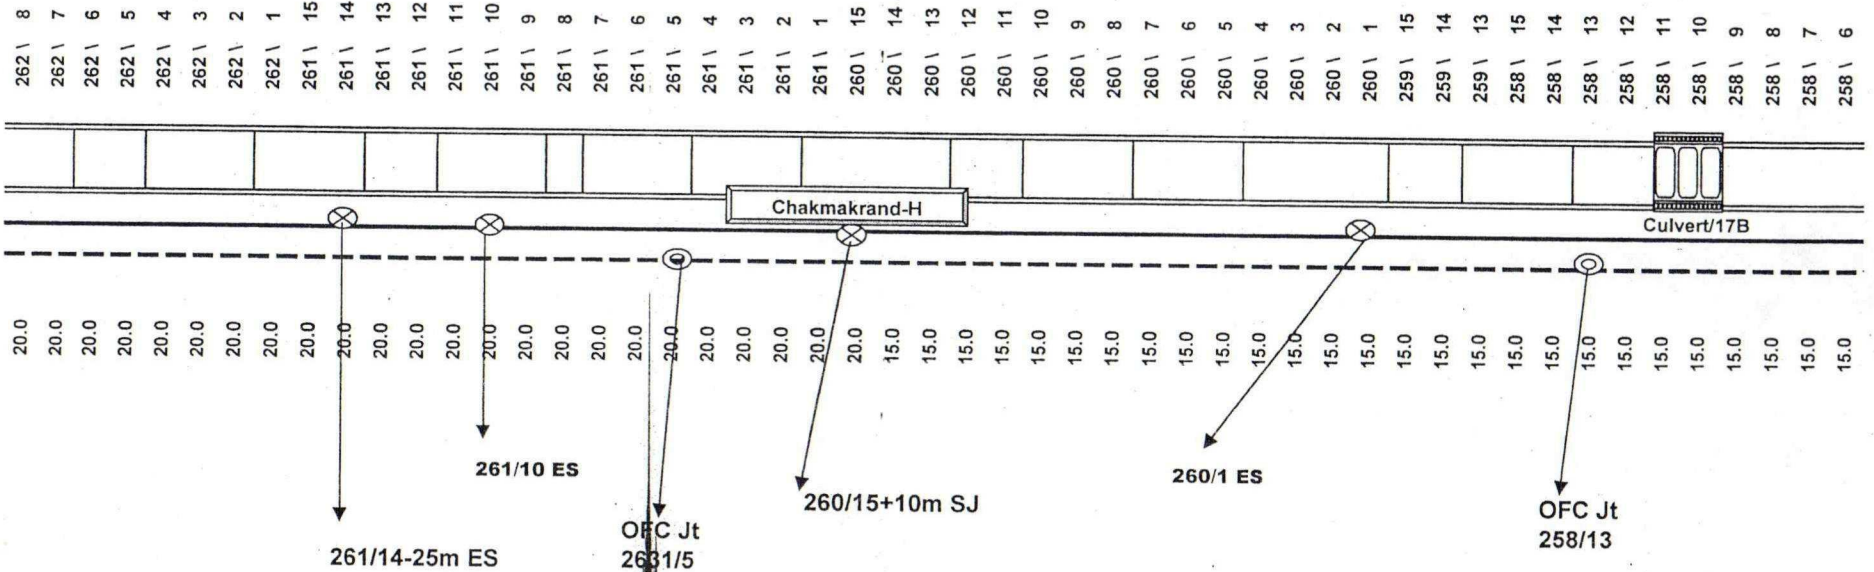

प्रबंधक / परियोजना
Manager / Project
RailTel Corporation of India Ltd.

For Baba Projects Pvt. Ltd.
Director

Legend :-	
1) OFC Cable	---
2) 6-Quad Cable	---
3) OFC Joint	⊗
4) 6-Quad Joint	⊗
5) G.I Pipe	□
6) Bridge/ Culvert	▢


Hajipur-Sahpur Patoree-Bachwara-Barauni Section

Section : Hajipur HQ-Sahpur Patoree

Km No. 265/14-229/1

Hajipur HQ

Bachwara

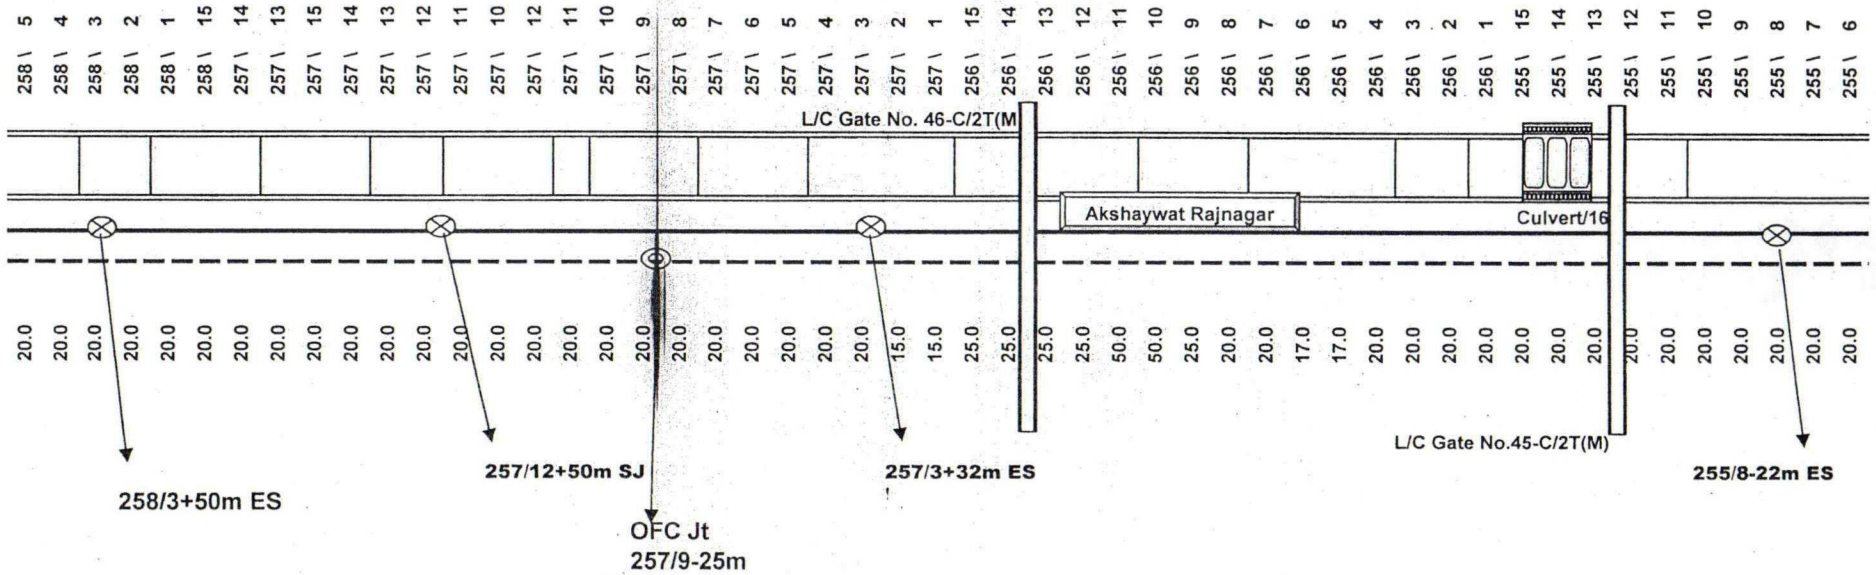

प्रियोजना
Manager Project
RailTel Corporation of India Ltd.

For Baba Projects Pvt. Ltd.

Director

Legend :--

- | | | |
|--------------------|---|-----|
| 1) OFC Cable | : | --- |
| 2) 6-Quad Cable | : | --- |
| 3) OFC Joint | : | ⊗ |
| 4) 6-Quad Joint | : | ⊗ |
| 5) G.I Pipe | : | ⊗ |
| 6) Bridge/ Culvert | : | ⊗ |


Hajipur-Sahpur Patoree-Bachwara-Barauni Section

Section : Hajipur HQ-Sahpur Patoree

Km No. 265/14-229/1

Hajipur HQ

Bachwara

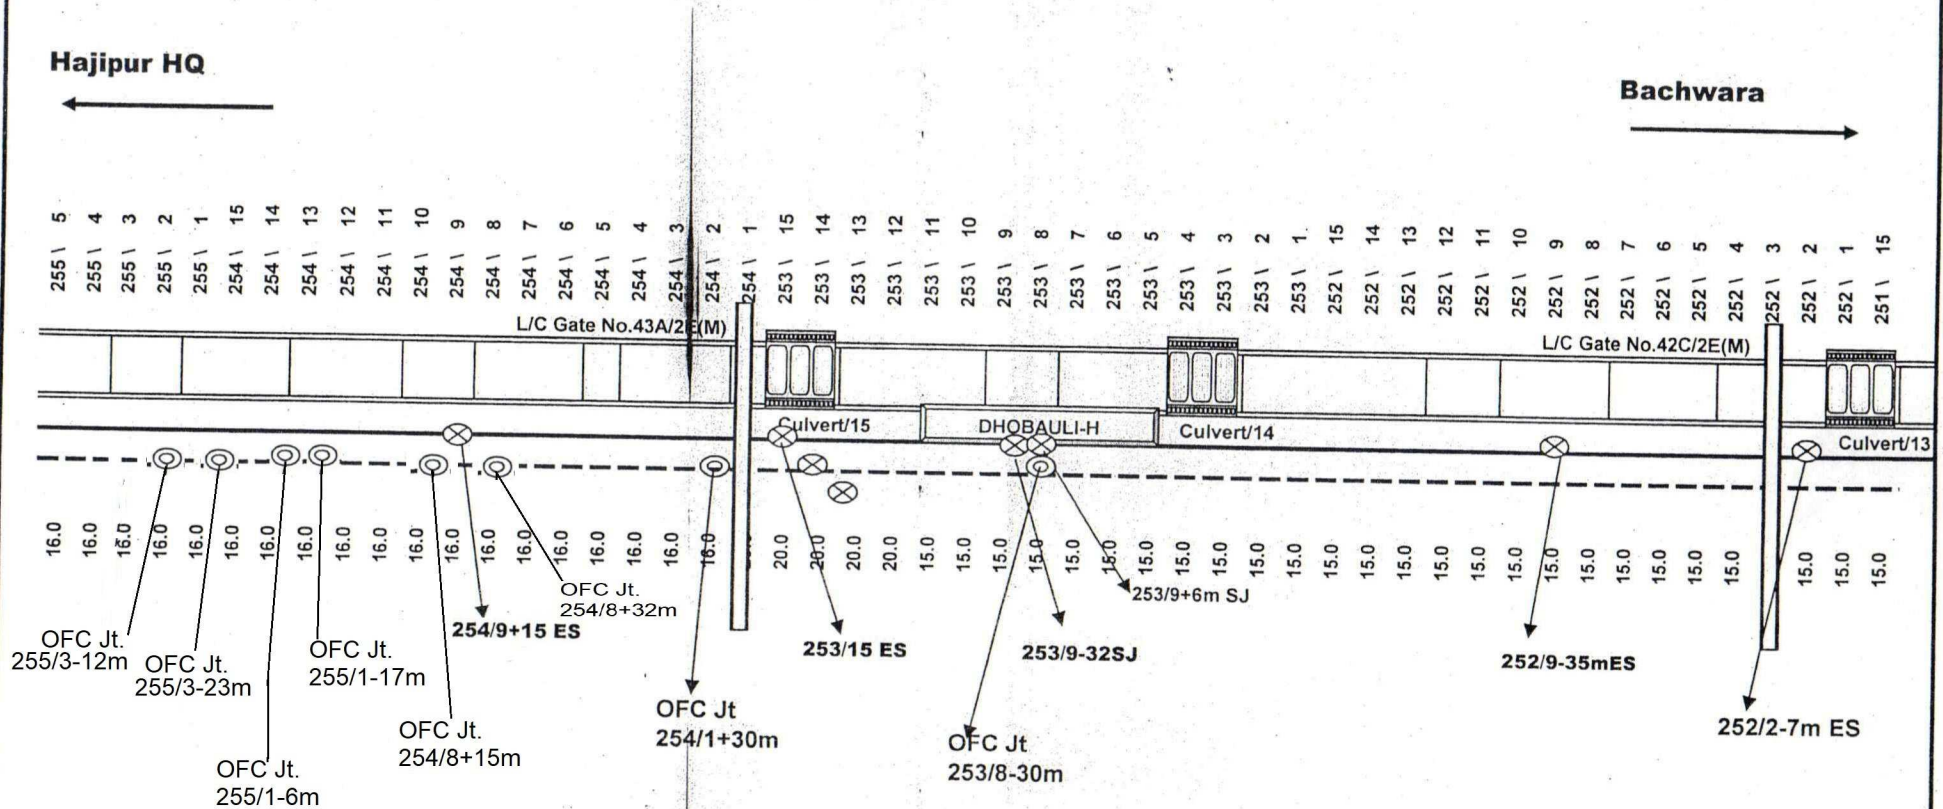


Signature
प्रबंधक / परियोजना
Manager / Project
RailTel Corporation of India Ltd.

For Baba Projects Pvt. Ltd.
Signature
Director

Km No. 265/14-229/1


Bachwara

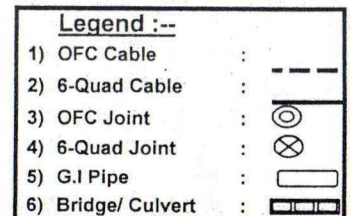

For Baba Projects Pvt. Ltd.
Director

Km No. 265/14-229/1


Bachwara

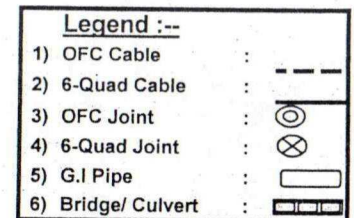

Director

Km No. 265/14-229/1

Bachwara

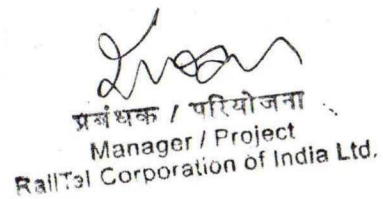

For Baba Projects Pvt. Ltd.

Director

- Legend :--**
- | | | |
|--------------------|---|---|
| 1) OFC Cable | : |  |
| 2) 6-Quad Cable | : |  |
| 3) OFC Joint | : |  |
| 4) 6-Quad Joint | : |  |
| 5) G.I Pipe | : |  |
| 6) Bridge/ Culvert | : |  |


Hajipur-SahpurPatoree-Bachwara-Barauni Section

Section : Hajipur HQ-Sahpur Patoree

Km No. 265/14-229/1

Hajipur HQ

Bachwara

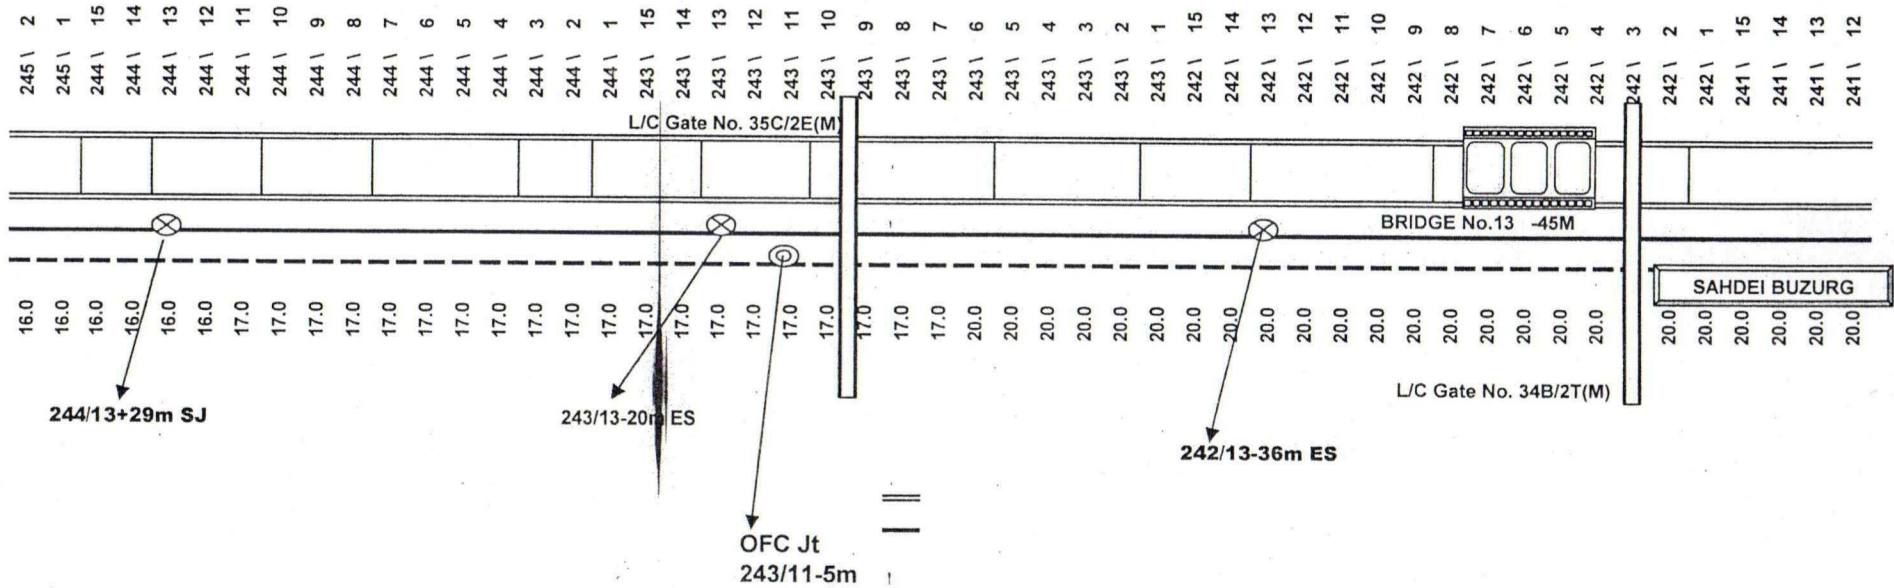

Signature
प्रबंधक / परियोजना
Manager / Project
Railtel Corporation of India Ltd.

For Baba Projects Pvt. Ltd.

Signature
Director

Legend :--	
1) OFC Cable	: ---
2) 6-Quad Cable	: ---
3) OFC Joint	: ⊗
4) 6-Quad Joint	: ⊗
5) G.I Pipe	: []
6) Bridge/ Culvert	: []


Hajipur-Sahpur Patoree-Bachwara-Barauni Section

Section : Hajipur HQ-Sahpur Patoree

Km No. 265/14-229/1

Hajipur HQ

Bachwara

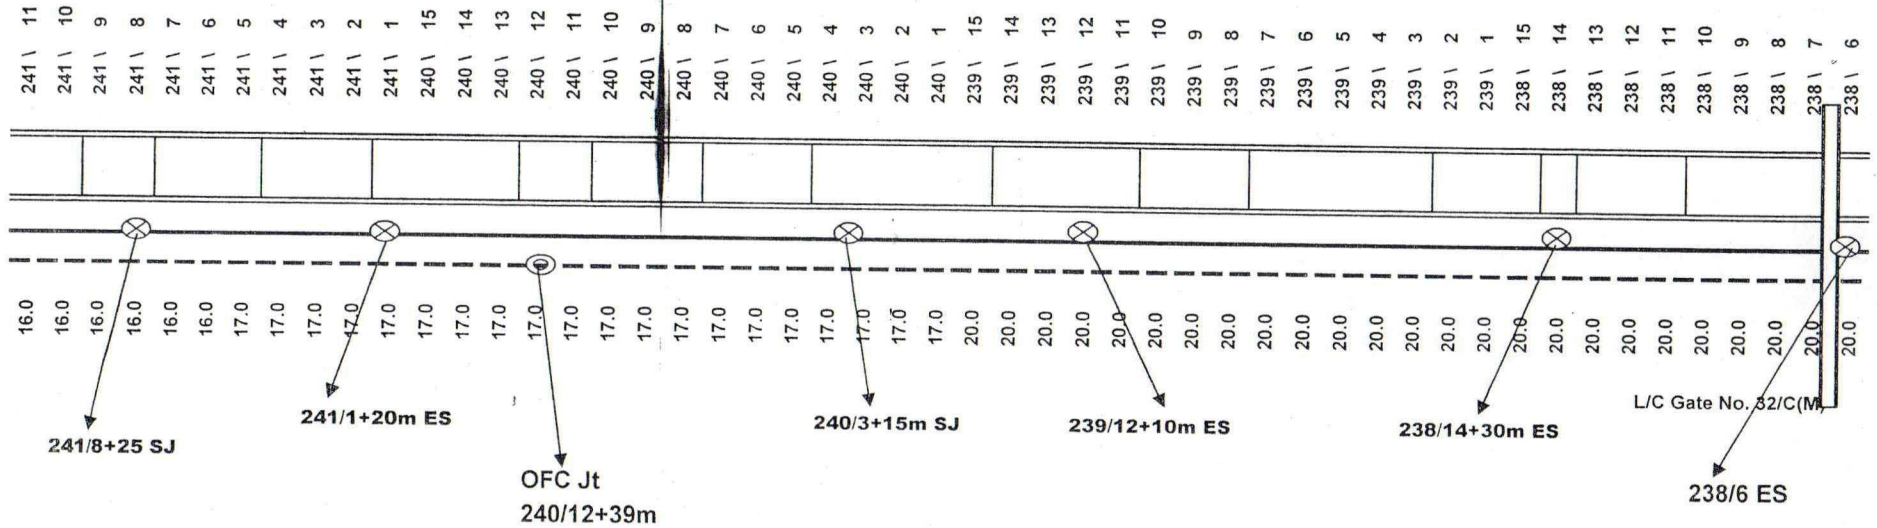

Signature
प्रबंधक / परियोजना
Manager / Project
RailTel Corporation of India Ltd.

For Baba Projects Pvt. Ltd.

Signature
Director

Legend :--	
1) OFC Cable	: ---
2) 6-Quad Cable	: ---
3) OFC Joint	: ⊙
4) 6-Quad Joint	: ⊗
5) G.I Pipe	: □
6) Bridge/ Culvert	: ▤


Hajipur-Sahpur Patoree-Bachwara-Barauni Section

Section : Hajipur HQ-Sahpur Patoree

Km No. 265/14-229/1

Hajipur HQ

Bachwara

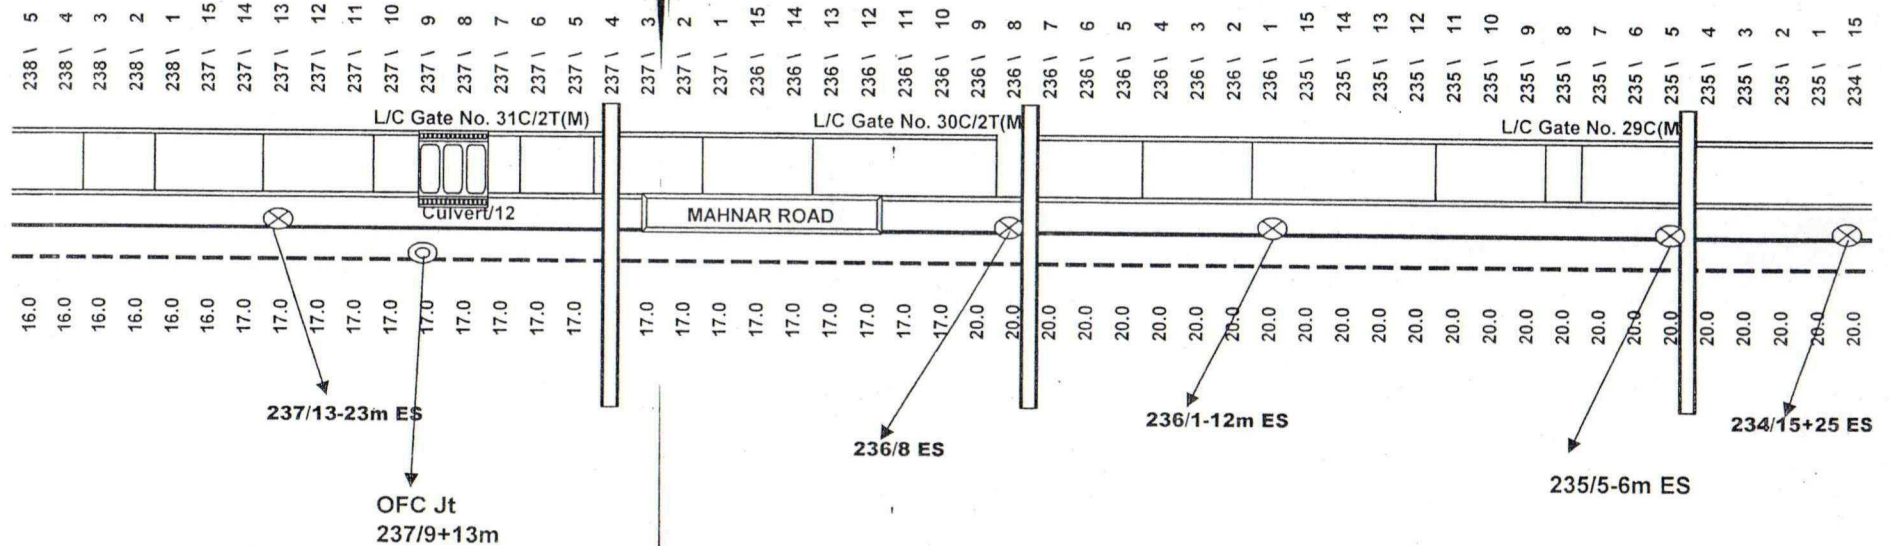

Luoman
प्रबंधक / परियोजना
Manager / Project
RailTel Corporation of India Ltd.


For Baba Projects Pvt. Ltd.

Director
Director

Legend :--	
1) OFC Cable	---
2) 6-Quad Cable	---
3) OFC Joint	⊙
4) 6-Quad Joint	⊗
5) G.I Pipe	□
6) Bridge/ Culvert	▬

Km No. 265/14-229/1

Bachwara

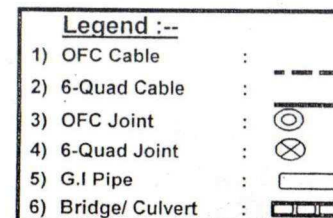


For Baba Projects Pvt. Ltd.

Director

Km No. 265/14-229/1

Bachwara

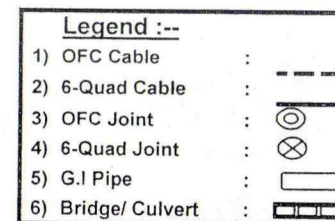

Director


Hajipur-SahpurPatoree-Bachwara-Barauni Section

Section : -Sahpur Patoree - Maiuddin Nagar

Km No. 228/16-216/4-5

Hajipur HQ

Bachwara

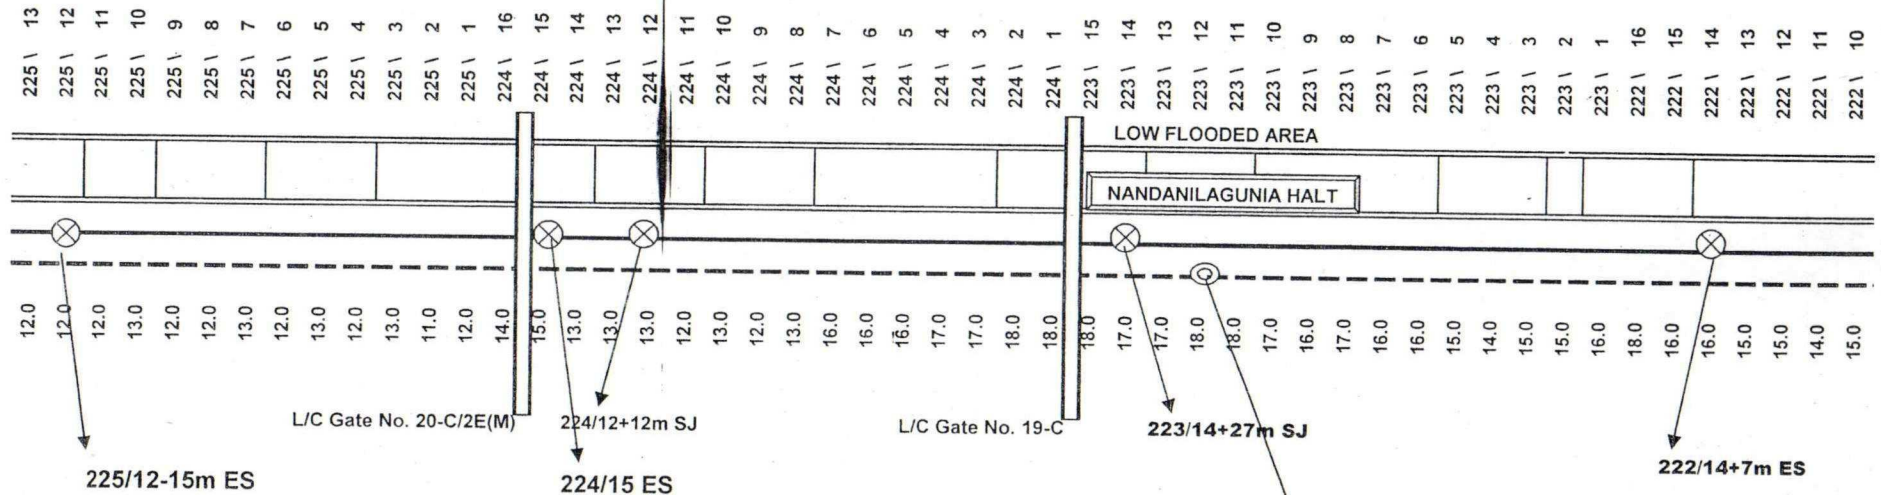

[Signature]
 प्रबंधक / परियोजना
 Manager / Project
 Railway Corporation of India Ltd.


For Baba Projects Pvt. Ltd.

[Signature]
 Director

Legend :--	
1) OFC Cable	: ---
2) 6-Quad Cable	: ---
3) OFC Joint	: ⊙
4) 6-Quad Joint	: ⊗
5) G.I Pipe	: []
6) Bridge/ Culvert	: []

Km No. 228/16-216/4-5

Bachwara

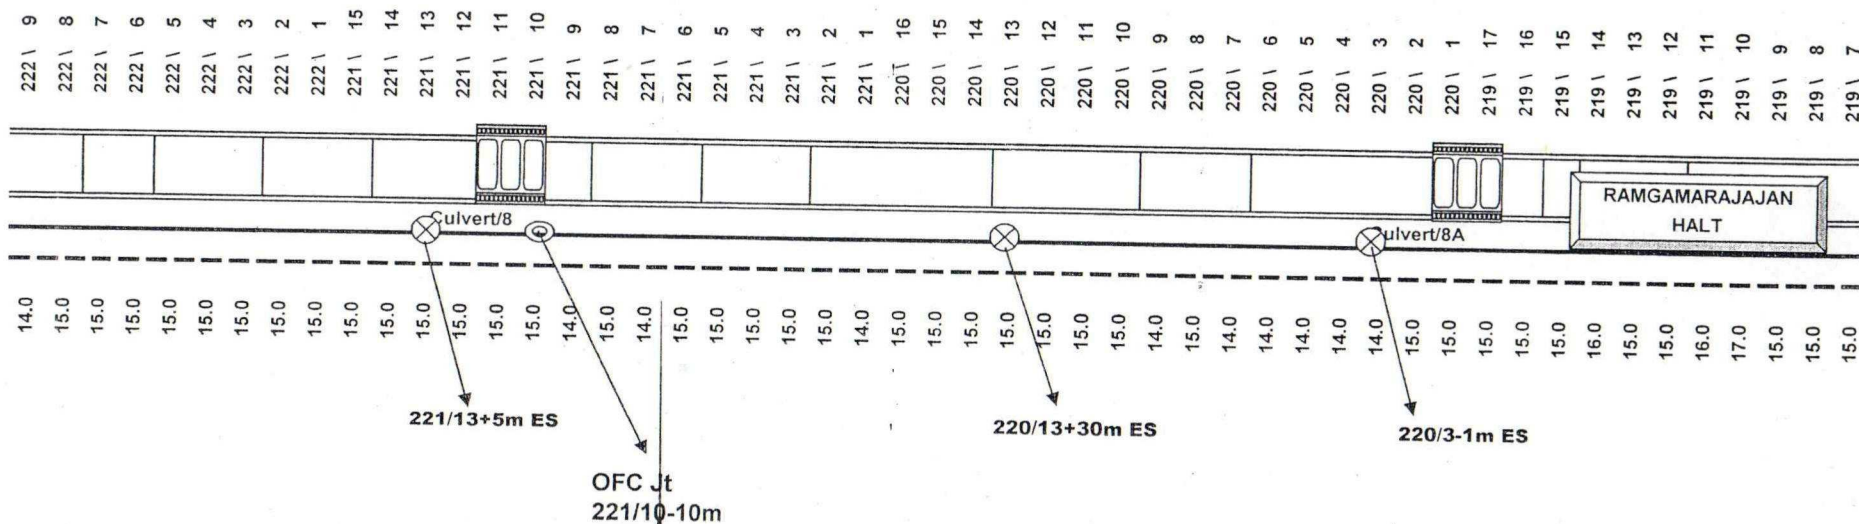

For Baba Projects Pvt. Ltd.

Director

- Legend :--**
- | | | |
|--------------------|---|---|
| 1) OFC Cable | : |  |
| 2) 6-Quad Cable | : |  |
| 3) OFC Joint | : |  |
| 4) 6-Quad Joint | : |  |
| 5) G.I Pipe | : |  |
| 6) Bridge/ Culvert | : |  |


Hajipur-Sahpur Patoree-Bachwara-Barauni Section

Section : -Sahpur Patoree - Maiuddin Nagar

Km No. 228/16-216/4-5

Hajipur HQ

Bachwara

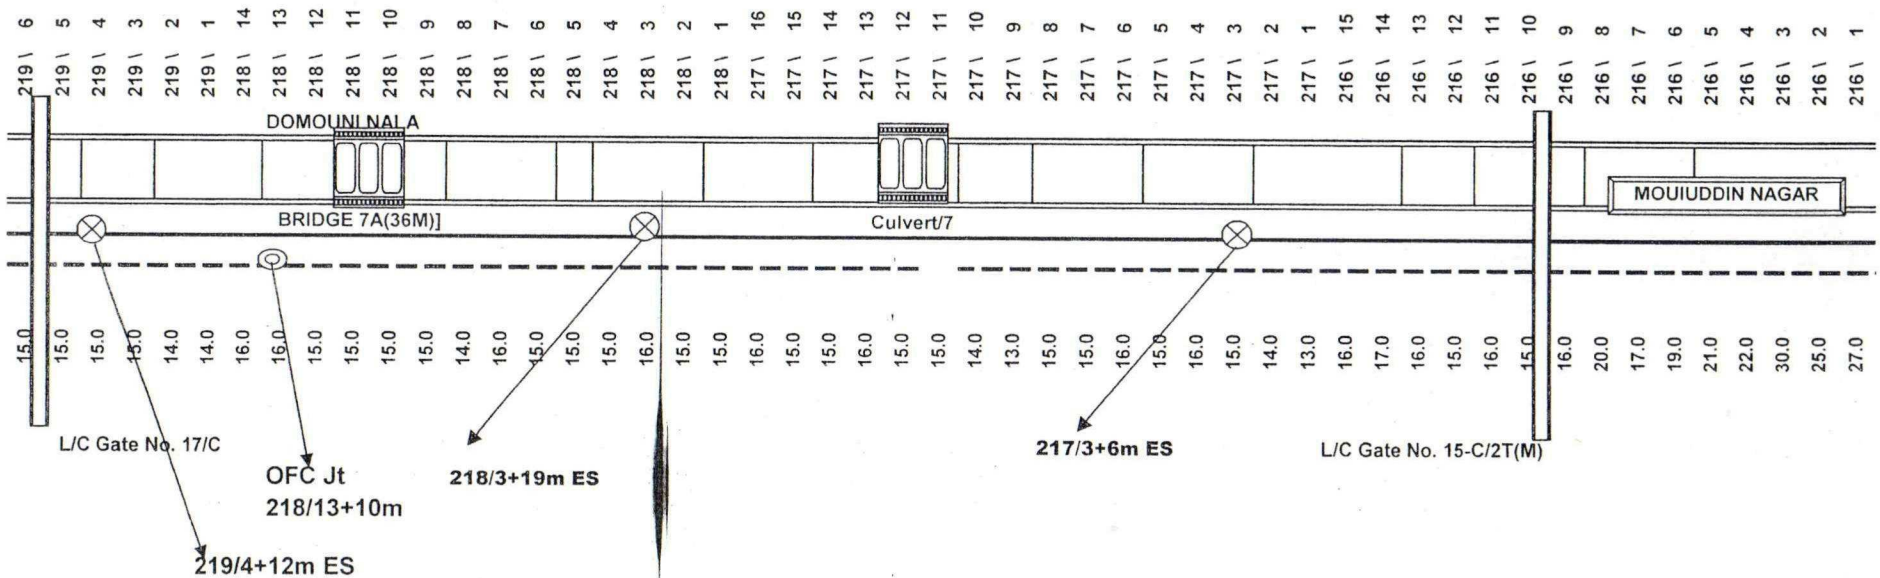

[Signature]
प्रबंधक / परियोजना
Manager / Project
RailTel Corporation of India Ltd.

For Baba Projects Pvt. Ltd.

[Signature]
Director

Legend :--

- | | | |
|--------------------|---|------|
| 1) OFC Cable | : | --- |
| 2) 6-Quad Cable | : | ---- |
| 3) OFC Joint | : | ⊙ |
| 4) 6-Quad Joint | : | ⊗ |
| 5) G.I Pipe | : | ▭ |
| 6) Bridge/ Culvert | : | ▩ |


Hajipur-SahpurPatoree-Bachwara-Barauni Section

Section : -Maiuddin Nagar-Vidyapati Nagar

Km No. 216/4-5 - 206/5-6

Hajipur HQ

Bachwara

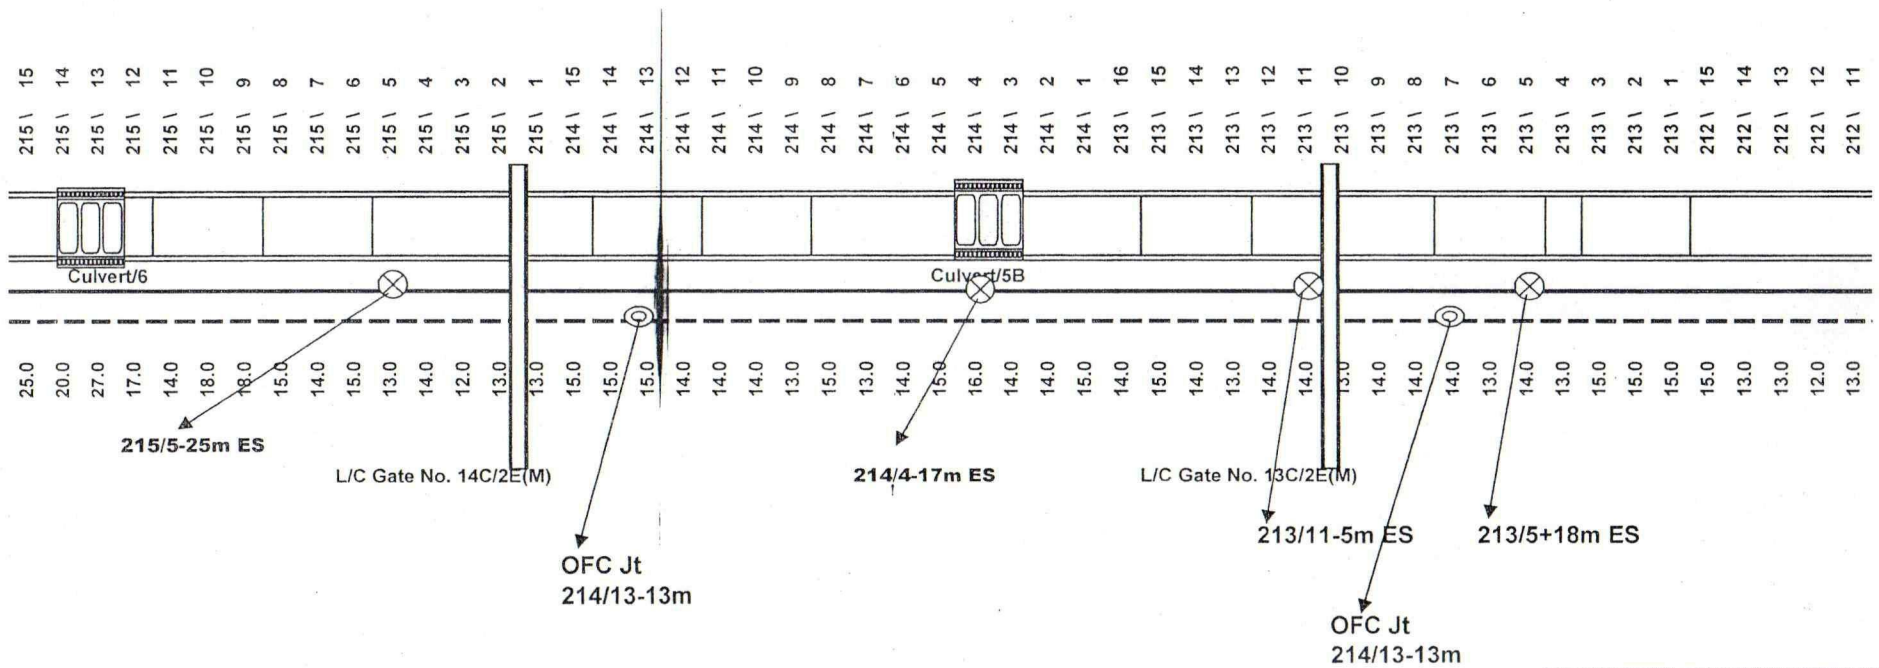

[Signature]
Manager / Project
RailTel Corporation of India Ltd.

For Baba Projects Pvt. Ltd.

[Signature]
Director

Legend :-	
1) OFC Cable	---
2) 6-Quad Cable	---
3) OFC Joint	⊗
4) 6-Quad Joint	⊗
5) G.I Pipe	□
6) Bridge/ Culvert	▬


Hajipur-SahpurPatoree-Bachwara-Barauni Section

Section : -Maiuddin Nagar-Vidyapati Nagar

Km No. 216/4-5 - 206/5-6

Hajipur HQ

Bachwara

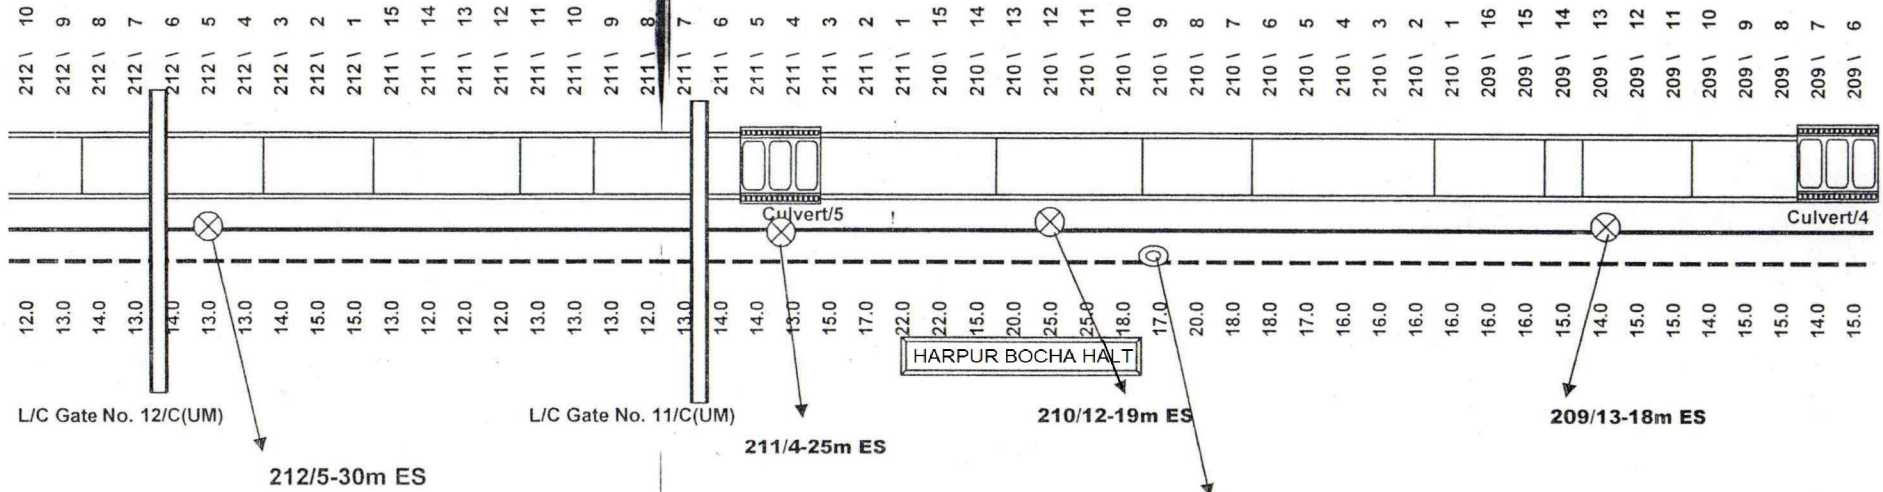

L/C Gate No. 12/C(UM)

L/C Gate No. 11/C(UM)

212/5-30m ES

211/4-25m ES

210/12-19m ES

209/13-18m ES

OFC Jt
210/9-6m

Signature
प्रबंधक / परियोजना
Manager / Project
RailTel Corporation of India Ltd.

For Baba Projects Pvt. Ltd.

Signature
Director

Legend :--

- | | | |
|--------------------|---|-----|
| 1) OFC Cable | : | --- |
| 2) 6-Quad Cable | : | --- |
| 3) OFC Joint | : | ⊙ |
| 4) 6-Quad Joint | : | ⊗ |
| 5) G.I Pipe | : | □ |
| 6) Bridge/ Culvert | : | ▢ |


Hajipur-SahpurPatoree-Bachwara-Barauni Section

Section : -Maiuddin Nagar-Vidyapati Nagar

Km No. 216/4-5 - 206/5-6

Hajipur HQ

Bachwara

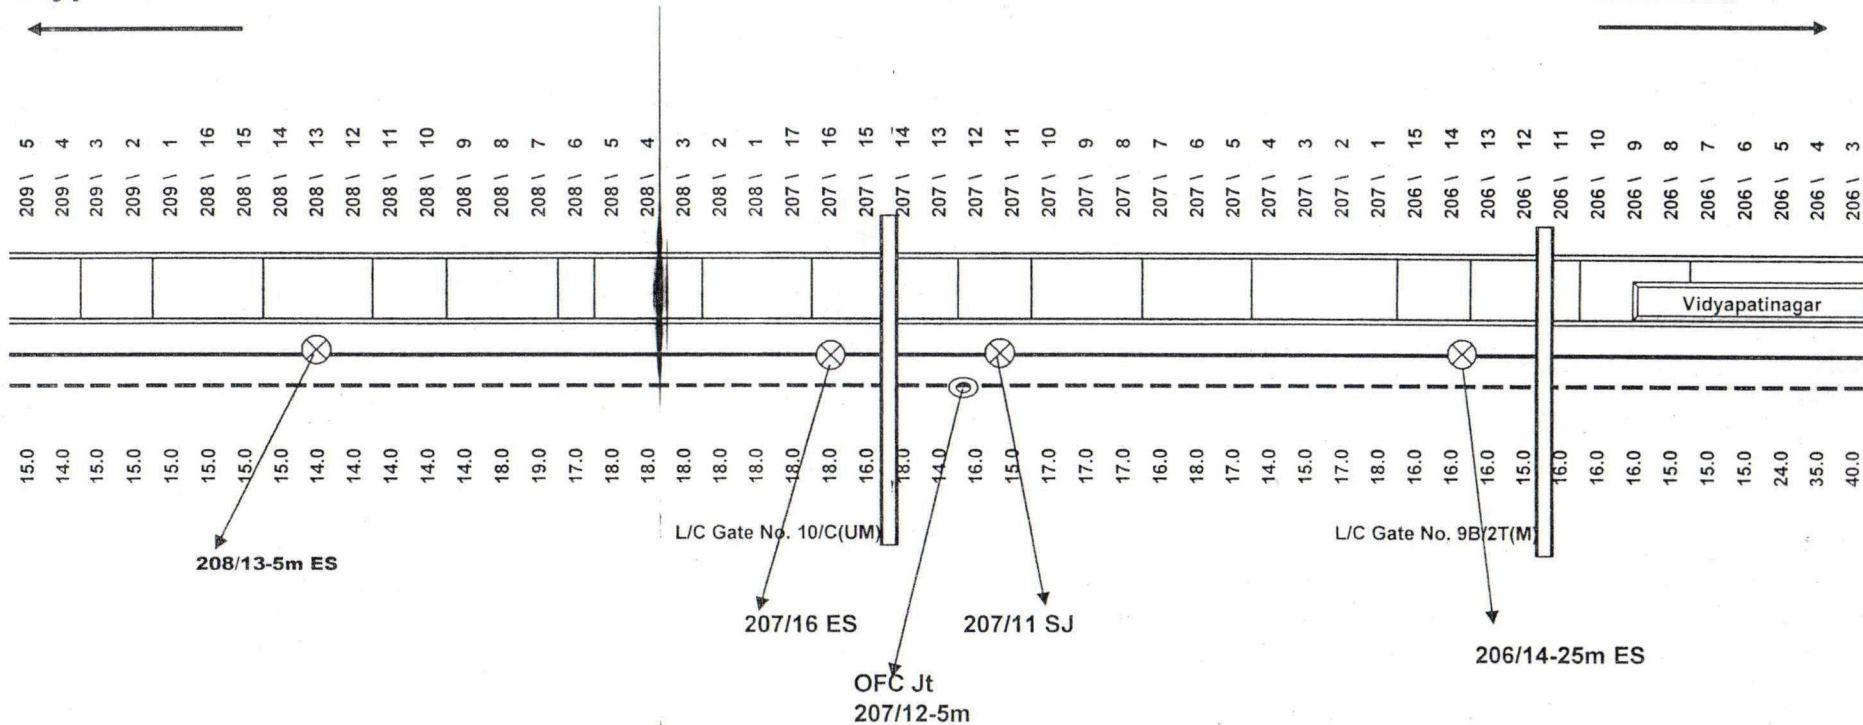

[Signature]
प्रबंधक / परियोजना
Manager / Project
RailTel Corporation of India Ltd.

For Baba Projects Pvt. Ltd.

[Signature]
Director

Legend :--	
1) OFC Cable	: ---
2) 6-Quad Cable	: ---
3) OFC Joint	: ⊗
4) 6-Quad Joint	: ⊗
5) G.I Pipe	: ---
6) Bridge/ Culvert	: ---


Hajipur-SahpurPatoree-Bachwara-Barauni Section

Section : VidyapatiNagar-Bachwara

Km No. 206/5-6 -- 195/9-10

Hajipur HQ

Bachwara

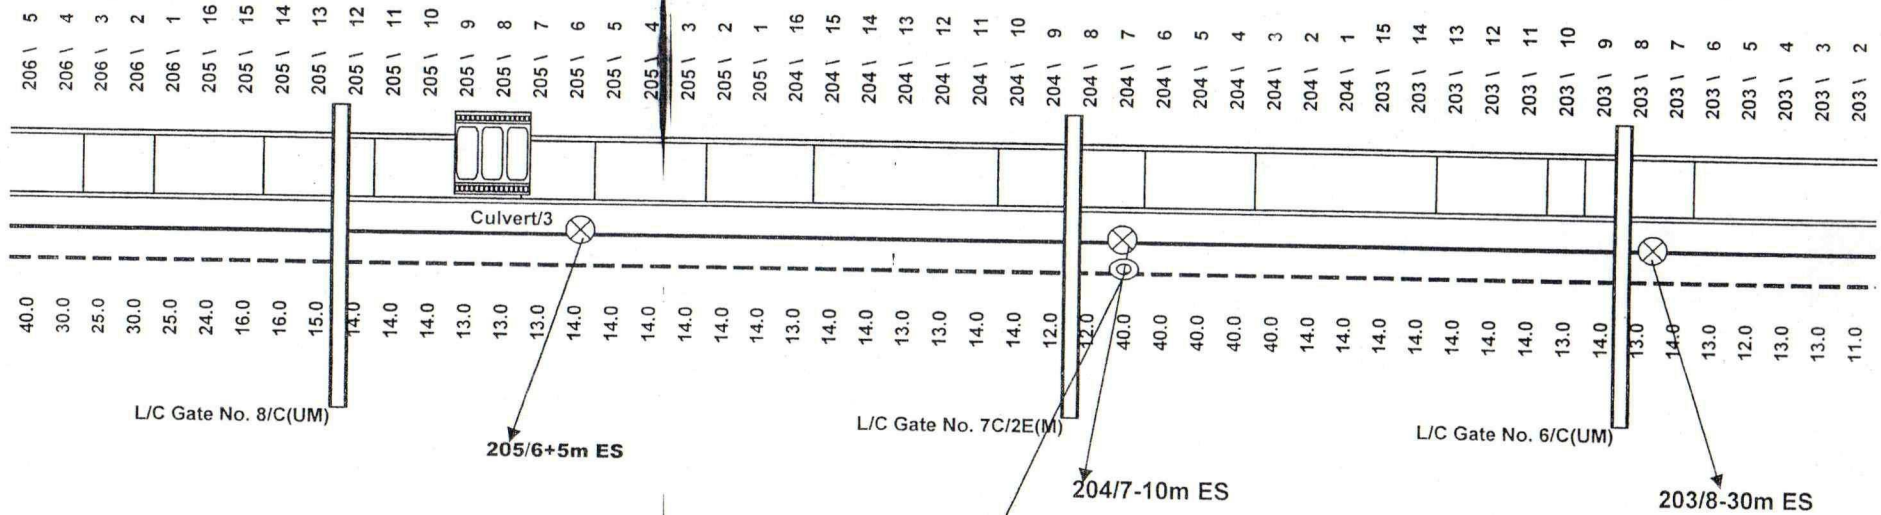

प्रबंधक / परियोजना
Manager / Project
RailTel Corporation of India Ltd.

For Baba Projects Pvt. Ltd.

Director

Legend :-

- | | | |
|--------------------|---|-----|
| 1) OFC Cable | : | --- |
| 2) 6-Quad Cable | : | --- |
| 3) OFC Joint | : | ⊗ |
| 4) 6-Quad Joint | : | ⊗ |
| 5) G.I Pipe | : | □ |
| 6) Bridge/ Culvert | : | ▢ |


Hajipur-SahpurPatoree-Bachwara-Barauni Section

Section : VidyapatiNagar-Bachwara

Km No. 206/5-6 -- 195/9-10

Hajipur HQ

Bachwara

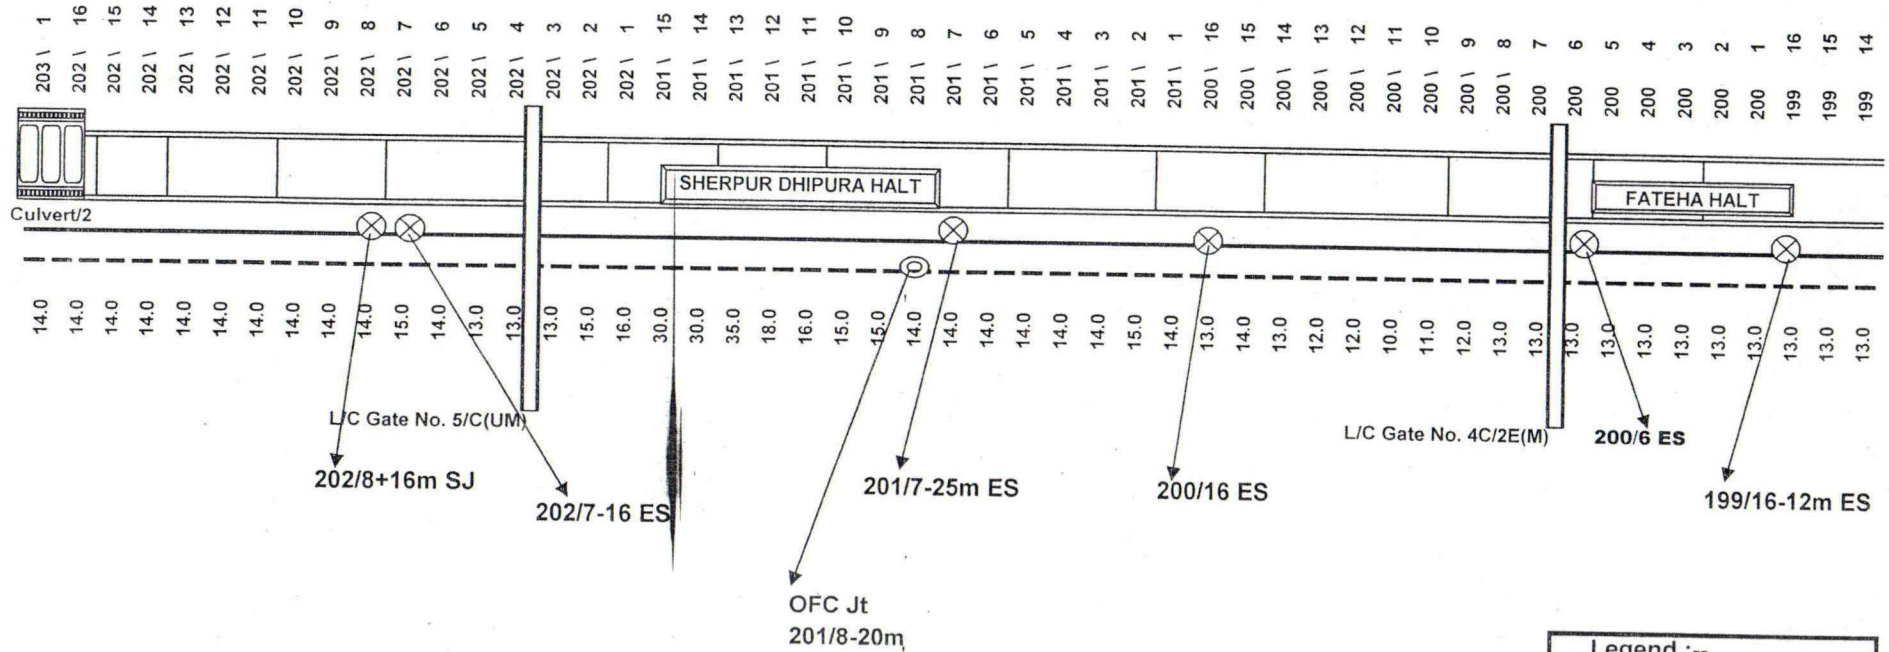

Signature
प्रबंधक / परियोजना
Manager / Project
RailTel Corporation of India Ltd.

For Baba Projects Pvt. Ltd.

Signature
Director

Legend :--	
1) OFC Cable	---
2) 6-Quad Cable	---
3) OFC Joint	⊗
4) 6-Quad Joint	⊗
5) G.I Pipe	□
6) Bridge/ Culvert	▬


Hajipur-SahpurPatoree-Bachwara-Barauni Section

Section : VidyapatiNagar-Bachwara

Km No. 206/5-6 -- 195/9-10

Hajipur HQ

Bachwara

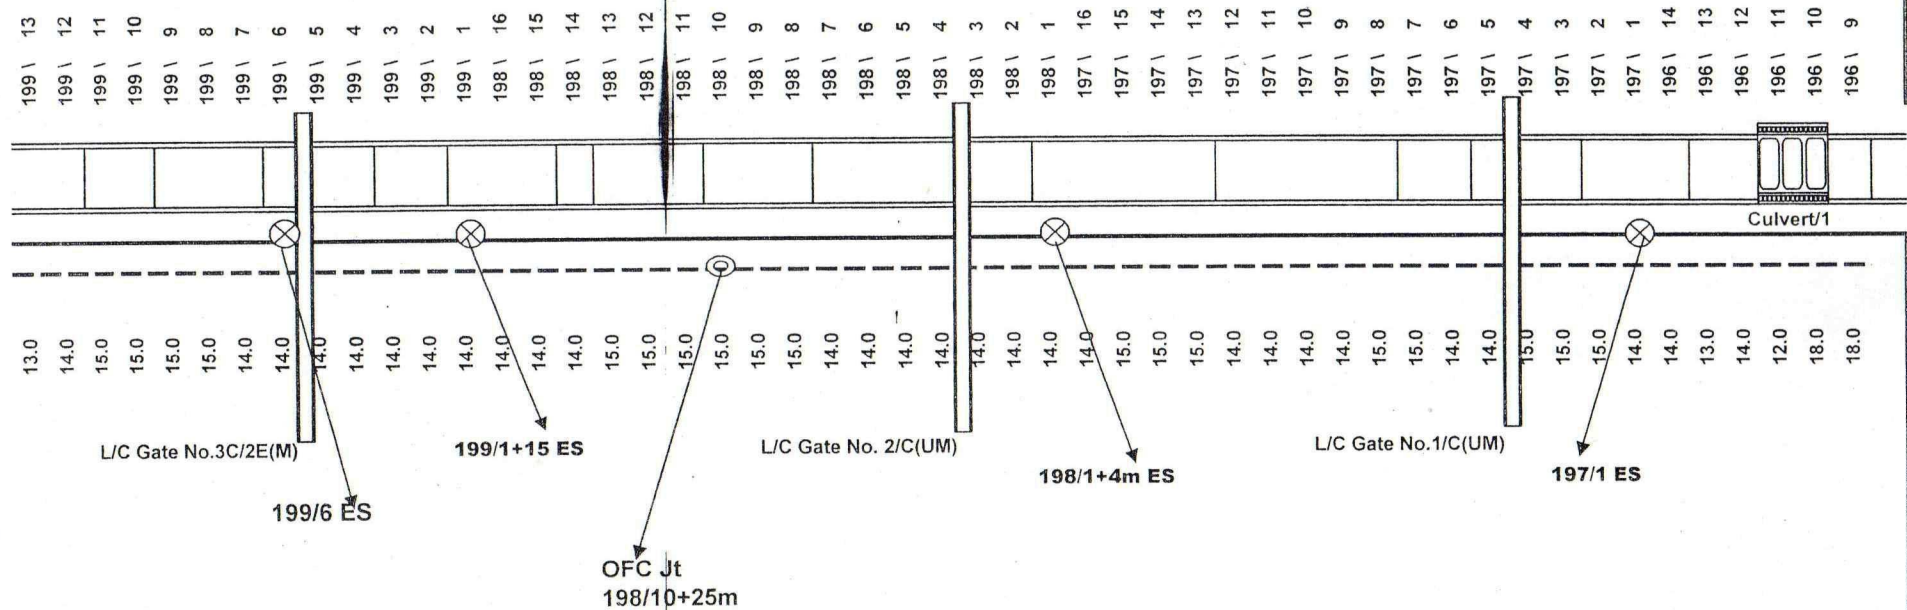

[Signature]
प्रबंधक / परियोजना
Manager / Project
RailTel Corporation of India Ltd.

For Baba Projects Pvt. Ltd.
[Signature]
Director


Legend :--	
1) OFC Cable	: ---
2) 6-Quad Cable	: ---
3) OFC Joint	: ⊙
4) 6-Quad Joint	: ⊗
5) G.I. Pipe	: ▭
6) Bridge/ Culvert	: ▭

Hajipur-SahpurPatoree-Bachwara-Barauni Section

Section : VidyapatiNagar-Bachwara

Km No. 206/5-6 -- 195/9-10

Hajipur HQ

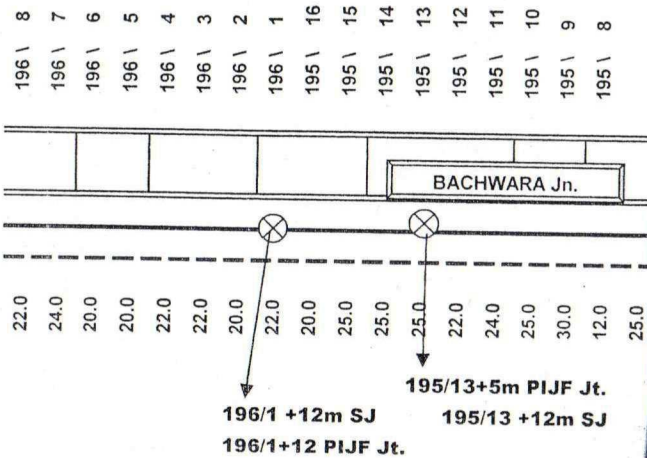

Lisa
प्रबंधक / परियोजना
Manager / Project
RailTel Corporation of India Ltd.

For Baba Projects Pvt. Ltd.

Salha
Director

Legend :-

- | | | |
|--------------------|---|-----|
| 1) OFC Cable | : | --- |
| 2) 6-Quad Cable | : | --- |
| 3) OFC Joint | : | ⊙ |
| 4) 6-Quad Joint | : | ⊗ |
| 5) G.I Pipe | : | □ |
| 6) Bridge/ Culvert | : | ▬ |