

AUTHORITY OF WORK

DEPOSIT WORK AND PB No.49/2021-22

LEGENDS

1. PROPOSED WORK SHOWN THUS
2. EXISTING WORK SHOWN THUS
3. DISMANTLING ARE SHOWN THUS

NOTES

1. THIS ESP IS BASED ON MASTER PLAN.
2. ALL DIMENSIONS ARE IN METRE.
3. ALL L-XING UPGRADED AS PER LATEST TVU.
4. IT SHOULD BE JUSTIFYING THAT THERE ARE NO CHANGE IN GRADIENT WITHIN 30M OF POINT ZONE AND NO T/O ARE TAKING OFF TRANSITION PORTION OF ANY CURVE.

L-XING DETAILS (BETWEEN DKGS-RJO SECTION)

S.NO.	L.C NO.	LOCATION	M/U.M	BLOCK SECTION	CLASS	TVU/YEAR	TELE. CONNECTION	ENGG./TRAFFIC	INTERLOCKED
1.	1NB	9/8-9	M	DKGS-RJO	'A'	36774/2021	DKGS	TRAFFIC	YES

NO OTHER L-XING AND BRIDGES WITHIN 2800M EXCEPT SHOWN IN THE PLAN.

L-XING DETAILS (BETWEEN DKGS-IOC SIDING)


S.NO.	L.C NO.	LOCATION	M/U.M	BLOCK SECTION	CLASS	TVU/YEAR	TELE. CONNECTION	ENGG./TRAFFIC	INTERLOCKED
1.	2A	0/4-5	M	DKGS-IOC	'C'	5888/2021	GHZ 'A' CABIN	T	NO
2.	4C	1/914	M	DKGS-IOC	'C'	18464/2021	GHZ 'A' CABIN	E	~~NO~~ YES
2.	3E	1/280	M	DKGS-IOC	'SPL'	58832/2021	GHZ 'A' CABIN	E	NO

TO BE INTERLOCKED

L-XING DETAILS (BETWEEN DKGS-BJU SECTION)

S.NO.	L.C NO.	LOCATION	M/U.M	BLOCK SECTION	CLASS	TVU/YEAR	TELE. CONNECTION	ENGG./TRAFFIC	INTERLOCKED
1.	2NB	10/11-12	M	GHZ-DKGS	'A'	37932/2021	DKGS	T	YES
2.	6	14/11	M	BJU-GHZ	'C'	3479/2021	BJU/EAST PANEL	T	YES

NO OTHER L-XING AND BRIDGES WITHIN 2800M EXCEPT SHOWN IN THE PLAN.

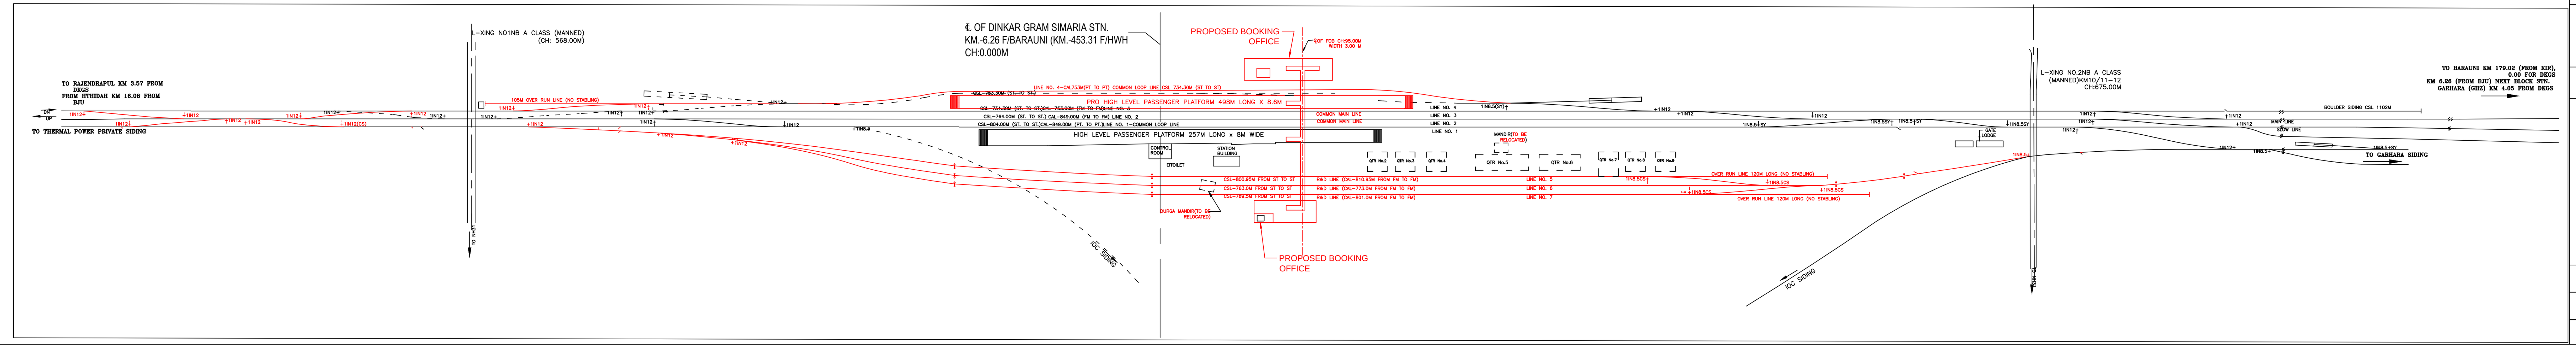

CPDE/HJP	BRIJESH KUMAR SINGH	Date: 2022.02.11 16:32:15 +05'30'
CTPM/HJP	NEERAJ AMBASTHA	2022.02.10 17:51:12+05'30'
DRM/SEE	NILMANI	Digitally signed by NILMANI Date: 2021.12.31 18:50:15 +05'30'
Sr.DEN/C/SEE	SANJAY KUMAR SINGH	Digitally signed by SANJAY KUMAR SINGH Date: 2021.12.31 17:42:41 +05'30'
Sr.DOM/SEE	RAJEEV RANJAN	Digitally signed by RAJEEV RANJAN Date: 2021.12.30 18:02:09 +05'30'
Sr.DSTE/SEE	ABHISHEK KUMAR	Digitally signed by ABHISHEK KUMAR Date: 2021.12.24 18:14:36 +05'30'
Sr.DEE/TRD/SEE	KUMAR PRAKASH NAVEEN	Digitally signed by KUMAR PRAKASH NAVEEN Date: 2021.12.29 12:34:45 +05'30'
Sr.DEE/G/SEE	KUMAR PRAKASH NAVEEN	Digitally signed by KUMAR PRAKASH NAVEEN Date: 2021.12.29 12:34:11 +05'30'
DEN/II/SEE	SHAILESH KUMAR SINHA	Digitally signed by SHAILESH KUMAR SINHA Date: 2021.12.24 17:21:49 +05'30'
SSE/DRG/INC/SEE	ANIL KUMAR RAI	Digitally signed by ANIL KUMAR RAI Date: 2021.12.24 16:02:26 +05'30'
SSE/DRG/SEE	MADAN KUMAR	Digitally signed by MADAN KUMAR

OFFICER'S SIGNATURE

EAST CENTRAL RAILWAY

150 GLORIOUS YEARS

SONPUR DIVISION

DINKAR GRAM SIMARIA(DKGS)
दिनकर ग्राम सिमरिया

PLAN SHOWING THE RECEPTION & DESPATCH LINES ALONG WITH YARD MODIFICATION AT DINKAR GRAM SIMARIA STN FOR EXTN PLANT (2X250MW) OF BTPS AT BARAUNI.

(PHASE-1)

C.E'S DRG.NO- Y - 20 - 2022

DRM/ENGG./SEE/DRG.NO- Y-21-2021

SCALE :- 1:1000