
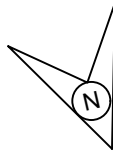
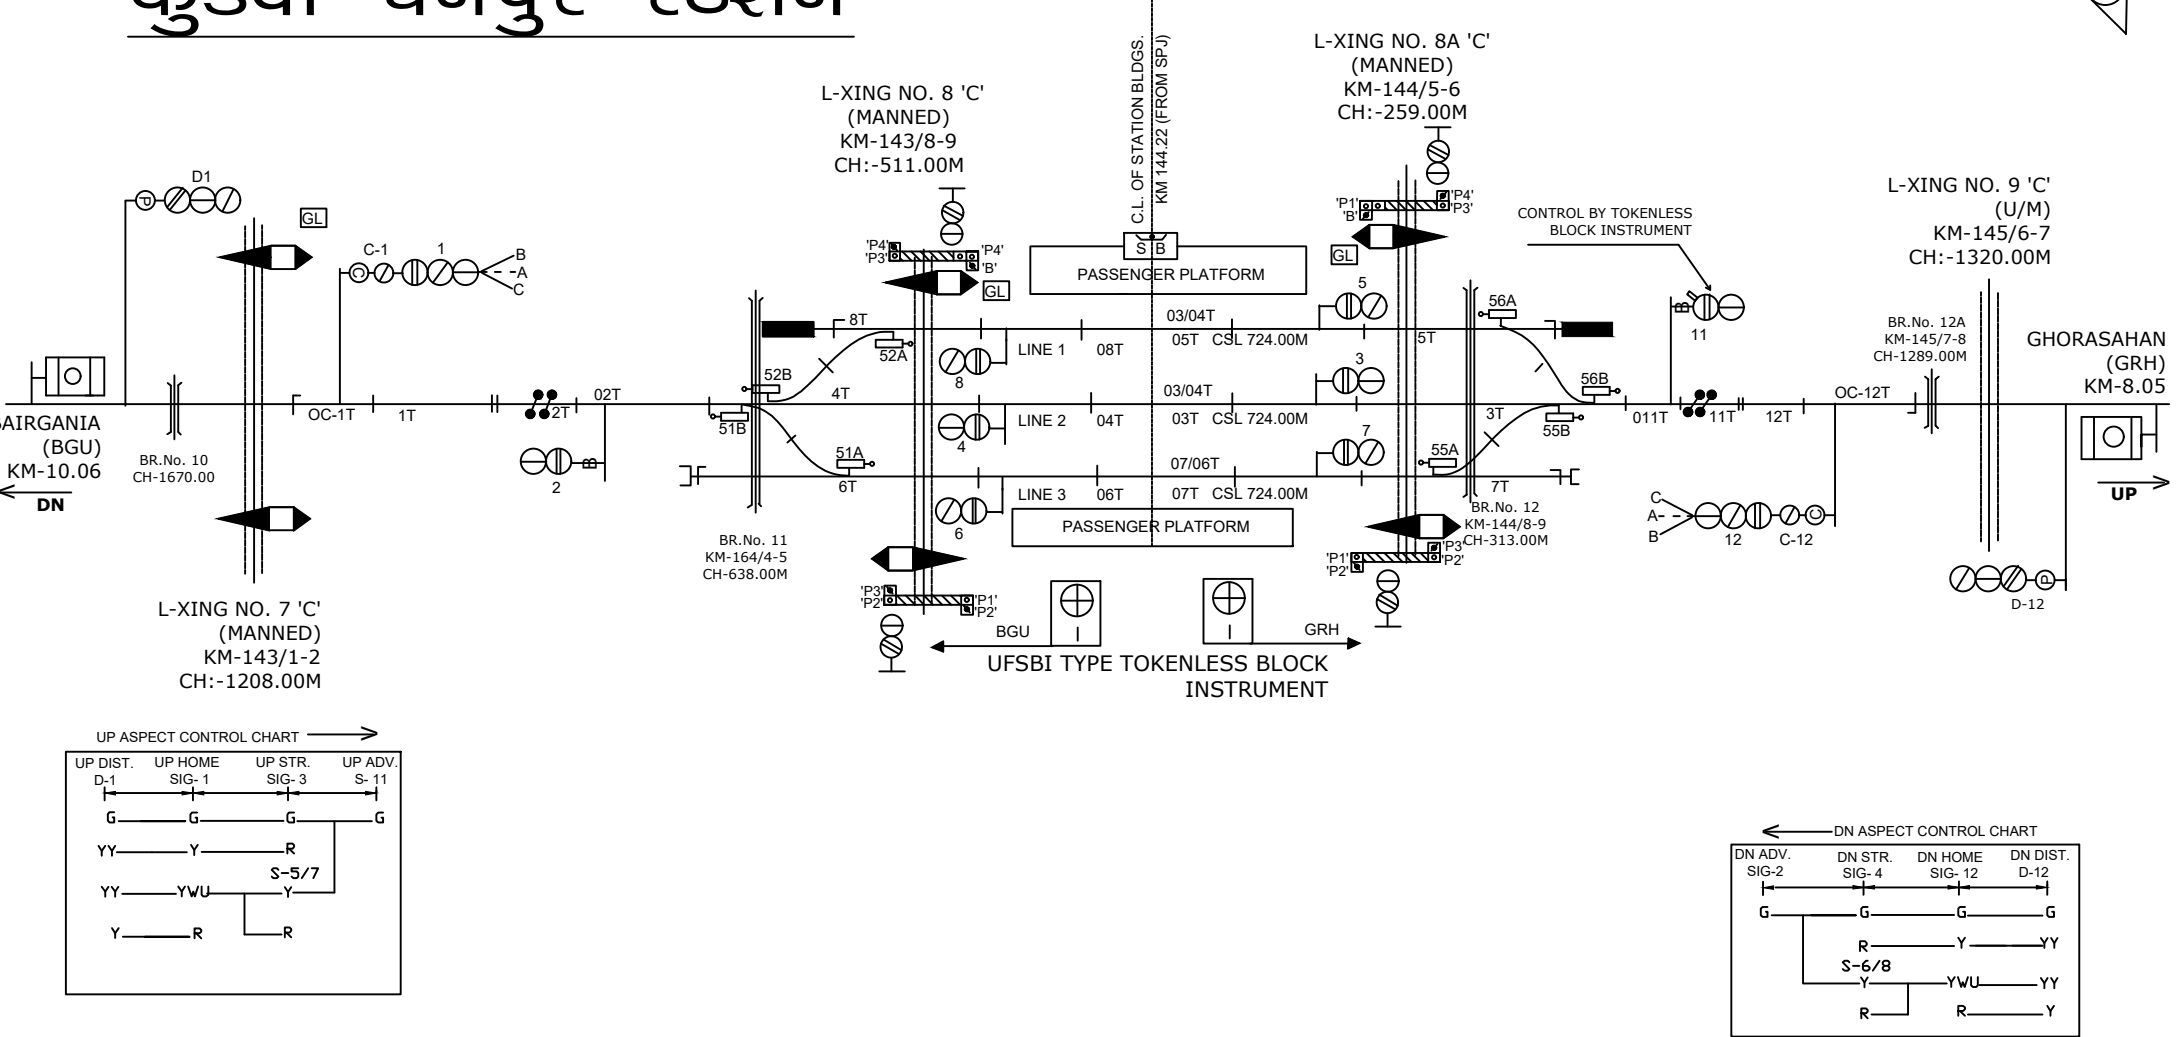
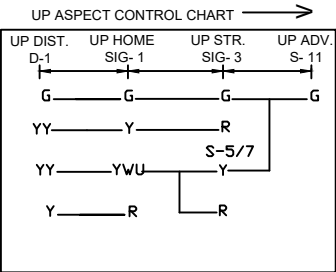


KUNDWA CHAINPUR STATION

कुंडवा चैनपुर स्टेशन

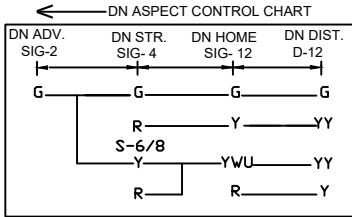

NOTE:-
MAGNETO TELEPHONE PROVIDED BETWEEN PANEL ROOM GATE NO. 4A'C',5'C',6'C', 7'C',
8'C', 8A'C',9'C' & 10'C'.

CLASS OF STATION : B
STD OF SIG & INTERLOCKING: STD-II ®

EAST CENTRAL RAILWAY
SAMASTIPUR DIVISION

STATION WORKING RULE DIAGRAM
MACL, STD-II®. CLASS 'B'

KUNDWA CHAINPUR
DY.CSTE/RE/DNR
05/2021(RD)

SWRD NO.-

SR.DSTE/SPJ

DSTE/SPJ

JE/DRG

TO SUIT SIP NO. ECR/SIP/SPJ/360/2011 ALT-VII