GARHA STATION
गरहा स्टेशन

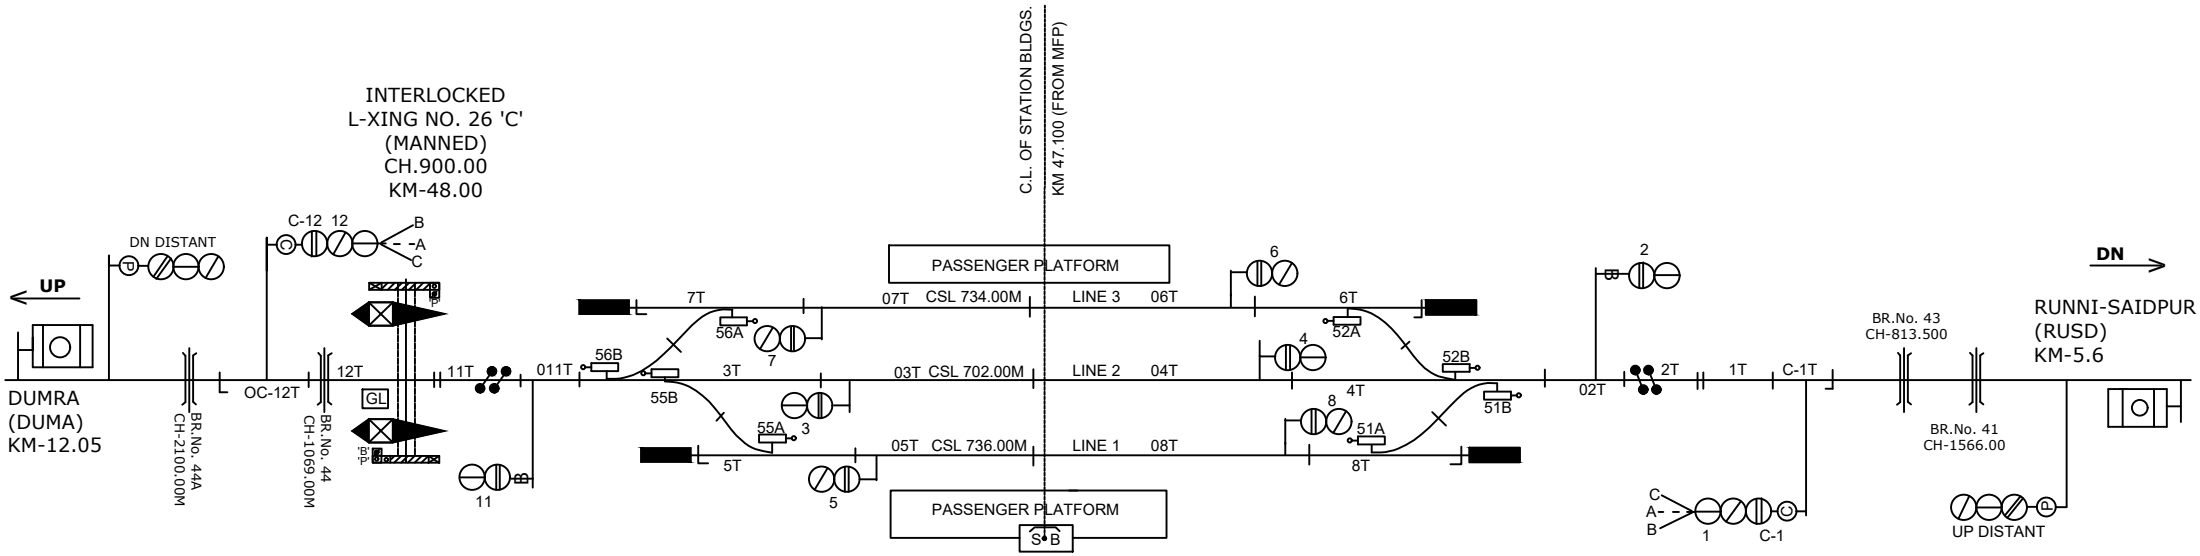

DN ASPECT CONTROL CHART

DN ADV. S-2	DN STR. SIG-4	DN HOME SIG-12	DN DIST. D-12
G	G	G	G
	R	Y	
	S-6/8		
	Y	YWU	YY
	R	R	Y

UP ASPECT CONTROL CHART

UP DIST. D-1	UP HOME SIG-1	UP STR. SIG-3	UP ADV. SIG-11
G	G	G	G
		Y	R
		S-5/7	
YY	YWU	Y	
Y	R	R	

NOTE:-
MAGNETO TELEPHONE PROVIDED BETWEEN PANEL CABIN GATE NO.25,26,27,28,29.

CLASS OF STATION : B
STD OF SIG & INTERLOCKING: STD-II Ⓡ

EAST CENTRAL RAILWAY SAMASTIPUR DIVISION				STATION WORKING RULE DIAGRAM MACL, STD-IIⓇ, CLASS 'B'	GARHA	SWRD NO.- DY.CSTE/C-I/SPJ 2010/RD/11
	SR.DSTE/SPJ	DSTE/SPJ	JE/DRG	TO SUIT SIP NO. ECR/SIP/SPJ/439/2010 ALT-V		