


SALAUNA STATION
सलौना स्टेशन

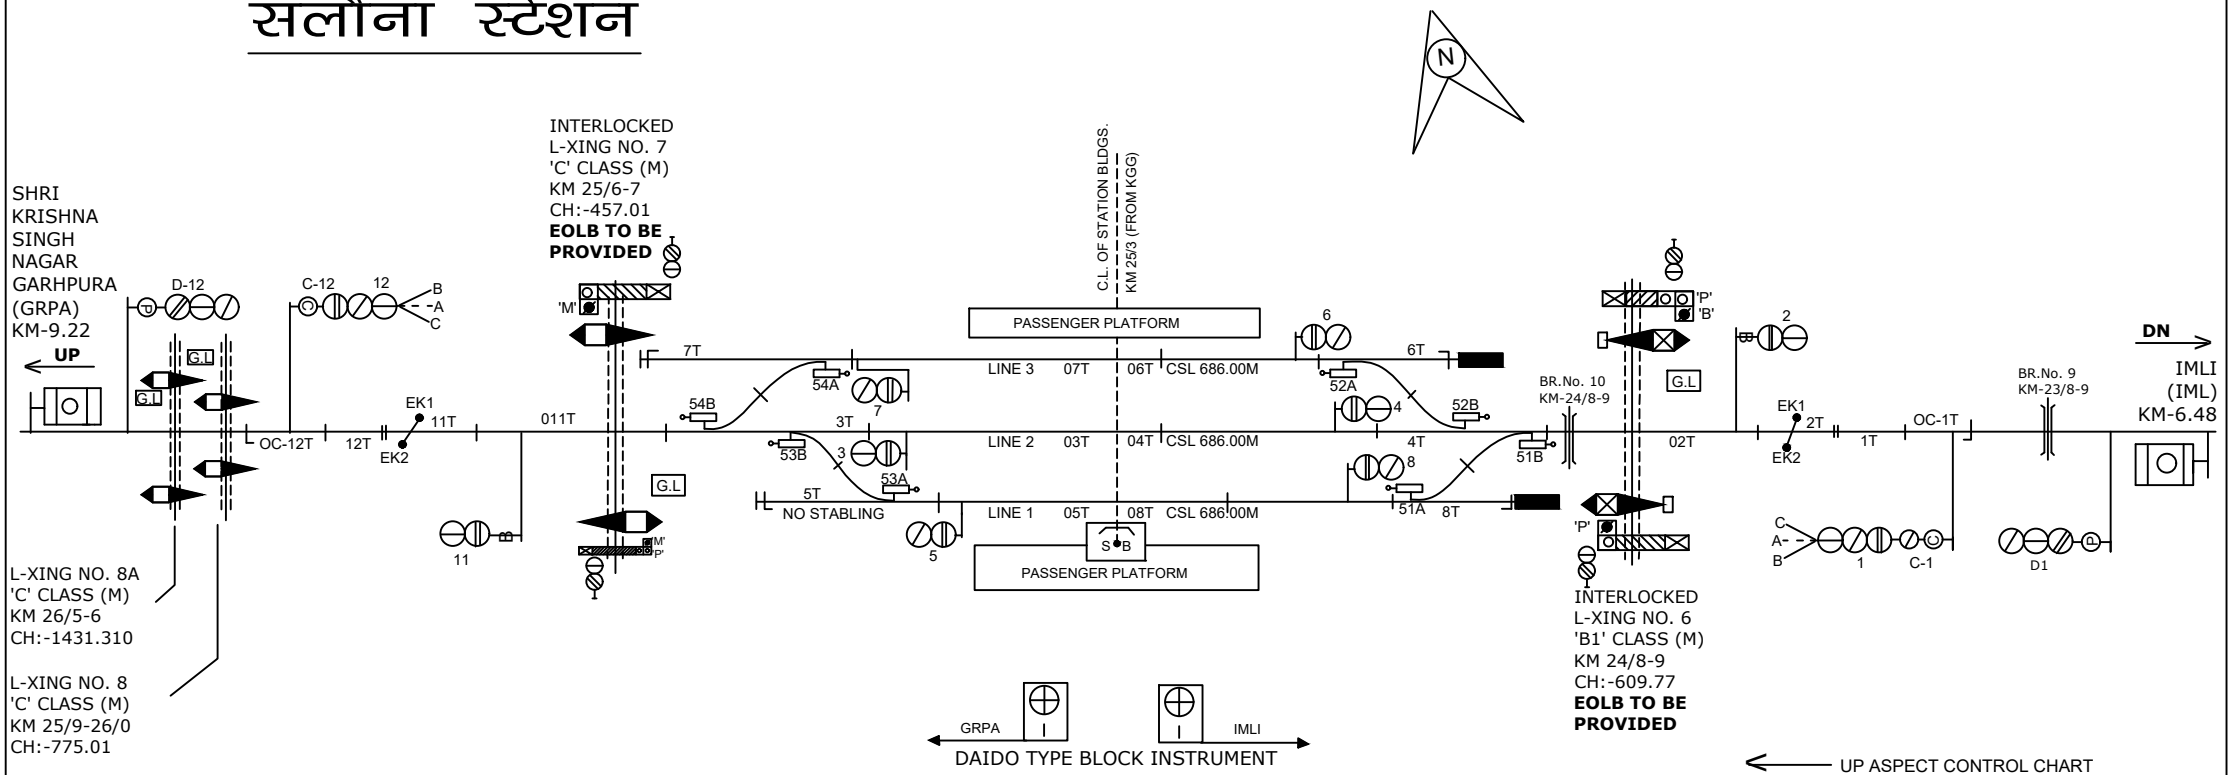

DN ASPECT CONTROL CHART

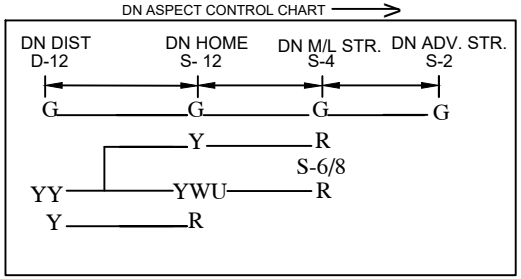

UP ASPECT CONTROL CHART

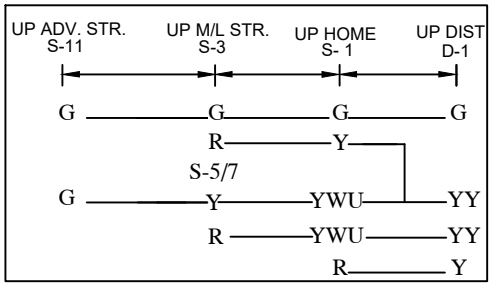

NOTE:
MAGNETO TELEPHONE PROVIDED BETWEEN SM'S OFFICE & L.C. GATE NO.:-5A'C', 5B'C' 6'B1' BETWEEN SLNA-IMLI & 7'C' 8'C' & 8A'C' BETWEEN GRPA-SLNA.

CLASS OF STATION : B
STD OF SIG & INTERLOCKING: STD-II(R)

EAST CENTRAL RAILWAY SAMASTIPUR DIVISION				STATION WORKING RULE DIAGRAM MACL, STD-II(R), CLASS 'B'	SALAUNA	SWRD NO.- SR.DSTE/SPJ 2018/RD/20
	SR.DSTE/SPJ	DSTE/SPJ	JE/DRG	TO SUIT SIP NO. ECR/SIP/SPJ/399/2006 ALT-X		