


BAIJNATHPUR STATION

बैजनाथपुर स्टेशन

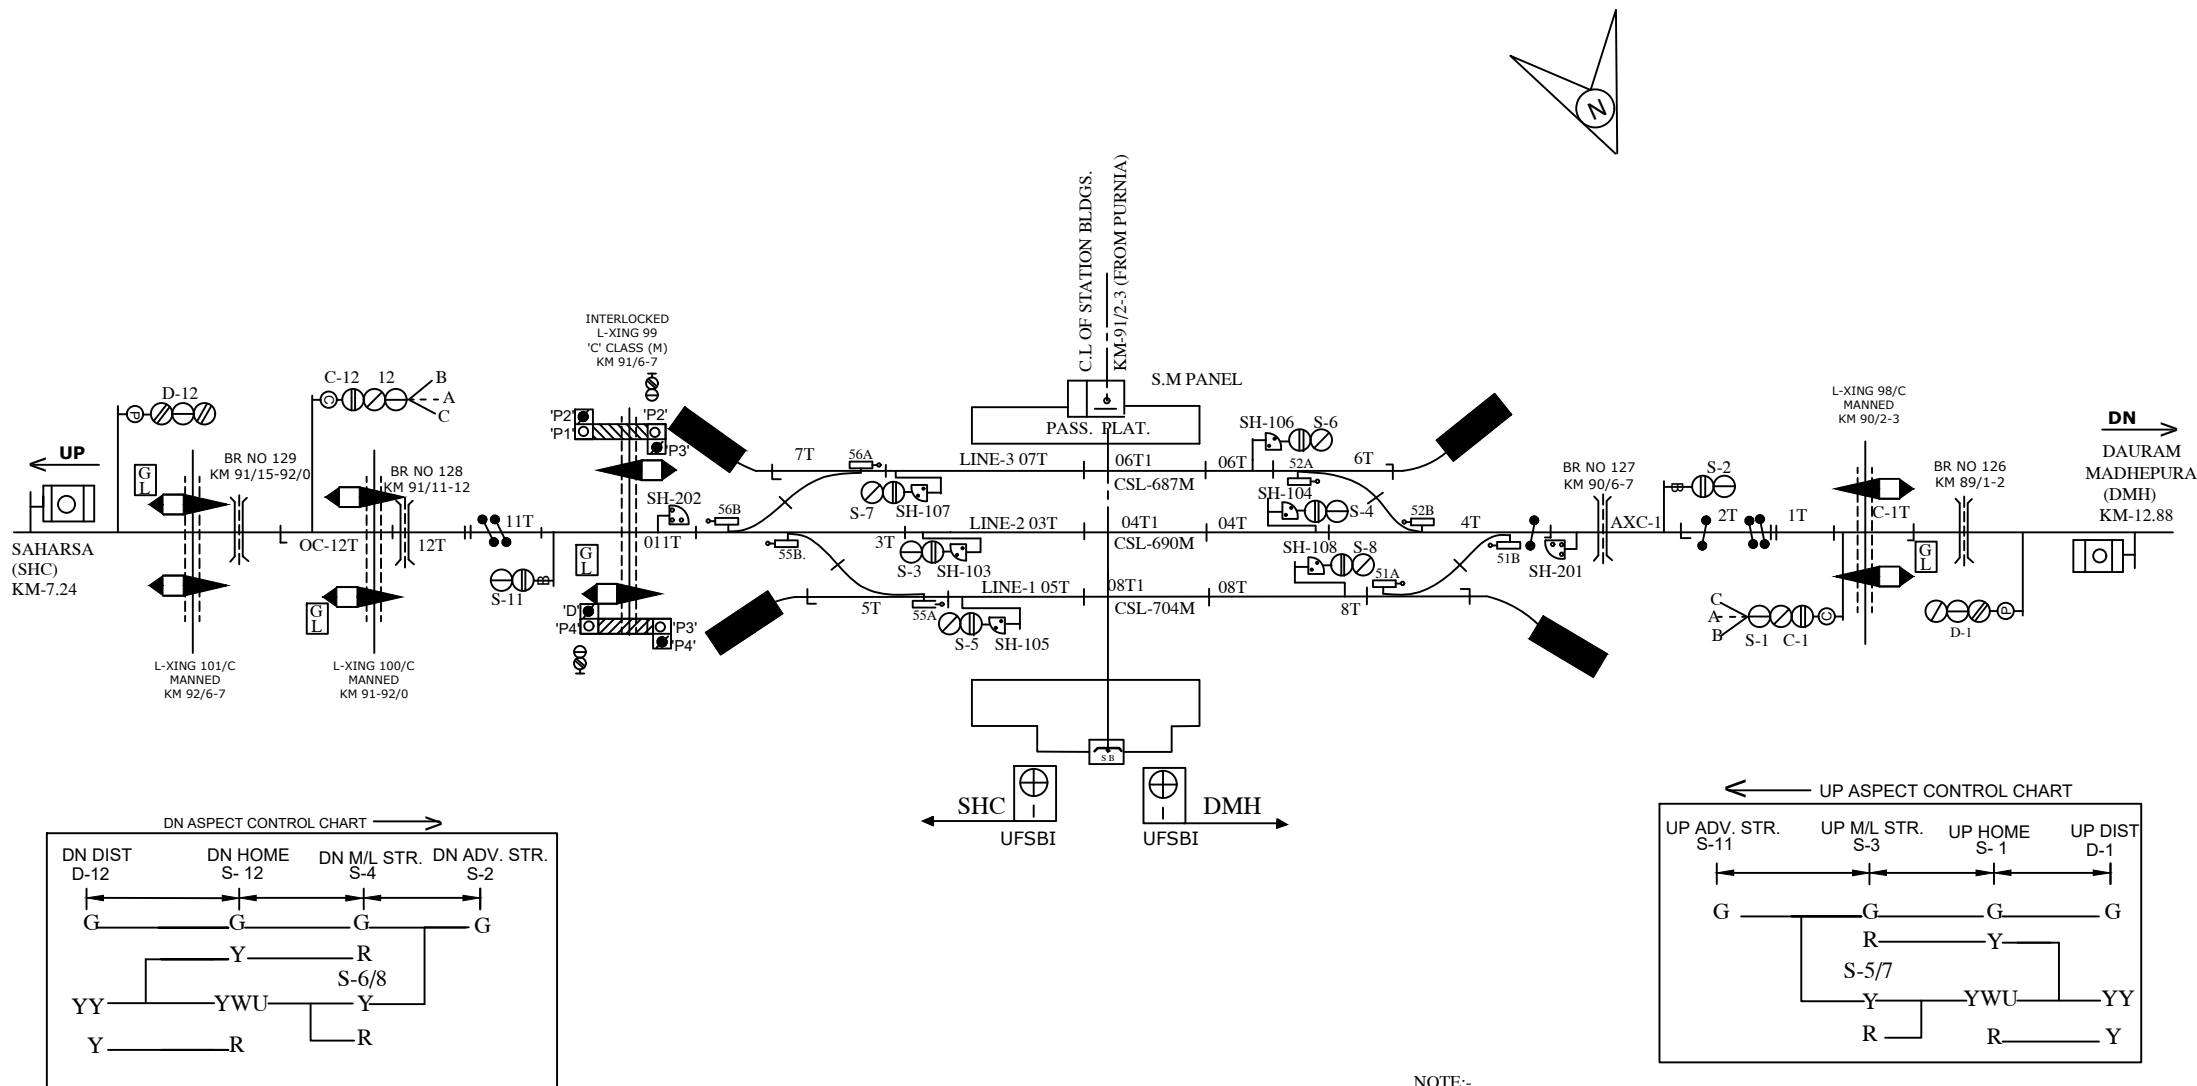

NOTE:-

MAGNETO TELEPHONE PROVIDED BETWEEN PANEL ROOM L.C. GATE NO. 95'B1' 96, 97 AND 98 TILL CONSTRUCTION & COMMISSIONING OF LHS BETWEEN BYP-DMH AND 99'C', 100'C' & 101'C' BETWEEN SHC-BYP.

CLASS OF STATION : B
STD OF SIG & INTERLOCKING: STD-II®

EAST CENTRAL RAILWAY
SAMASTIPUR DIVISION

STATION WORKING RULE DIAGRAM
MACL, STD-II(R), CLASS 'B'

BAIJNATHPUR

SWRD NO.-
DY.CSTE/C/SP
2009/RD/1

SR.DSTE/SPJ

DSTE/SPJ

	JE/DRG
--	--------

TO SUIT SIP NO. ECR/SIP/SPJ/408/2008,ALT-VII