
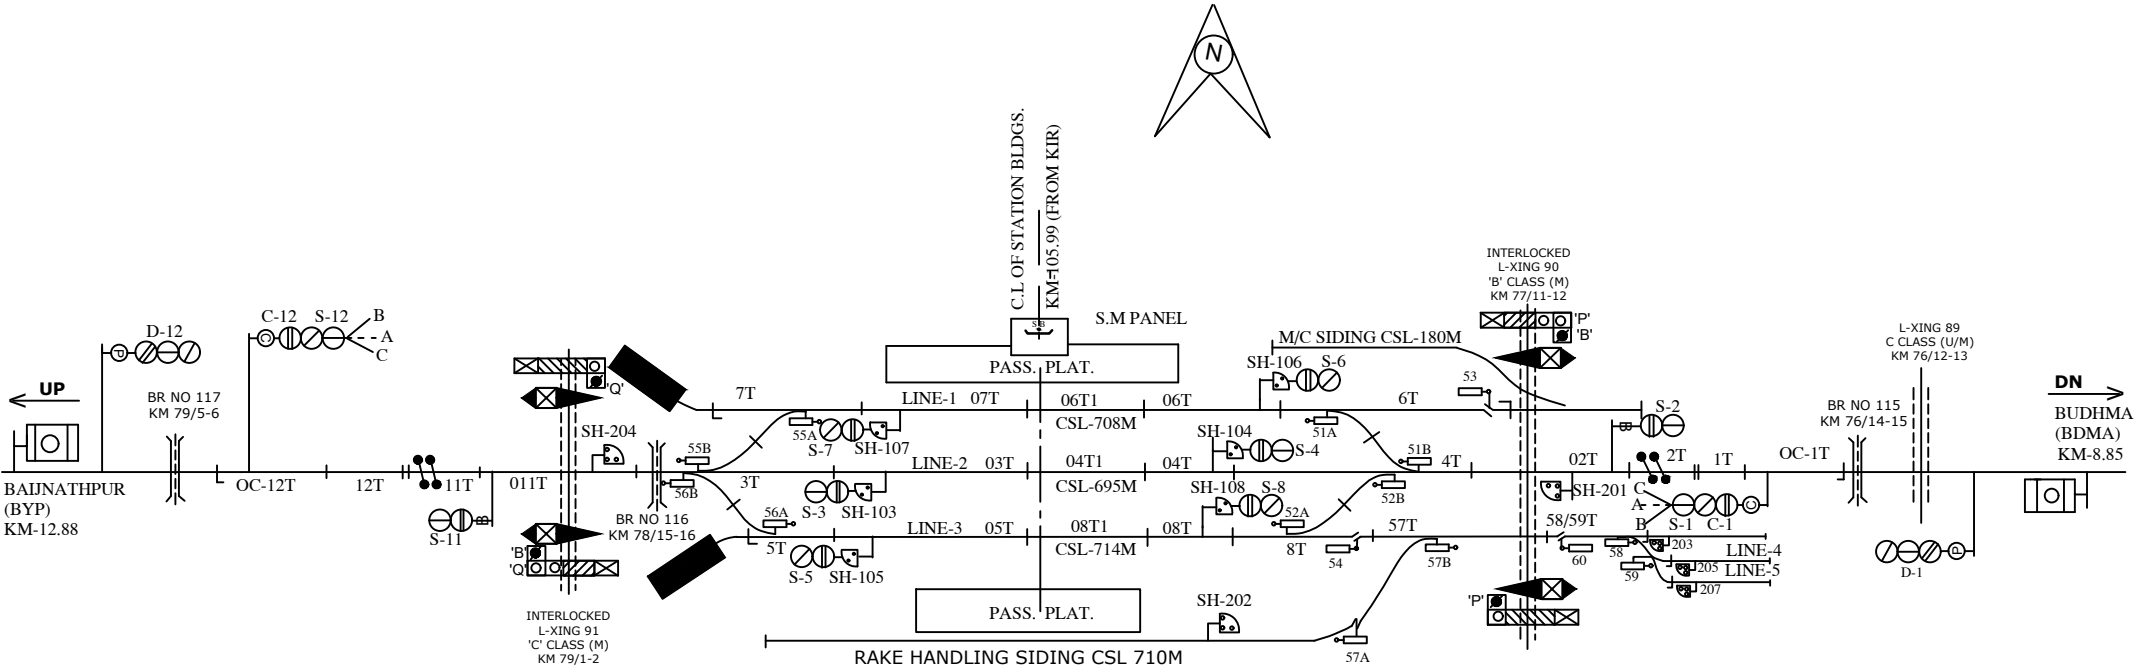
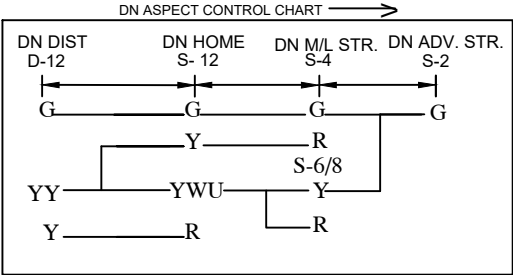
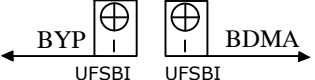


DAURAM MADHEPURA STATION

दौरम मधेपुरा स्टेशन

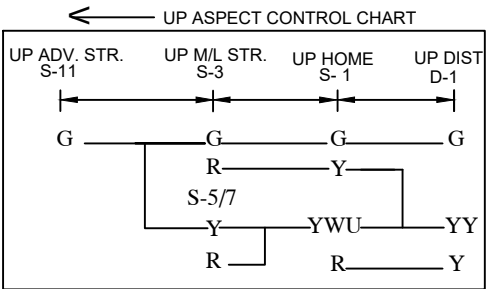

NOTE:- MAGNETO TELEPHONE PROVIDED BETWEEN PANEL ROOM L.C. GATE NO.86 'C', 88 'C', 90'B' BETWEEN DMH-BDMA AND 91'C', 92'B2' BETWEEN BYP-DMH. MANNING AND PROVISION OF TELEPHONE AT LC NO. 93, 94 & 94A TILL CONSTRUCTION & COMMISSIONING OF LHS.

CLASS OF STATION : B
STD OF SIG & INTERLOCKING: STD-II®

EAST CENTRAL RAILWAY SAMASTIPUR DIVISION				STATION WORKING RULE DIAGRAM MACL, STD-II® CLASS 'B'	DAURAM MADHEPURA	SWRD NO.-
	SR.DSTE/SPJ	DSTE/SPJ	JE/DRG			DY.CSTE/C/SPJ/ 2009/RD/02