
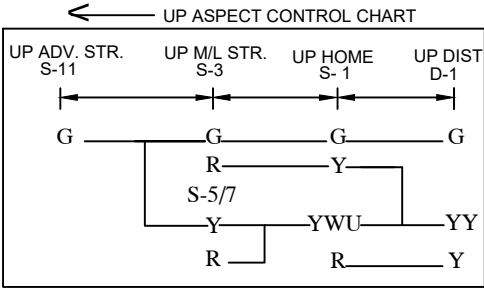
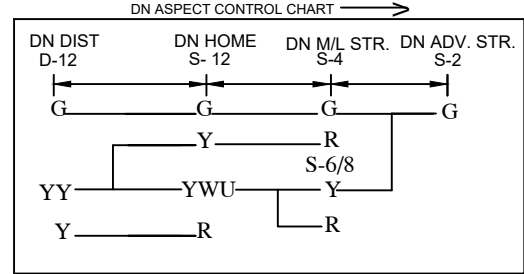


BUDHMA STATION
c/kek LV'ku

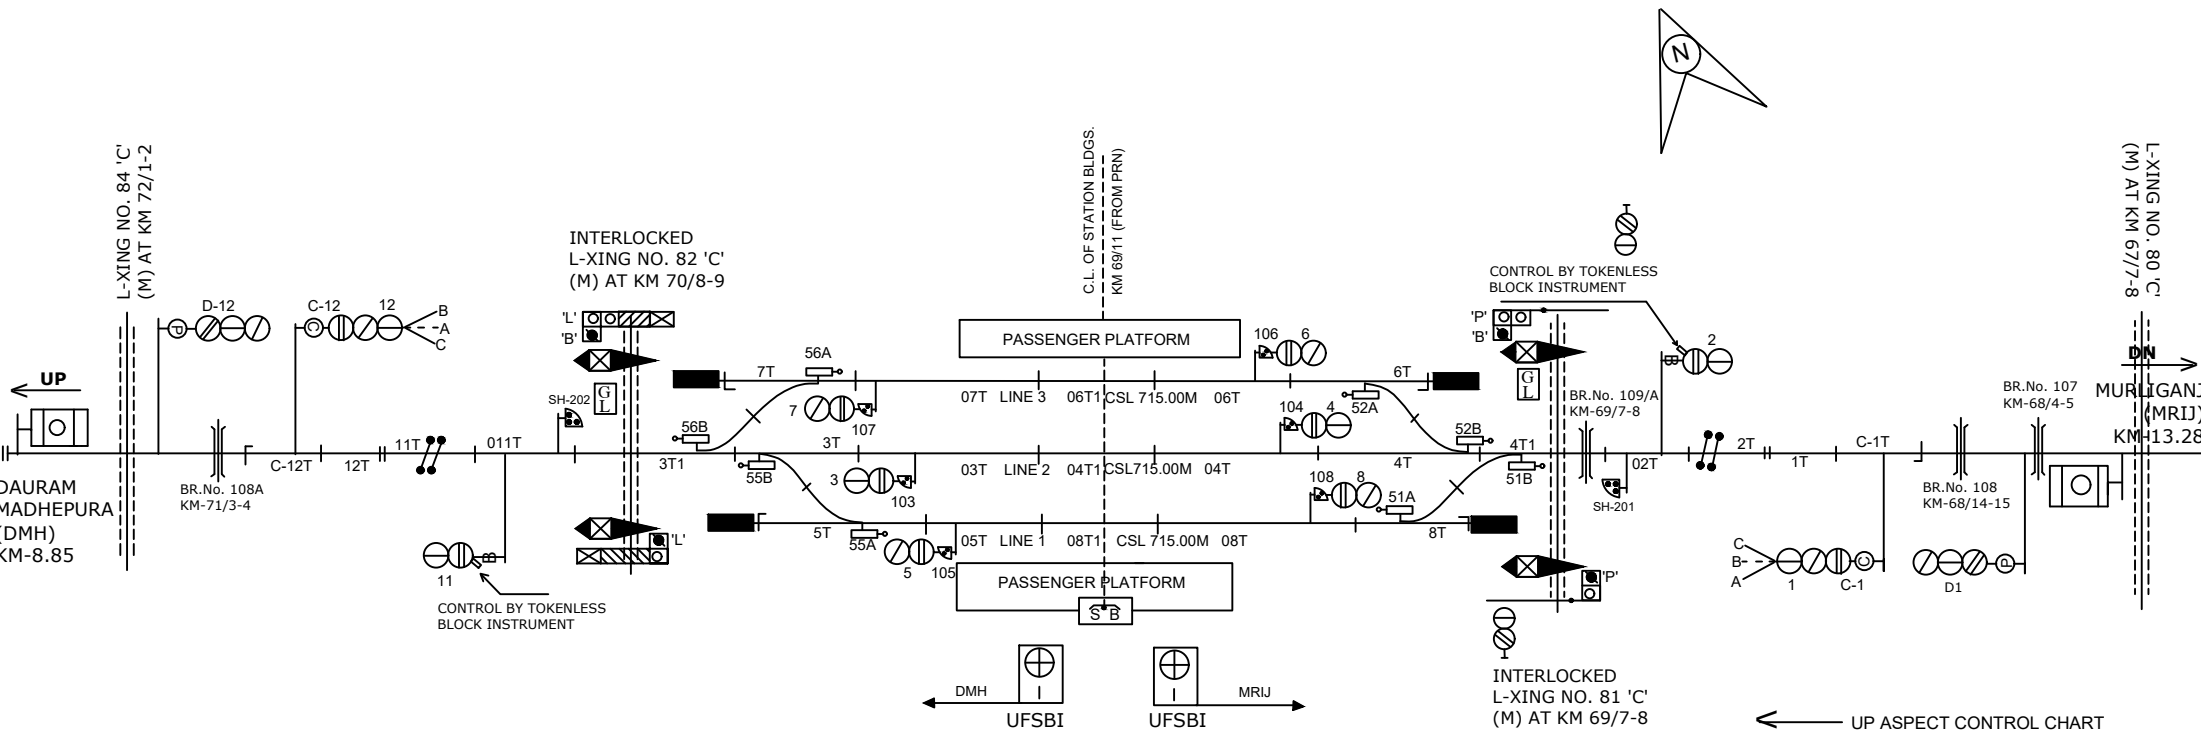

NOTE:-
MAGNETO TELEPHONE PROVIDED BETWEEN PANE ROOM &
GATE-81'C,82'C,75'C,76'C,78'C,79'C,80'C,84'C,85'C.

CLASS OF STATION : B
STD OF SIG & INTERLOCKING: STD-II ®

EAST CENTRAL RAILWAY SAMASTIPUR DIVISION				STATION WORKING RULE DIAGRAM MACL, STD-II® CLASS 'B'	BUDHMA	SWRD NO.-
						DY.CSTE/C/SPJ 2011/RD/05
	SR.DSTE/SPJ	DSTE/SPJ	JE/DRG	TO SUIT SIP NO. ECR/SIP/SPJ/410/2008ALT-VI		