
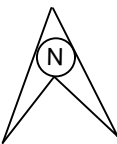
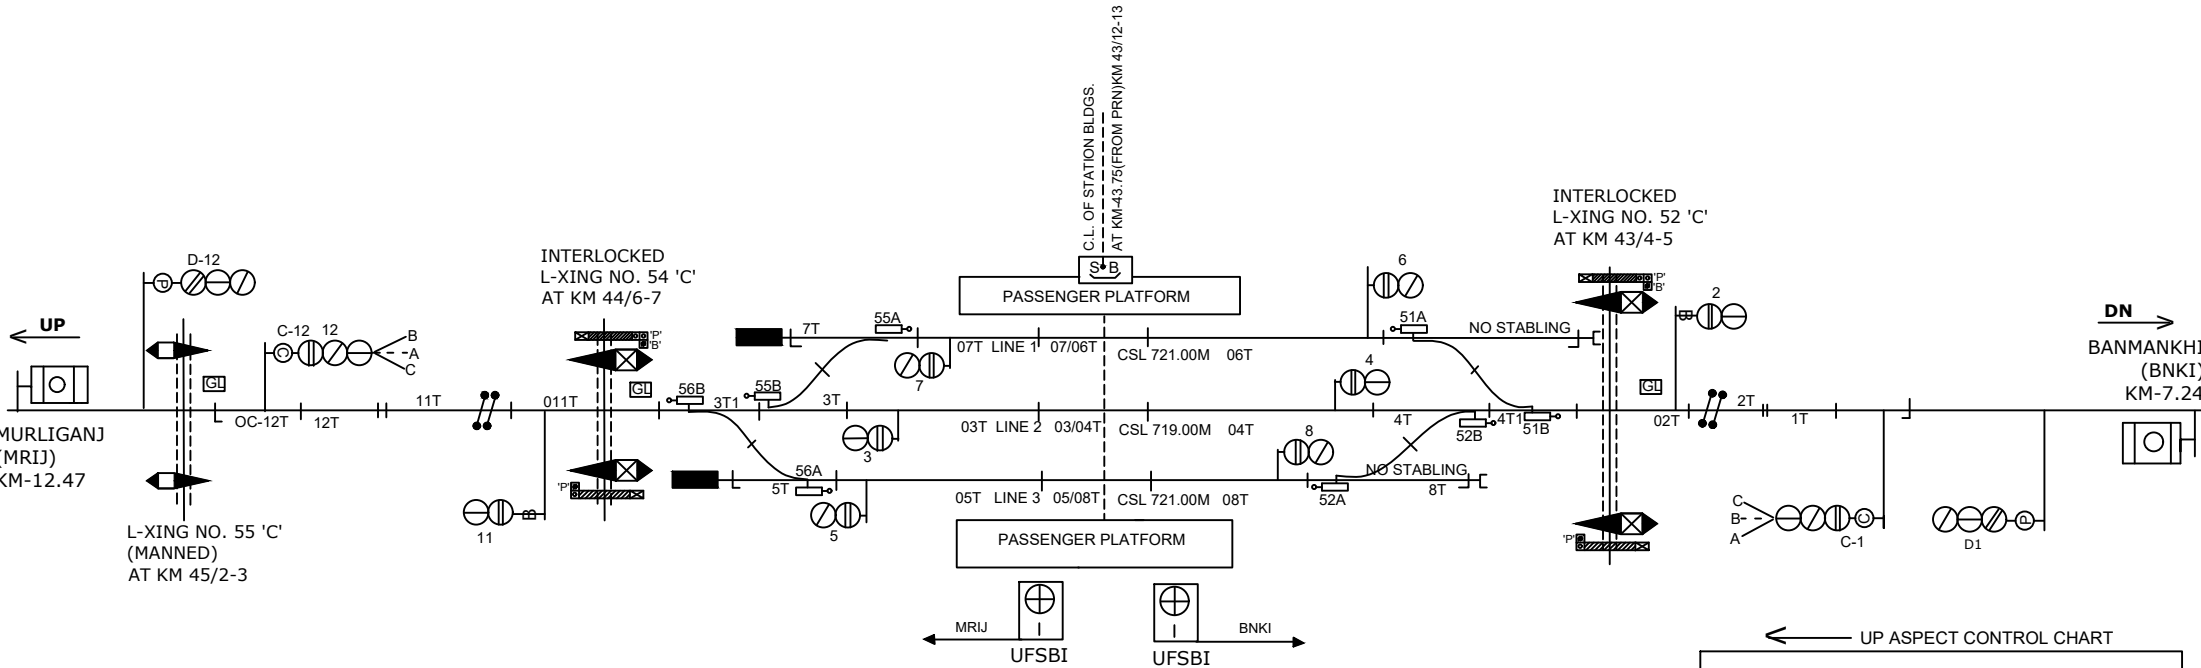
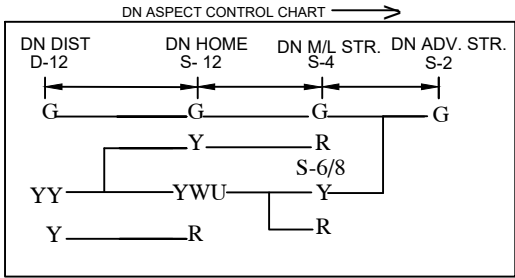


JANKINAGAR STATION

t kudhuxj LV'ku

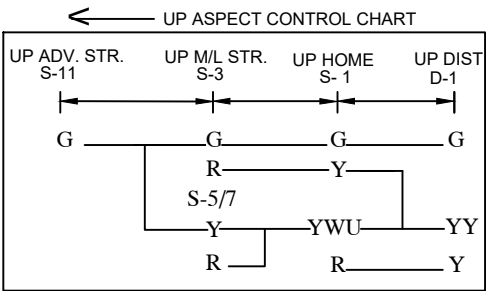

NOTE:-
MAGNETO TELEPHONE PROVIDED BETWEEN PANEL ROOM L.C. GATE NO. 50'C, 51'C, 52'C, BETWEEN JNKR-BNKI & 54'C, 55'C, 58'C, 59'C, 60'C & 61'C BETWEEN MRIJ-JNKR.

CLASS OF STATION : B
STD OF SIG & INTERLOCKING: STD-II ®

EAST CENTRAL RAILWAY
SAMASTIPUR DIVISION

JANKINAGAR			SWRD NO.-
STATION WORKING RULE DIAGRAM MACL, STD-II R , CLASS 'B'			
SR.DSTE/SPJ	DSTE/SPJ	JE/DRG	DY.CSTE/C/SPJ 2013/RD/05

TO SUIT SIP NO. ECR/SIP/SPJ/412/2013 ALT - IV