

DETAILS OF LG GATE AS PER PTT BETWEEN PPN - PET IN BLOCK SECTION.

SL. NO.	LG NO.	M/UM	SECTION	LOCATION	INTERLOCKING	TELEPHONE
1	14/C	M	PPN - PET	15/0-03	281-250	PPN












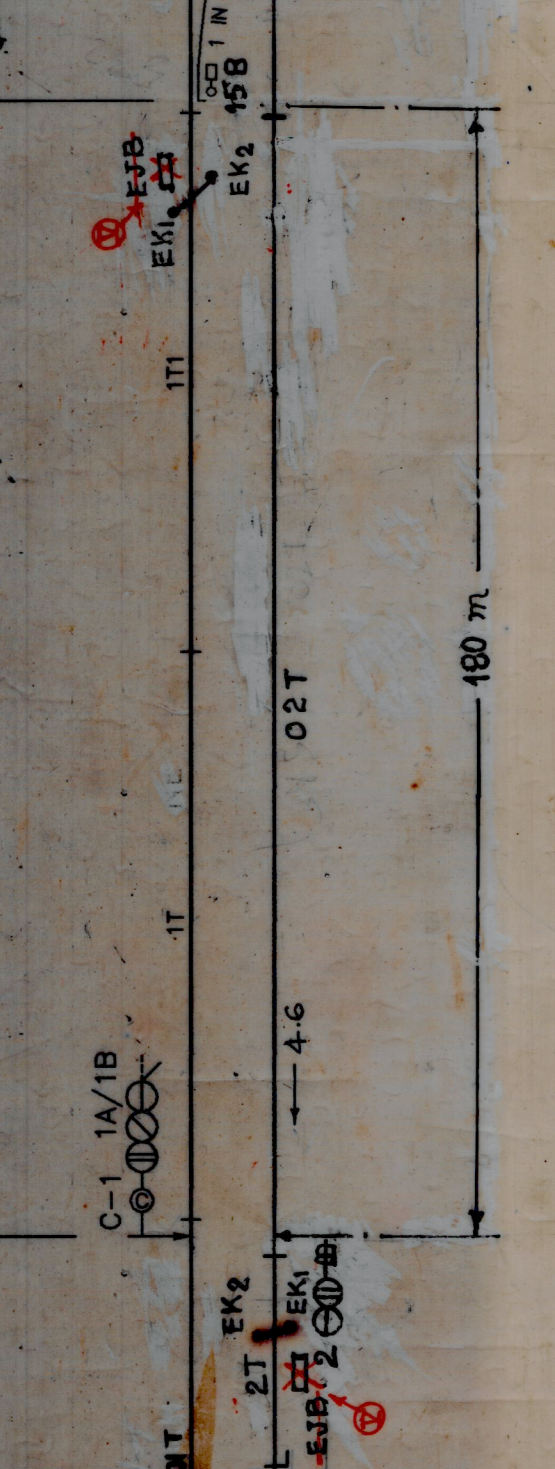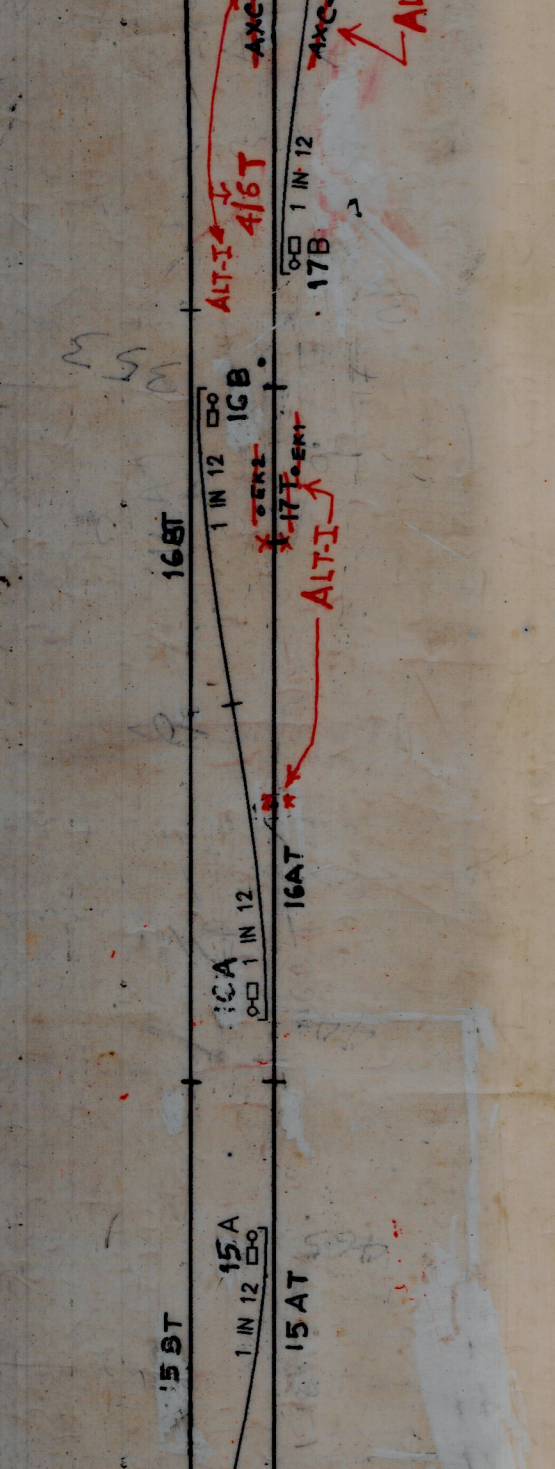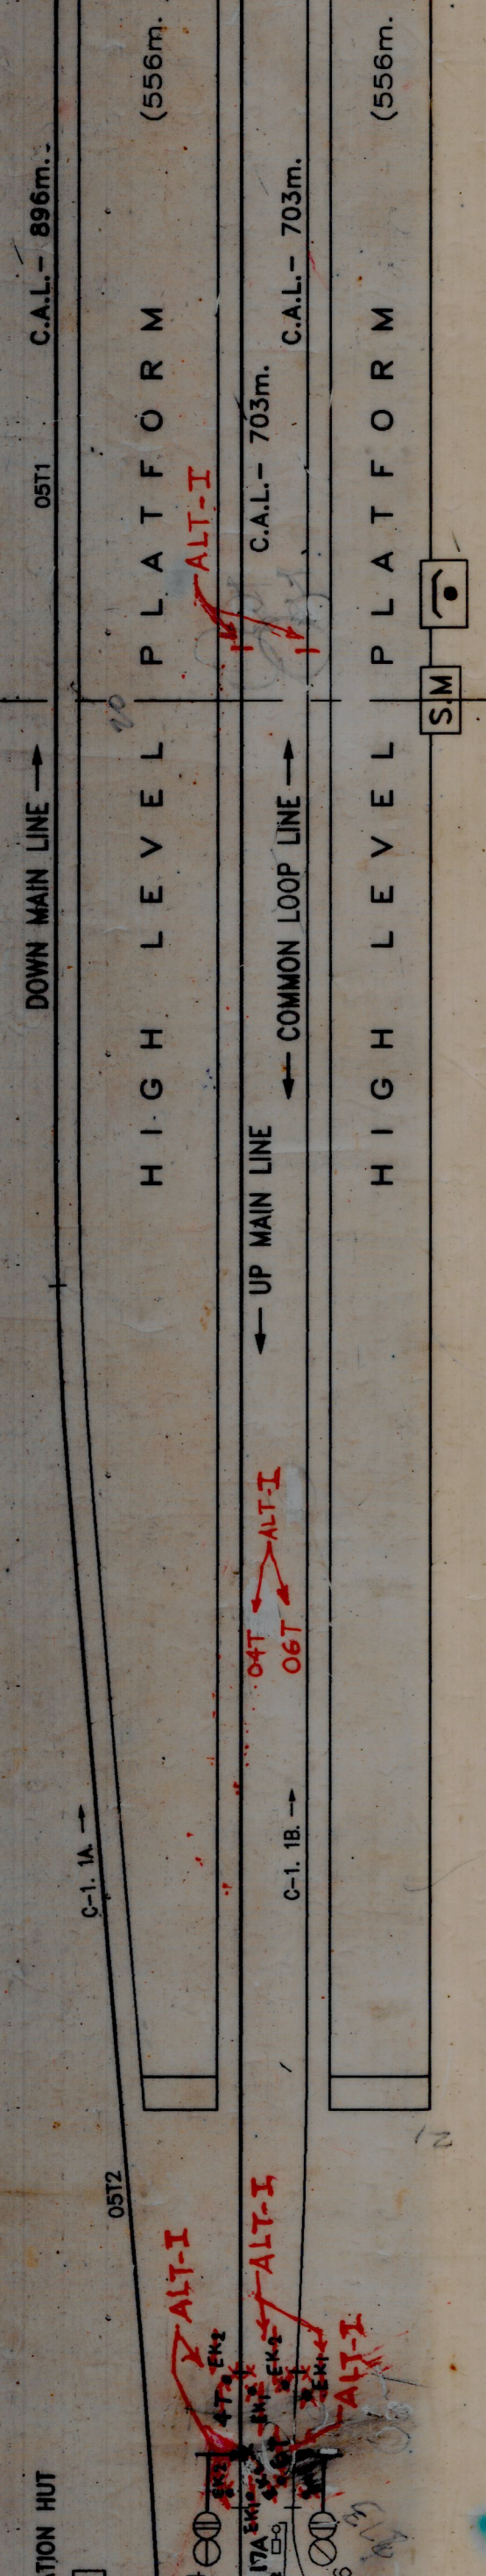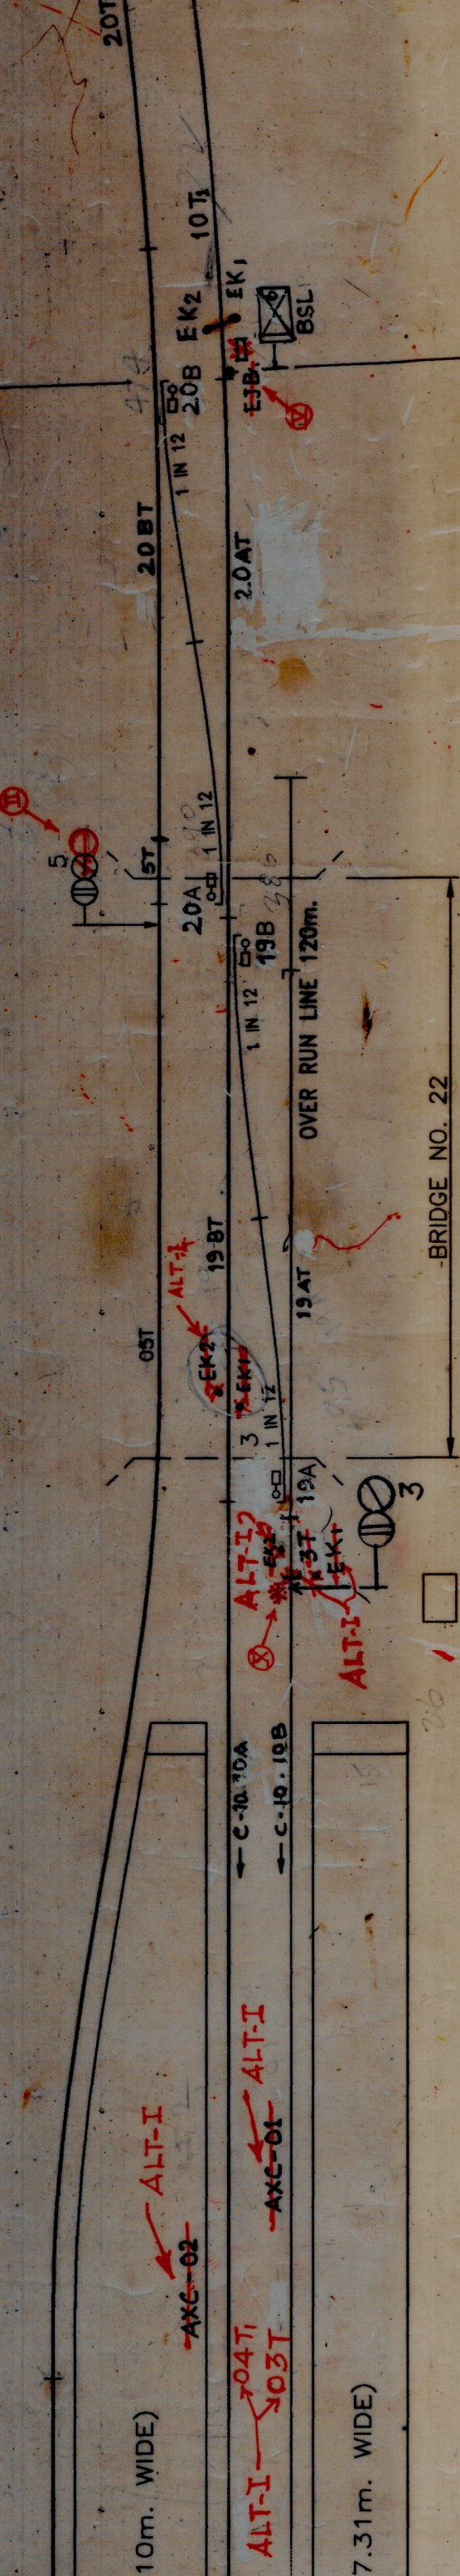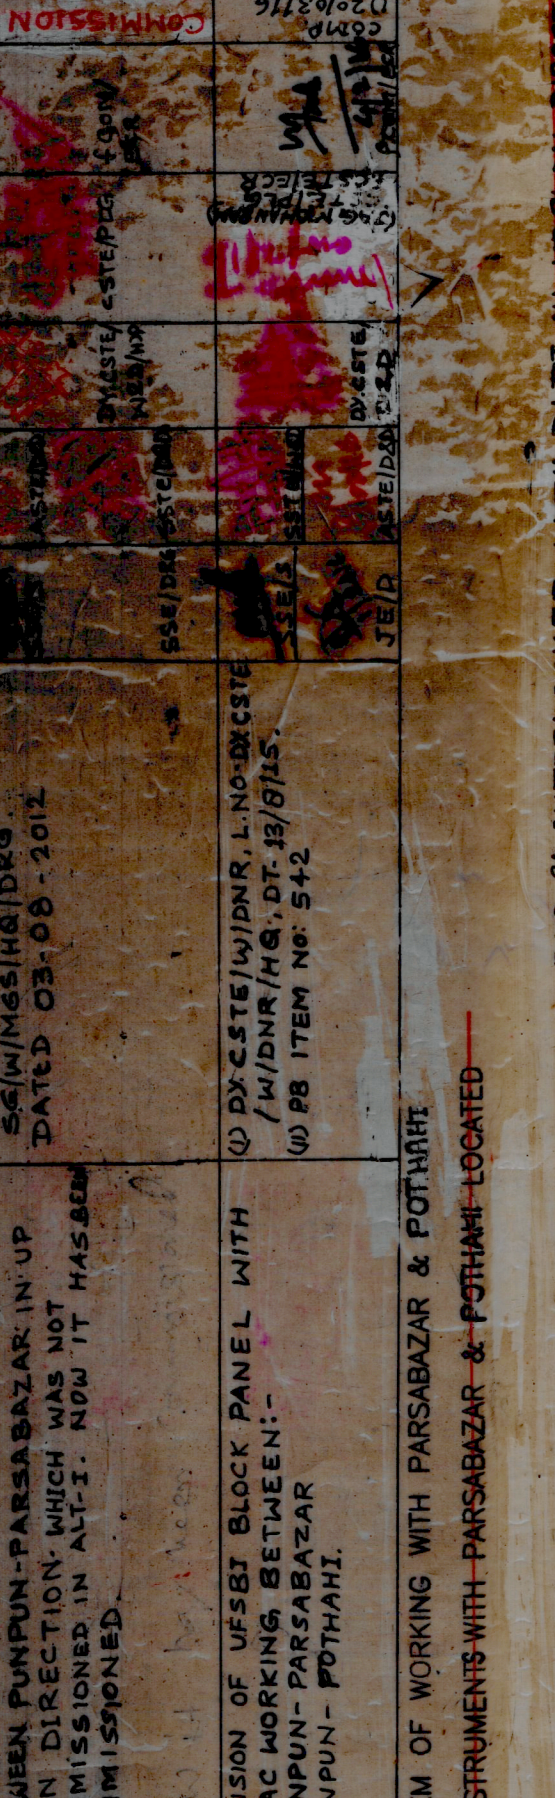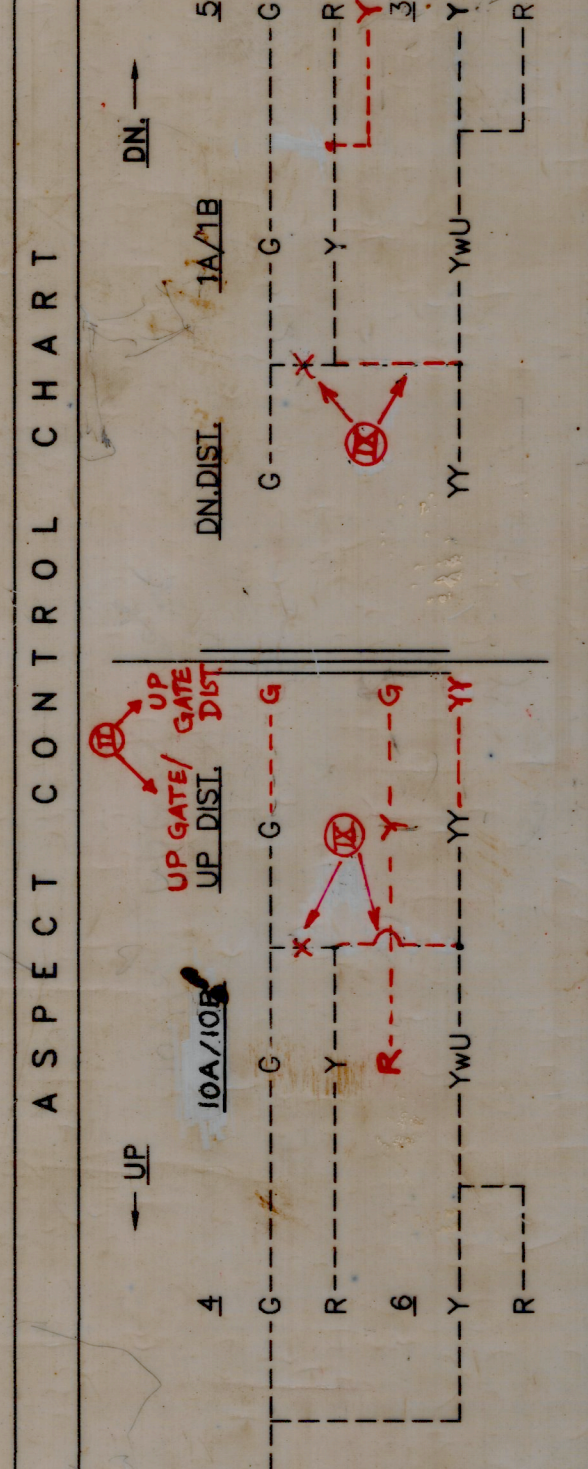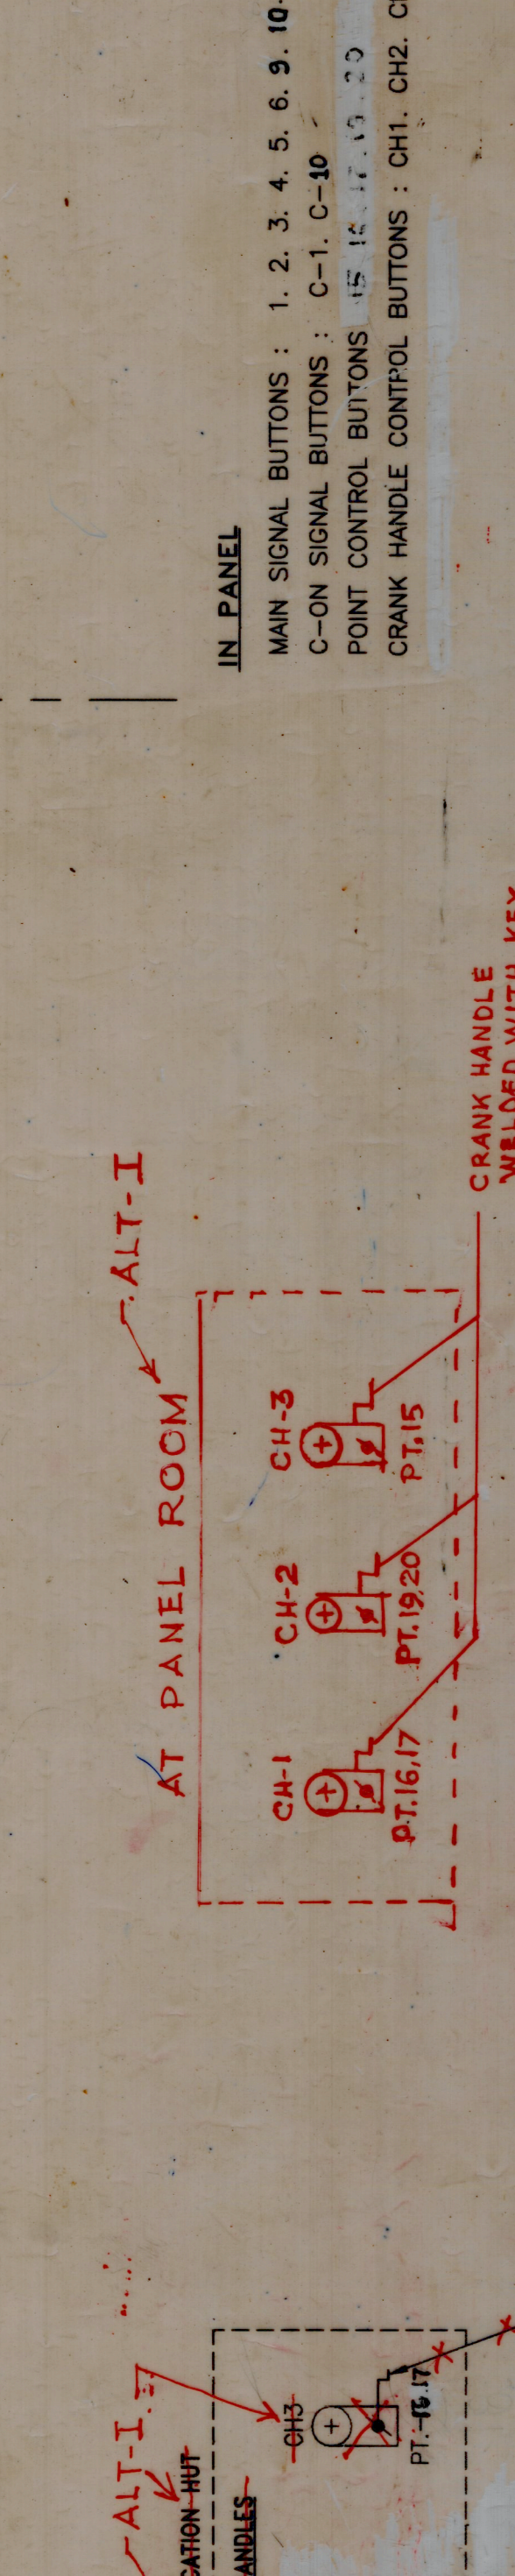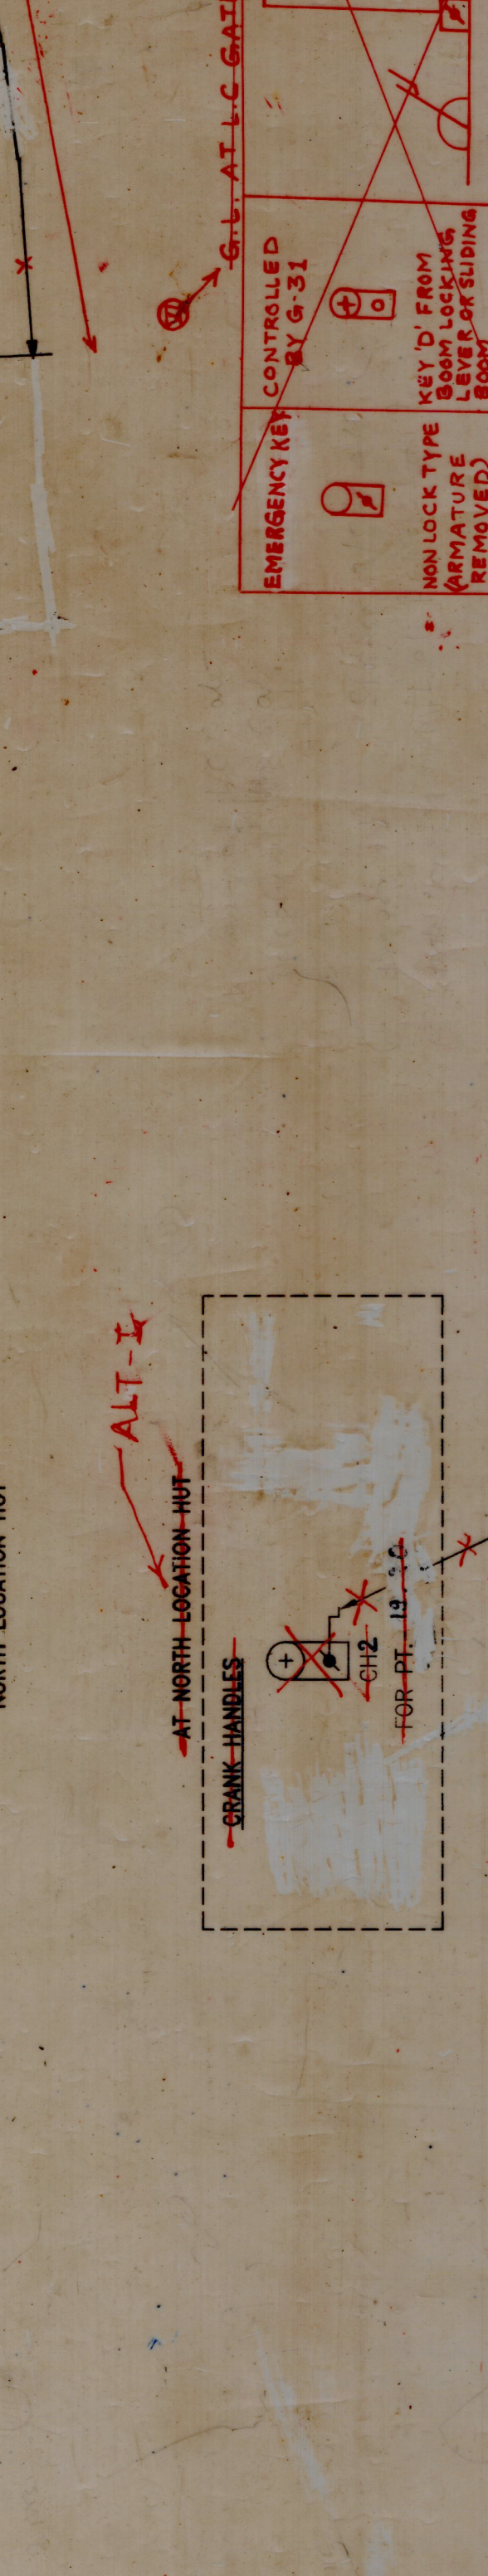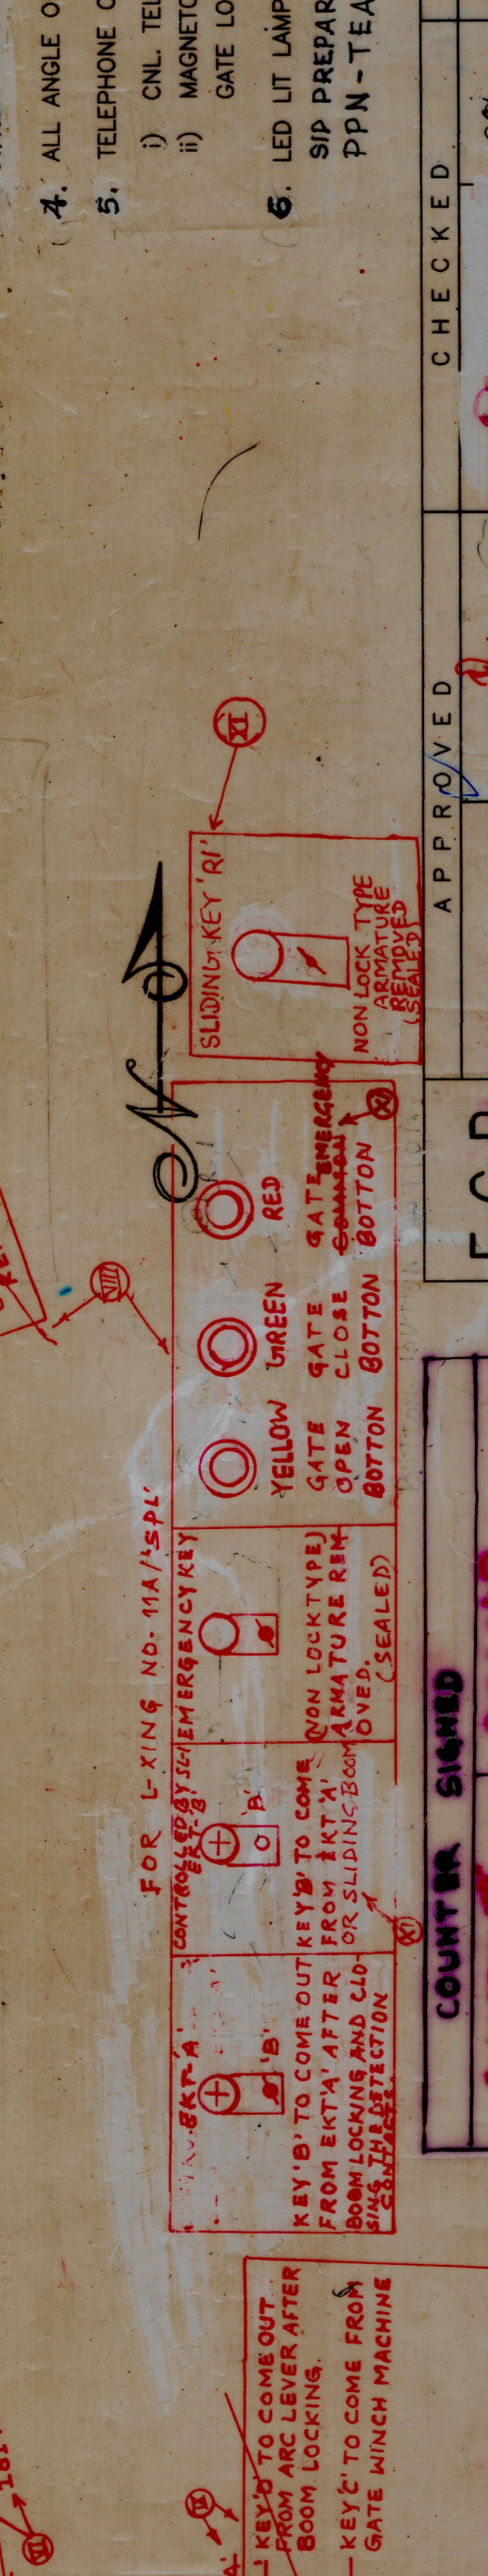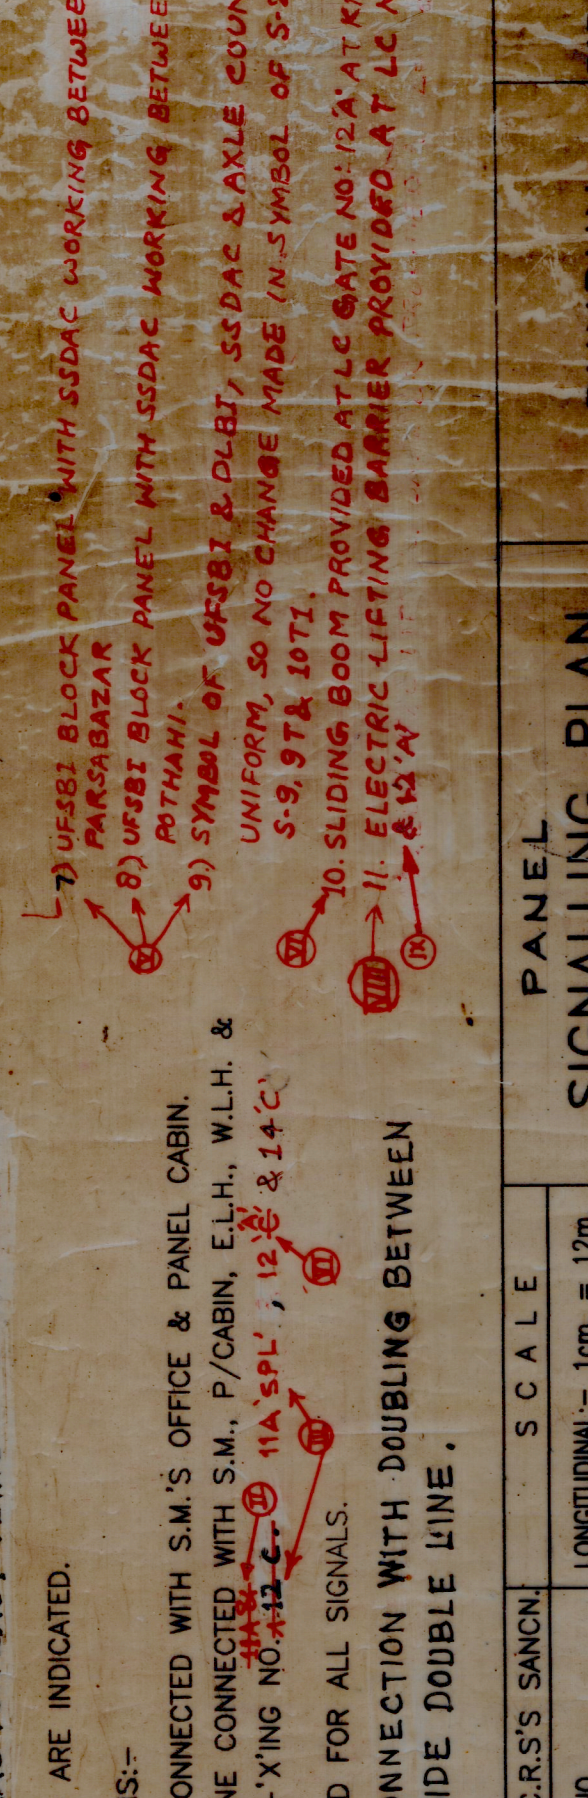



