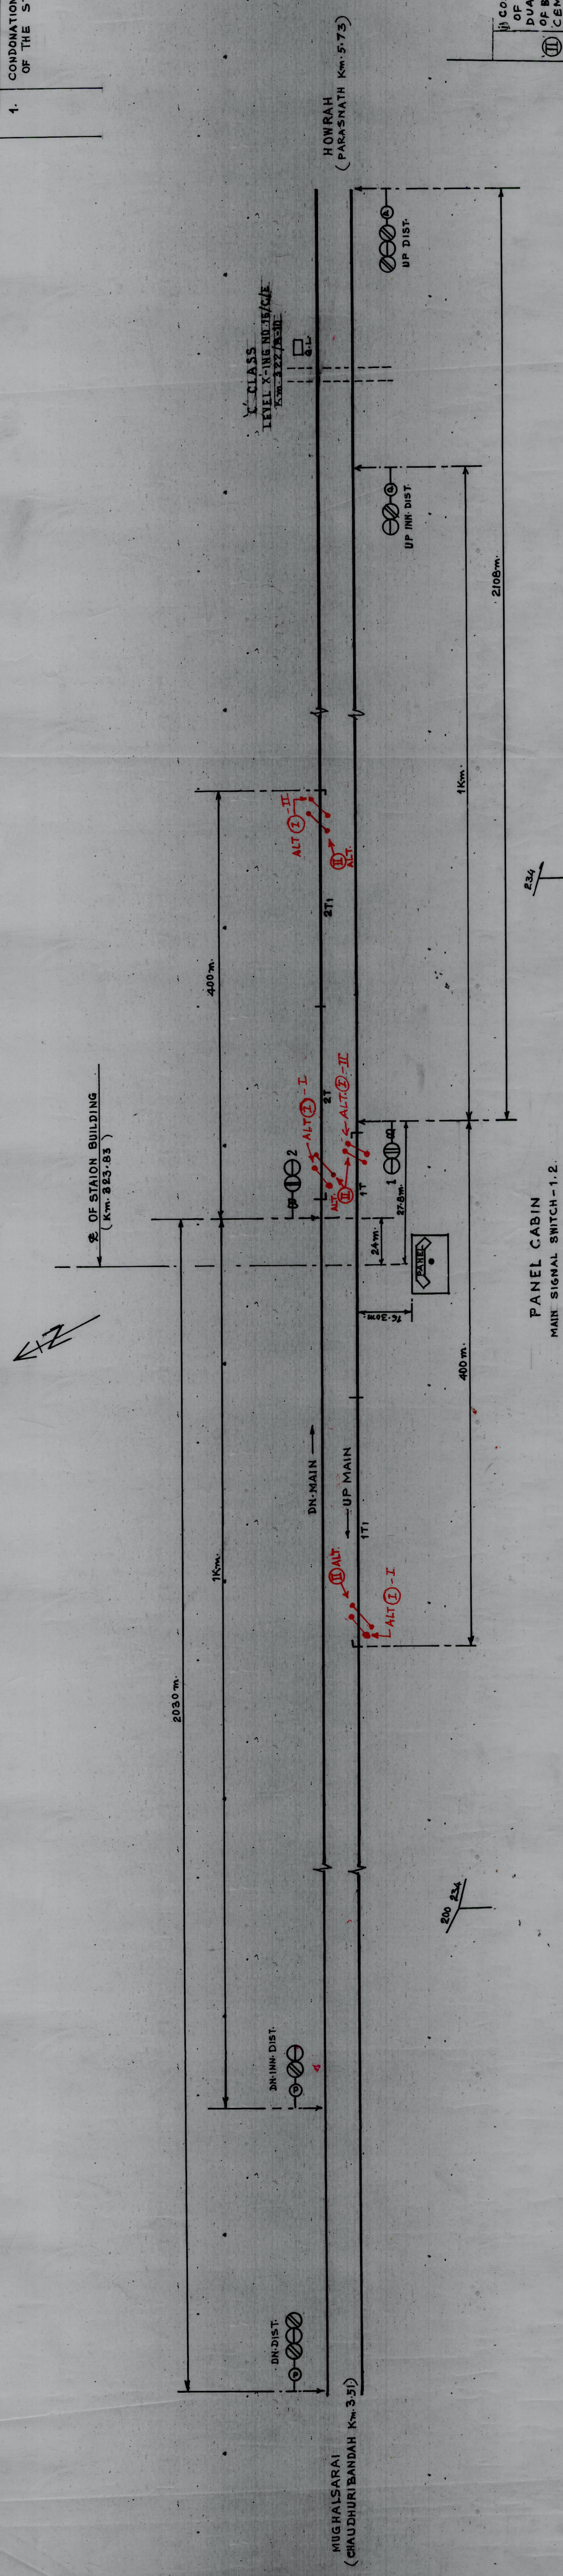


SPECIAL INSTRUCTION / APPROVED SPECIAL INSTRUCTION					REMARKS
SERIAL NO.	INSTRUCTIONS	ISSUED BY	AUTHORITY	DATE	
1.	CONDONATION OF INFRINGEMENTS OF THE STANDARD JAMIFICATION.		RAILWAY BOARD'S LETTER NO 809/MD/5/45	25-6-68	

[illegible]

NOTE :—

(vi) BPAC DUAL DETECTION PROVIDED BETWEEN CEME-PME I & CDB-CEME IN UP & DN LINE.

ii) LOCK & BLOCK-INSTRUMENTS MSM-TYPE ~~ARE IN USE AND LOCATED AT PANEL ROOM.~~

iii) CONTROL TELEPHONE PROVIDED WITH PANEL/ASM, MEGHETO TELEPHONE PROVIDED BETWEEN L-C GATE NO.15/C/E AND PANEL / ASM.

iv) PROVISION OF BPAC WITH SM PANEL, VESBIT TOWARDS PARASNATH IN UP & DN. LINE

CHAUDHARI BANDH IN UP & DN. LINE

ALT	DESCRIPTION	REFERENCE	HECKED	APPROVED	COMPL
①	1) A STD OF INTERLOCUTE 2) MENTIONED 3) PROVISION OF SHMBS 4) FSBI & BPAC(SMAC) BETWEEN CEGRO — PR YTD 12.01.2010 5) P.B. ITEM NO. 402 OF 2009-2010 6) PR-STE/W/DH/N's LETTER NO. 54, 62, 11/COM PR YTD 12.01.2010		558/P/66 ✓ PR-STE/W/DH/N's LETTER NO. 54, 62, 11/COM PR YTD 12.01.2010	AST/PSD PR-STE/W/DH/N's LETTER NO. 54, 62, 11/COM PR YTD 12.01.2010	PR-STE/W/DH/N's LETTER NO. 54, 62, 11/COM PR YTD 12.01.2010
②	1) COMPLETION ORG OF ALT-CD-UL FOR LNO. 566621/COM PR-STE/W/DH/N's LETTER NO. 54, 62, 11/COM PR YTD 12.01.2010 2) FB I AND STE/AC OF BPAC BETWEEN CEME-CDB-SECTRA DIGITAL (SERIAL DATED:- 17.07.2011) 3) PR-STE/W/DH/N's LETTER NO. 54, 62, 11/COM PR YTD 12.01.2010 4) PROVISION OF BPAC BETWEEN CEME-PME BETWEEN CEME-PME		558/P/66 ✓ PR-STE/W/DH/N's LETTER NO. 54, 62, 11/COM PR YTD 12.01.2010	AST/PSD PR-STE/W/DH/N's LETTER NO. 54, 62, 11/COM PR YTD 12.01.2010	PR-STE/W/DH/N's LETTER NO. 54, 62, 11/COM PR YTD 12.01.2010

CRS SANCTIONED NR/12/01/02/10/1 H.DATED - 27-11- DATE OF COMMISSIONING -28-11-03	E. C. R. DHN. DIVN.	DRAWN [Signature]	CHECKED [Signature]	SEE S/W/DHN	DATE	DATE (M) ECR / DHN.	DATE (M) ECR / DHN. SIGNATURE	CHECKED [Signature] 27/11/03 CSE/ELC/IMP.	A. APPROVED [Signature]	NOT TO SCALE	SUPERSEDES S.P.NO 5-107510/296A
AUT @ - II → V PROVISION OF BPAC WITH SM PANEL U/S/BI TOWARDS CHAUDHARI BANDH IN UP & DN. LINE											
PANEL SIGNALLING PLAN CHEGRO B. H.											
ST. D. - III (B)											