


DHD-912-UM-DEW

ALT	DESCRIPTION	REFERENCE	JE	ASTE	SSTE	DYASTE	APVD	DATE
①	B.PAC PROVIDED WITH LATEHAR	DUE TO COMMISSIONING OF LATEHAR CENTRAL PANEL	30/04/21	30/04/21	30/04/21	30/04/21	30/04/21	30/04/21
②	B.PAC PROVIDED WITH RICHUGHUTA ON BOTH UP & DN LINES	DUE TO COMMISSIONING OF RICHUGHUTA CENTRAL PANEL	30/04/21	30/04/21	30/04/21	30/04/21	30/04/21	30/04/21
③	CLOSING OF LG GATE NO. 32/C/LE (DMX-LTHR) AT KM-211/18-20 IN LIEU OF CONSTRUCTION OF LHS. DT-03-09-2021	(I) DC/LATEHAR 33/5/5 DT-26-06/2021 (II) SR DSTE/CO/ECR 662/11/PT-VIII DT-03-09-2021 (III) DMX/LTHR 7/7/14 DT-03/19/2021 (IV) DSTE/CO/ECR 662/11/PT-VIII DT-03/19/2021 (V) DSTE/CO/ECR 662/11/PT-VIII DT-03/19/2021	30/04/21	30/04/21	30/04/21	30/04/21	30/04/21	30/04/21

BARKAKANA (RICHUGHUTA Km. 7.64)

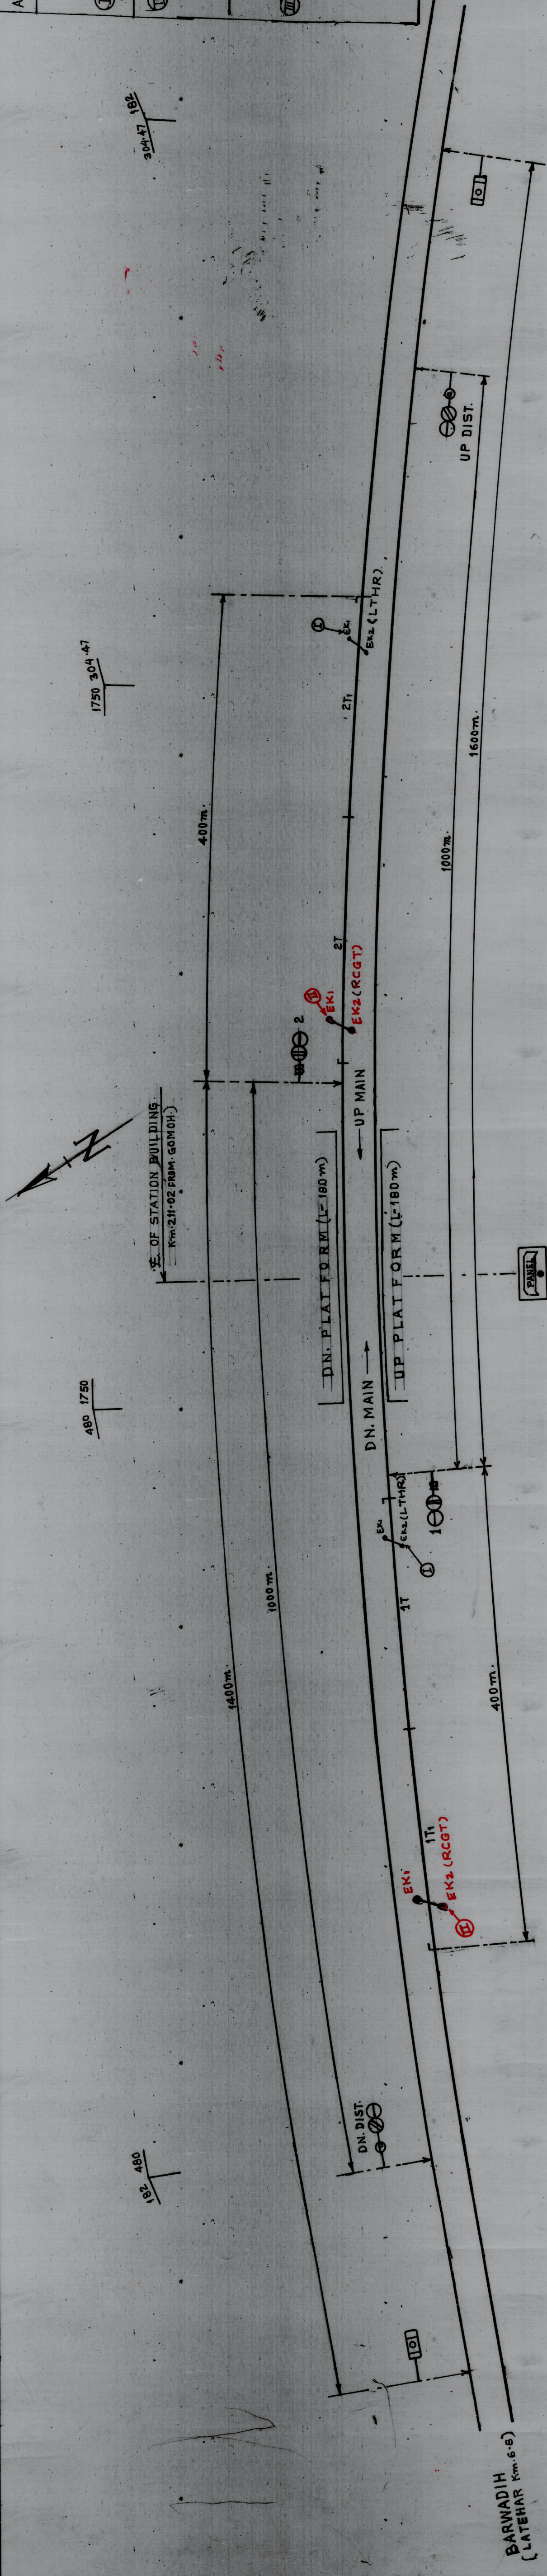

- NOTE:-
1. ABSOLUTE BLOCK SYSTEM OF WORKING WITH LTHR & RICHUGHUTA.
 2. DOUBLE LINE BLOCK INSTRUMENT MSW/HWH TYPE ARE IN USE AND LOCATED AT PANEL ROOM.
 3. CONTROL TELEPHONE PROVIDED AT PANEL/ASM.
 4. B.PAC BETWEEN DEMU & LATEHAR STATIONS ON BOTH UP & DN LINES PROVIDED.
 5. B.PAC BETWEEN DEMU & RICHUGHUTA STNS ON BOTH UP & DN LINES PROVIDED.

PANEL SIGNAL SWITCH:-1,2.

ASPECT CONTROL CHART	DOWN	UP
DN-DIST	SIG-NO.2	SIG-NO.1
G	G	G
Y	R	R

SR NO	LC NO	KM	MUM	CLASS	TVU	8/SEC	T/CON	INTERLOCK	REMARKS
1	16944	217/10-12	M	SPL	APR-19	DMX-LTHR	LTHR	INTERLOCK	
2	17355	217/10-12	M	G	APR-19	DMX-LTHR	DMX	INTERLOCK	

PANEL	SIGNALLING PLAN	SCALE	APPROVED	CHECKED	DRAWN	DATE
DEM U	MACLS. C-CLASS STD-III	NOT TO SCALE	CHIEF SIG-TELECOM ENGR/HJP	CHIEF SIG-TELECOM ENGR/HJP	CHIEF SIG-TELECOM ENGR/HJP	DATE 9-12-2004

SR NO	LC NO	KM	MUM	CLASS	TVU	8/SEC	T/CON	INTERLOCK	REMARKS
1	16944	217/10-12	M	SPL	APR-19	DMX-LTHR	LTHR	INTERLOCK	
2	17355	217/10-12	M	G	APR-19	DMX-LTHR	DMX	INTERLOCK	

SR NO	LC NO	KM	MUM	CLASS	TVU	8/SEC	T/CON	INTERLOCK	REMARKS
1	16944	217/10-12	M	SPL	APR-19	DMX-LTHR	LTHR	INTERLOCK	
2	17355	217/10-12	M	G	APR-19	DMX-LTHR	DMX	INTERLOCK	