

Q OF DUDHINAGAR (DXN) STATION BUILDING









KM. 78.31 (FROM GHD)
(CH-0.00)

DETAILS OF L.C. GATES (DXN-JRG SECTION)

SL. NO.	L.C. NO.	M.O.R./UM	LOCATION	CLASS	TELEPHONE CORN.	REMARKS



  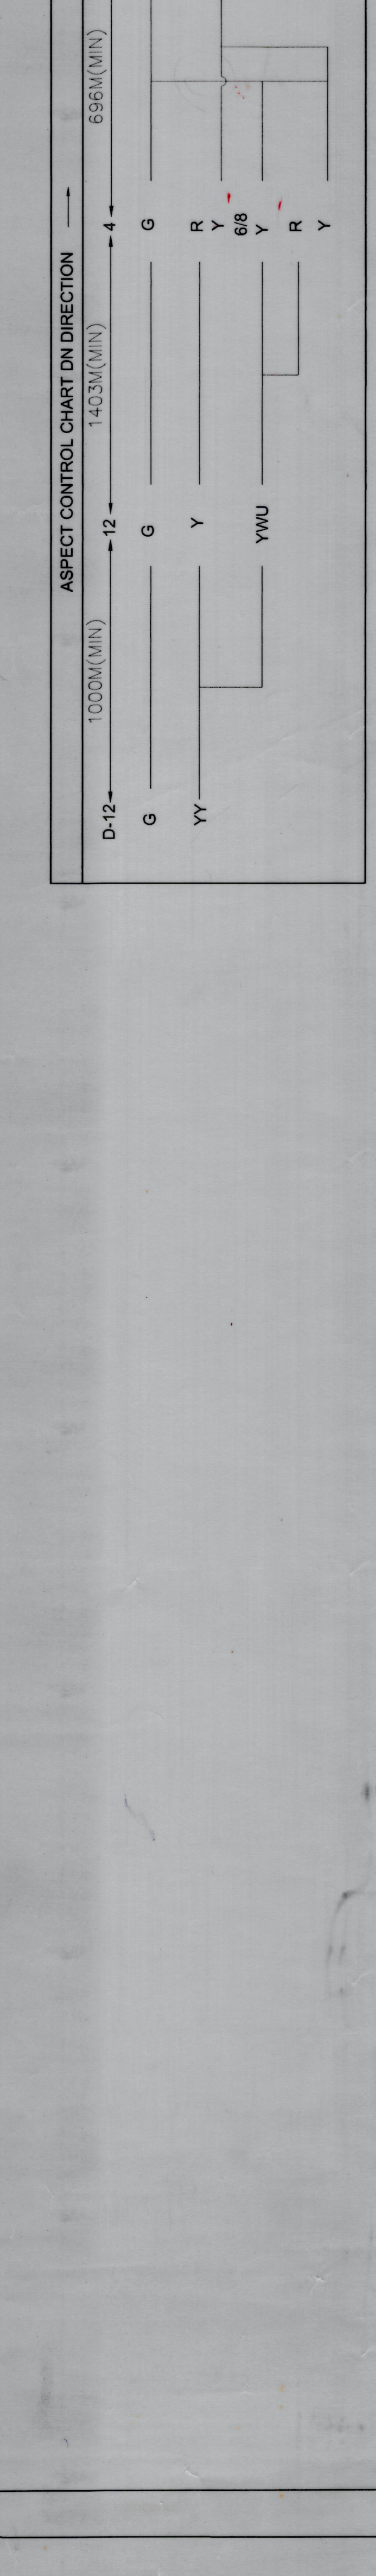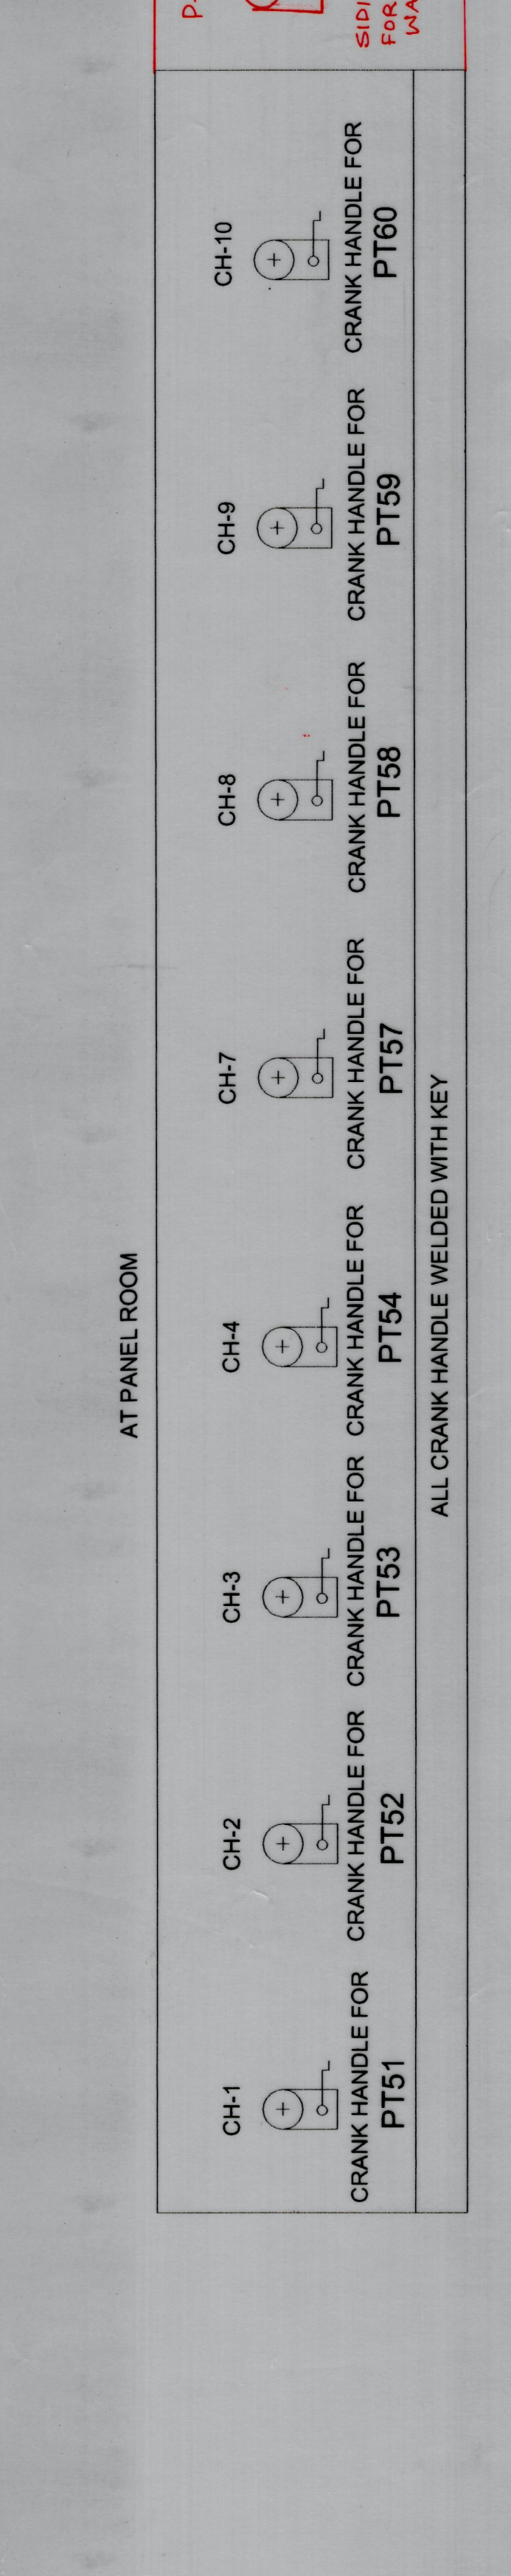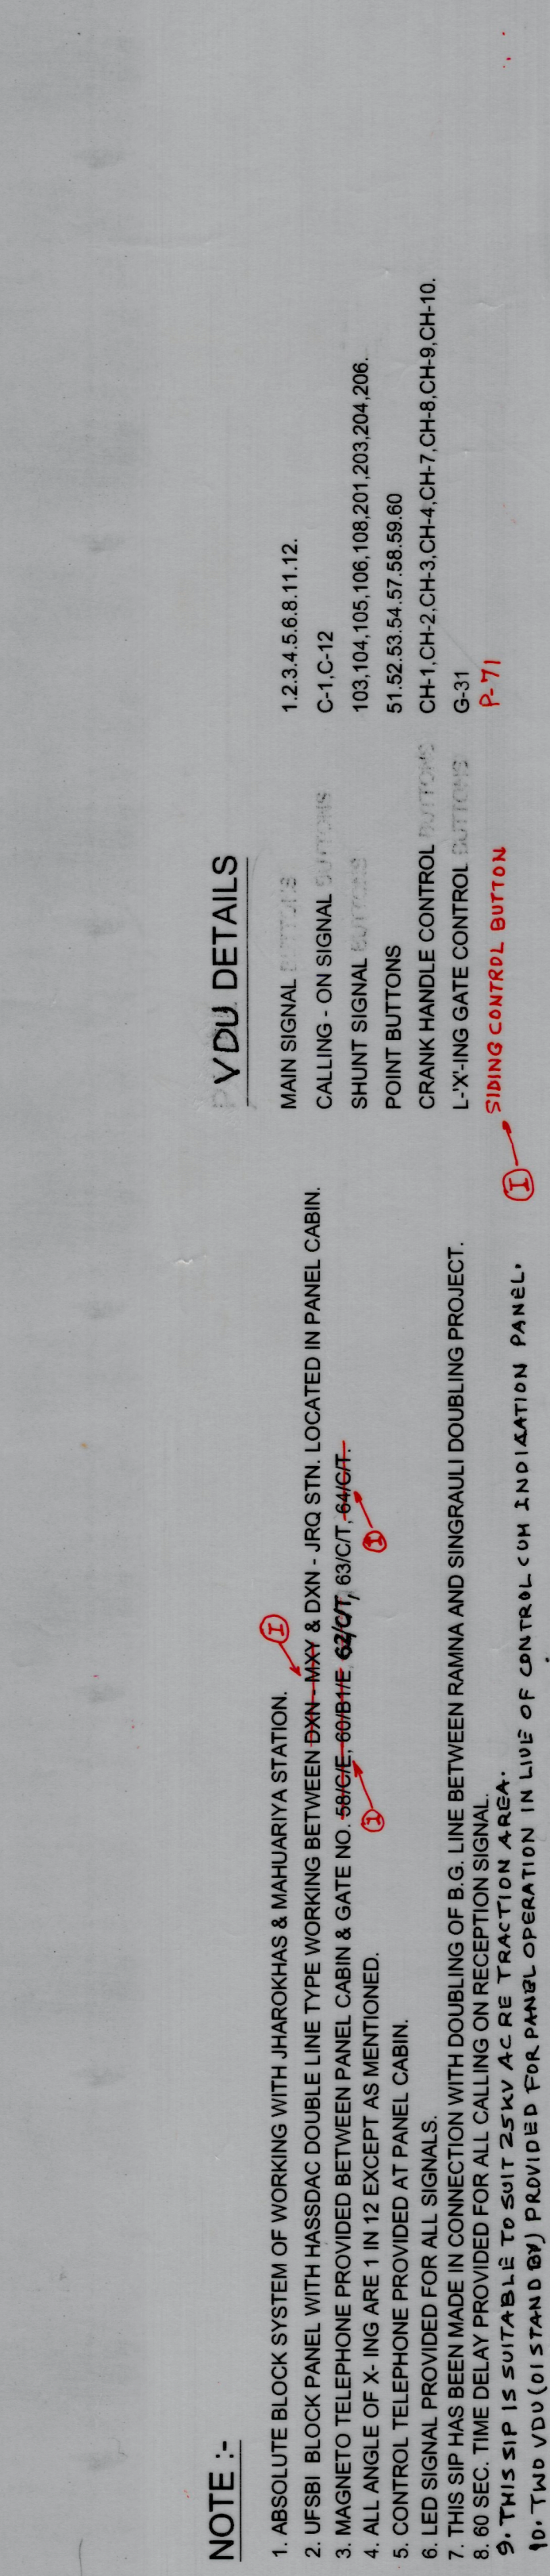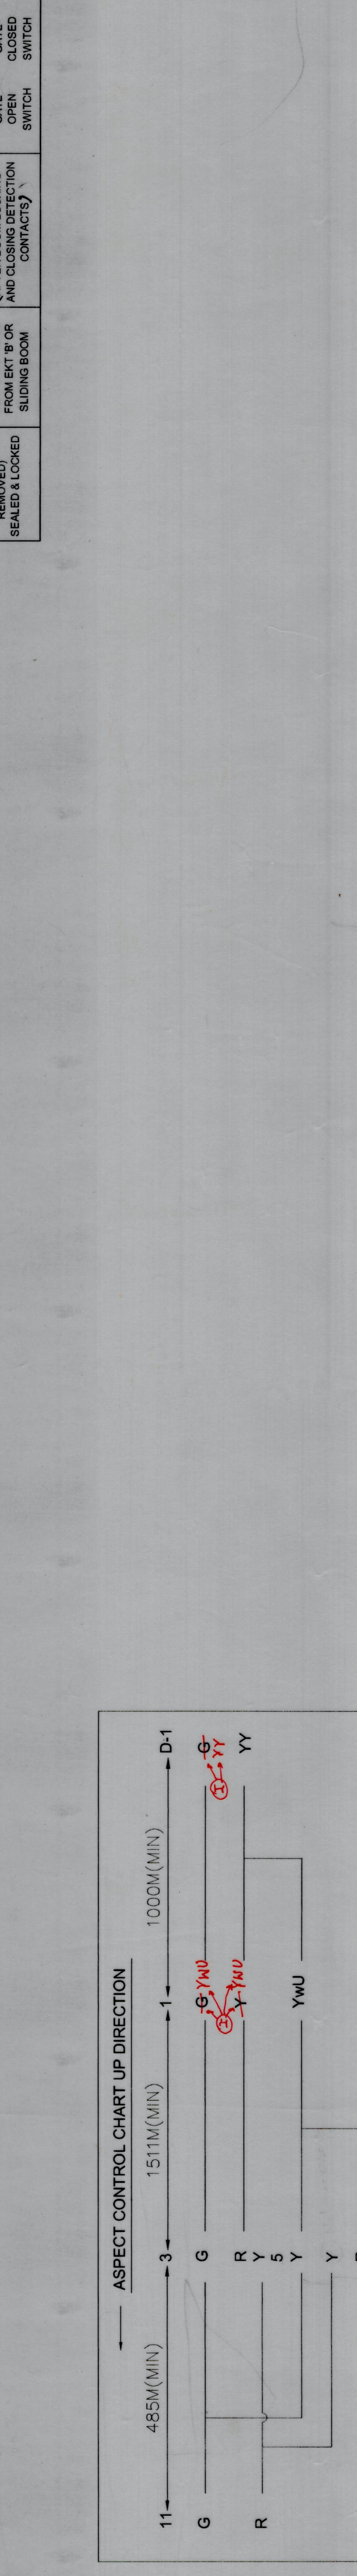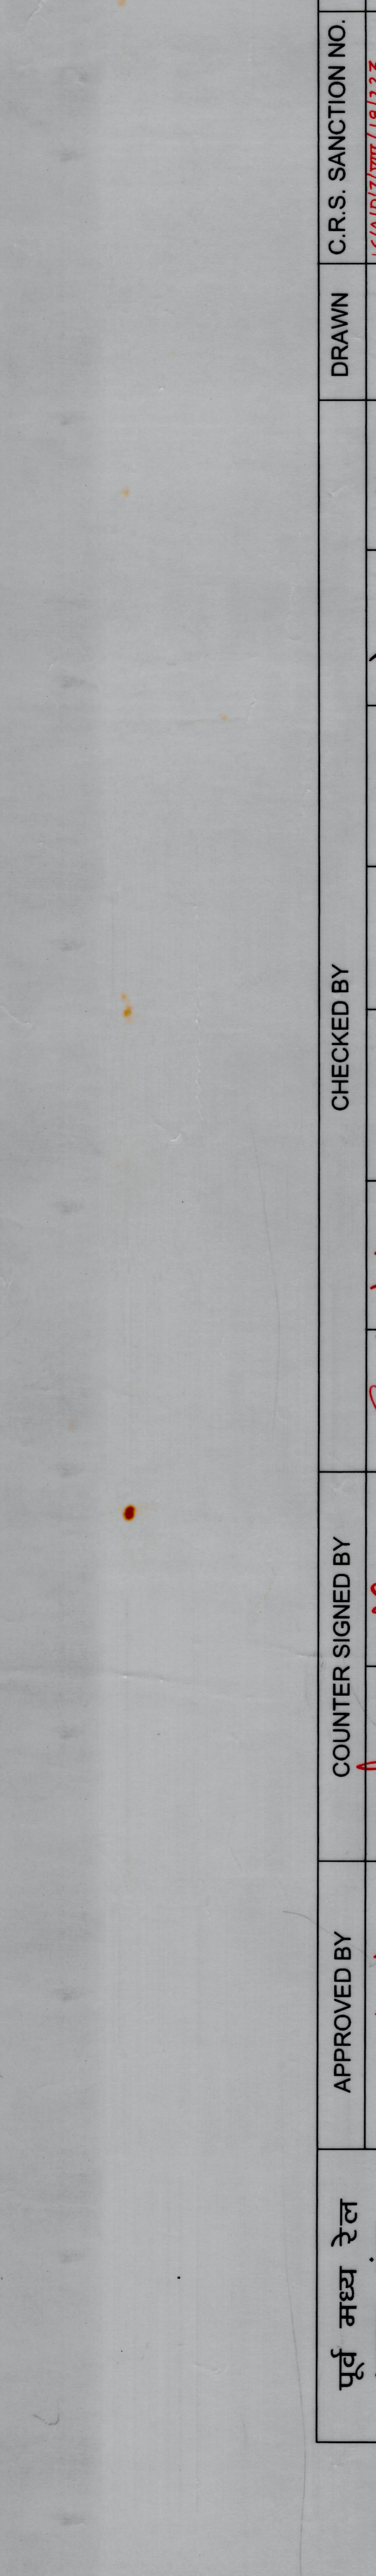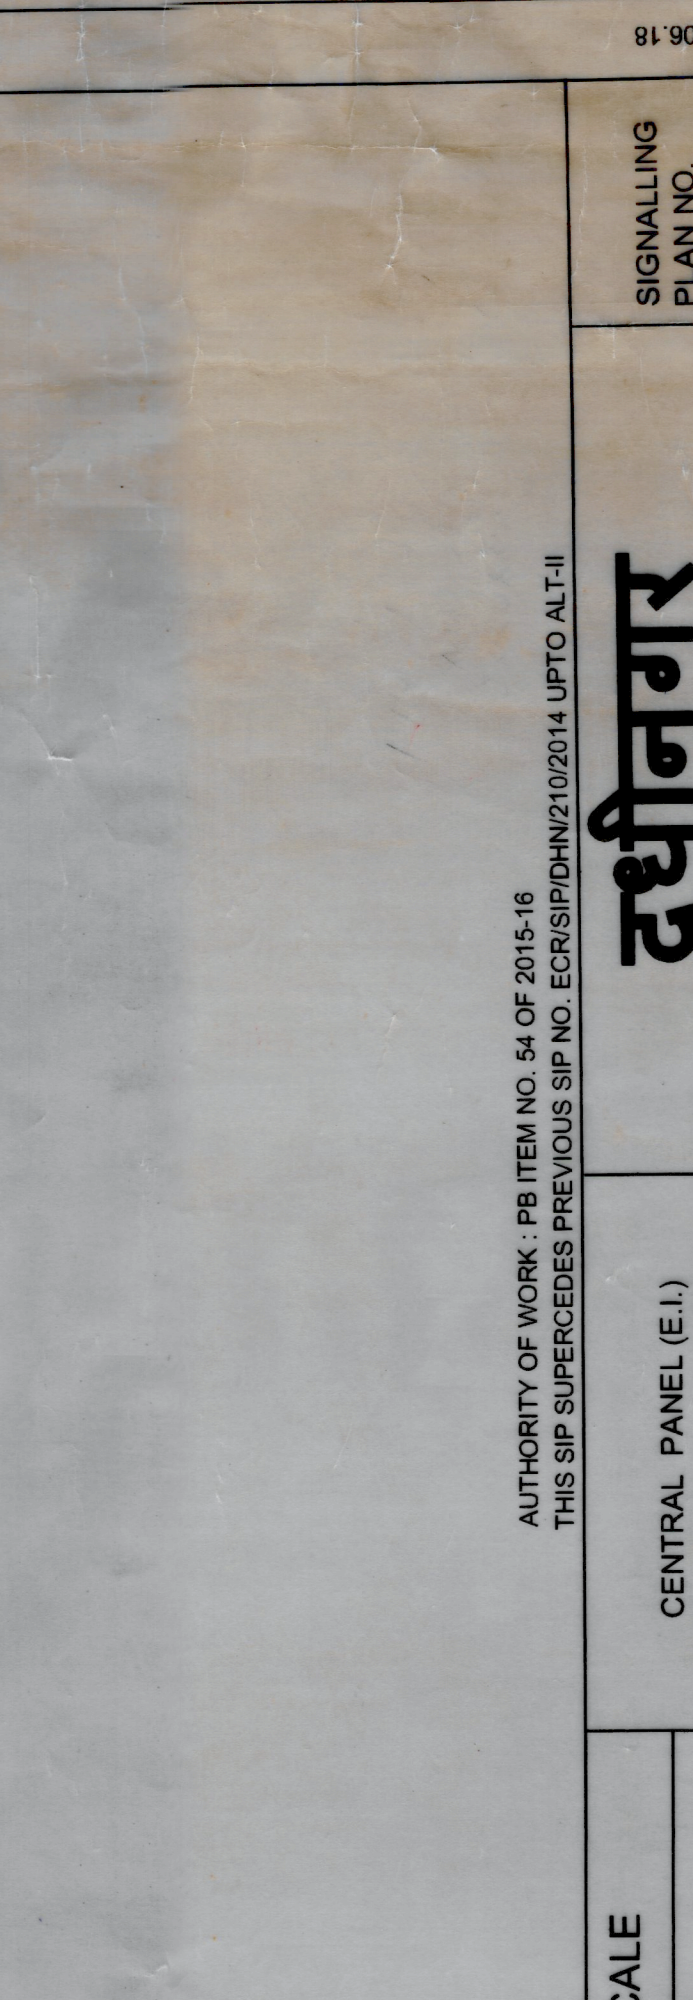


--	--	--	--	--	--	---	--	--	--	---	--