
 
 
 




Q OF GARHWA (GHQ) STATION BUILDING

K.M. 10.01 (FROM GHQ)
(CH-0.00)





 






  


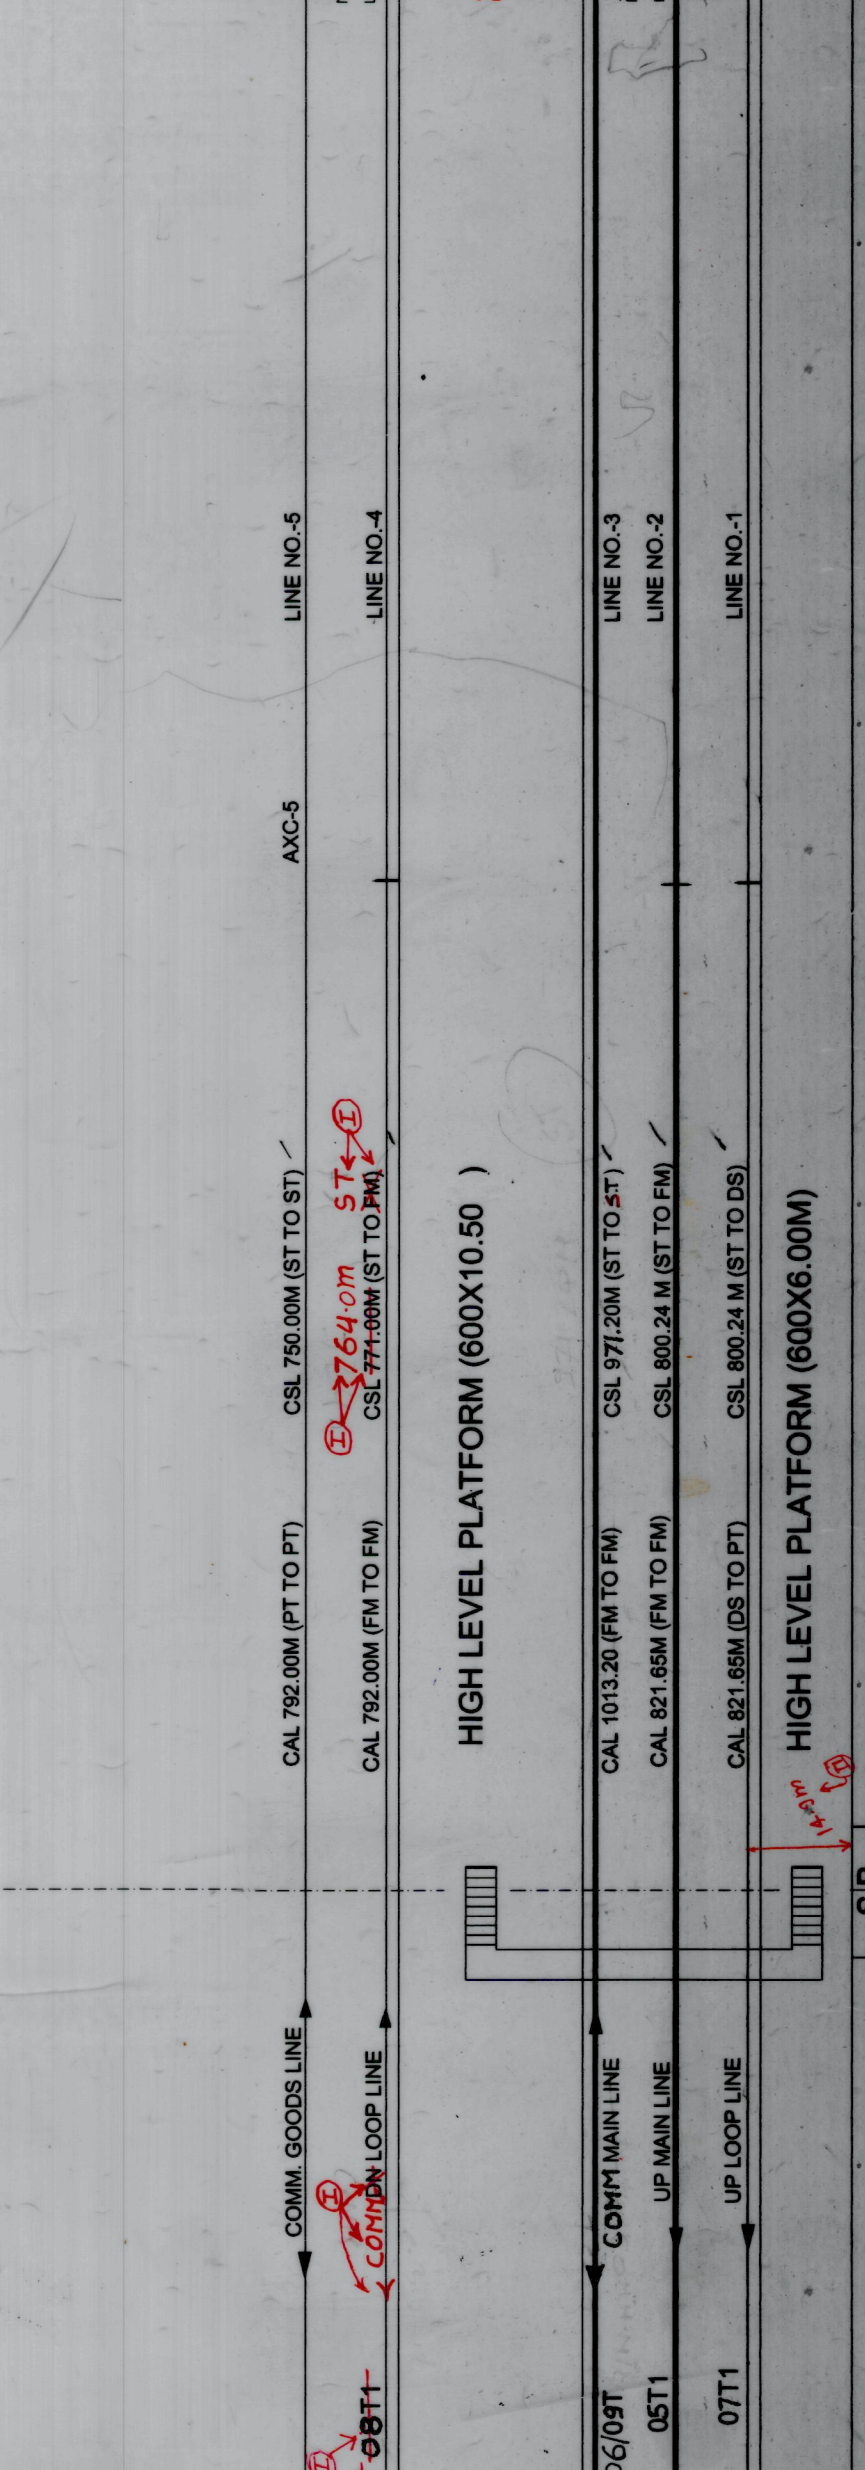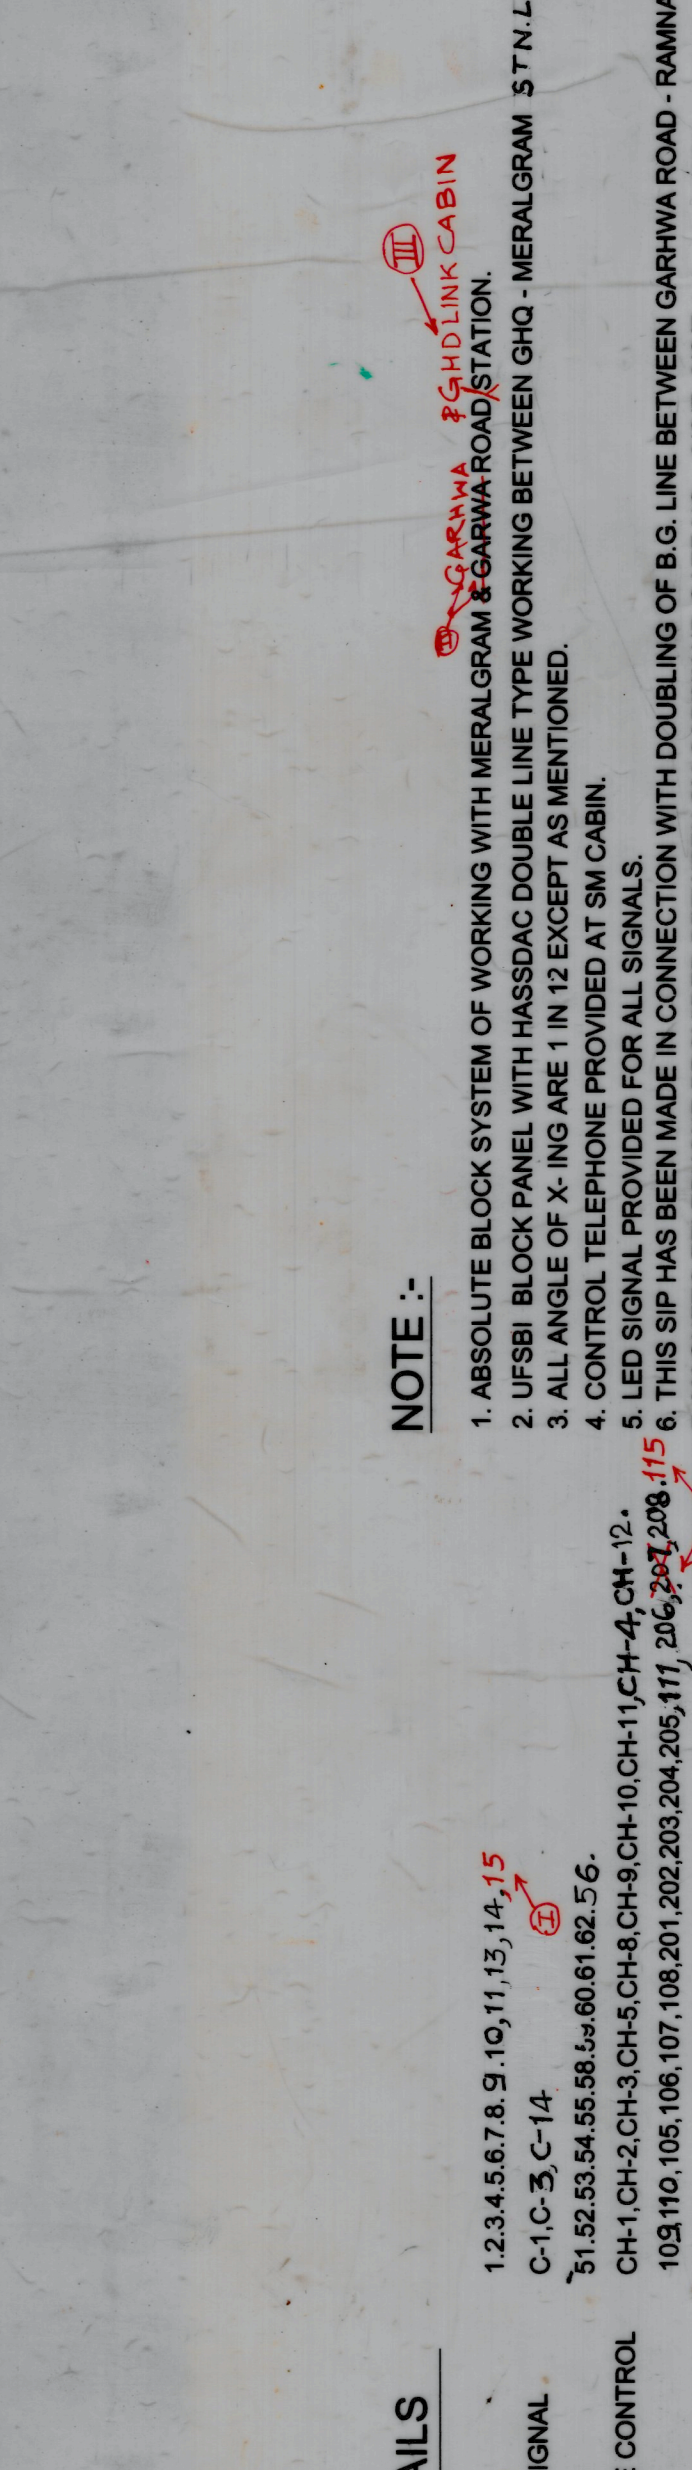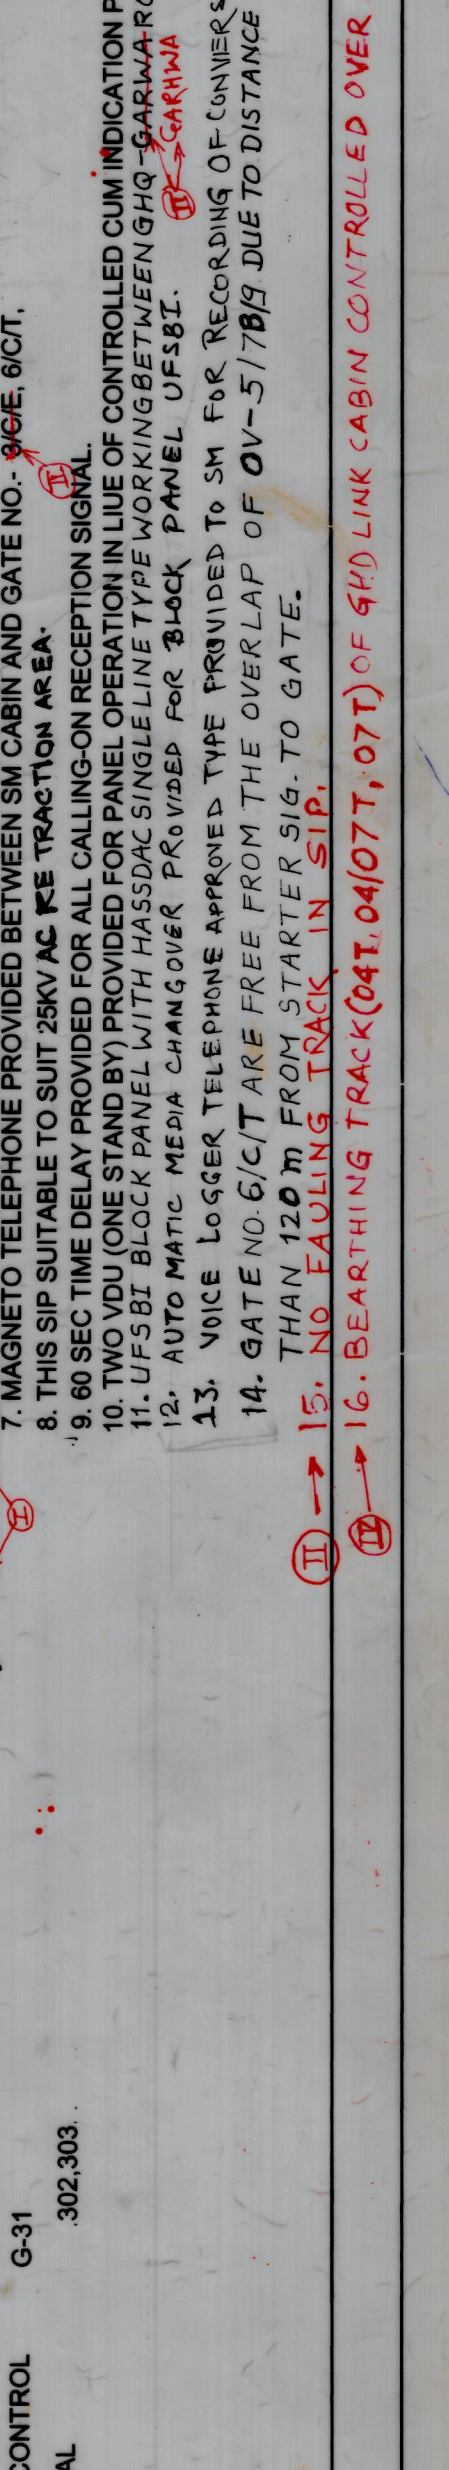


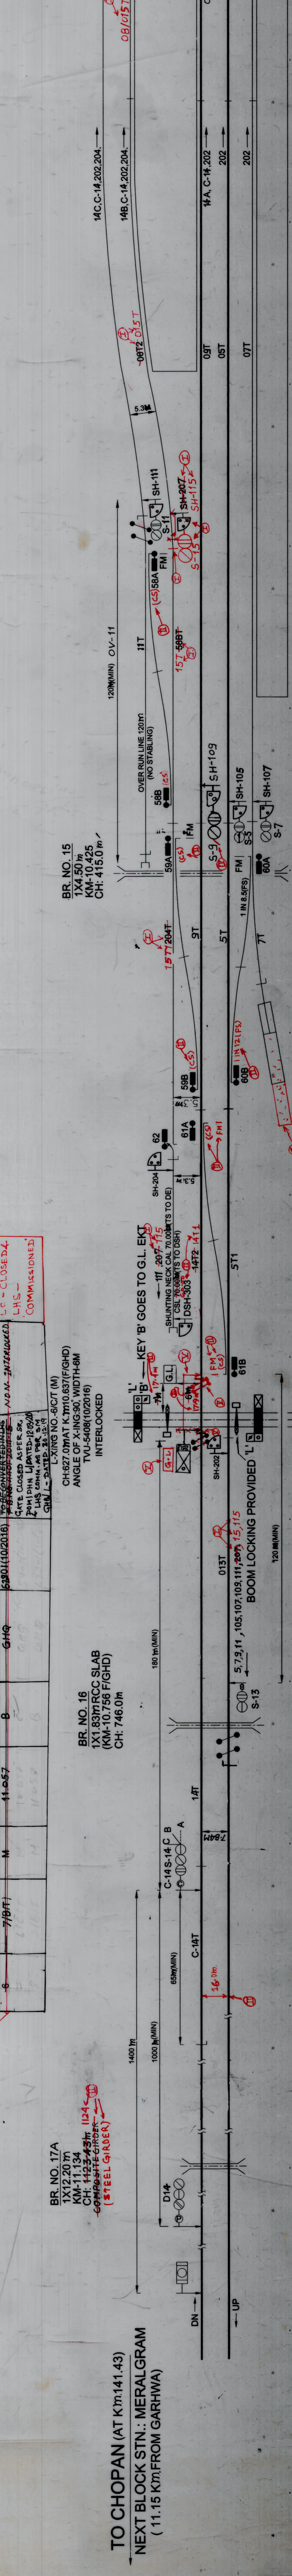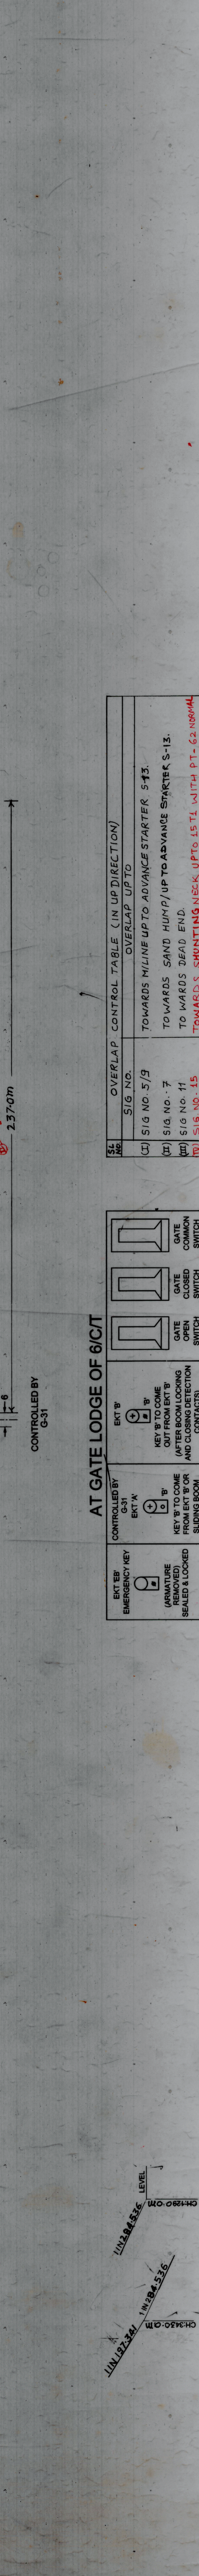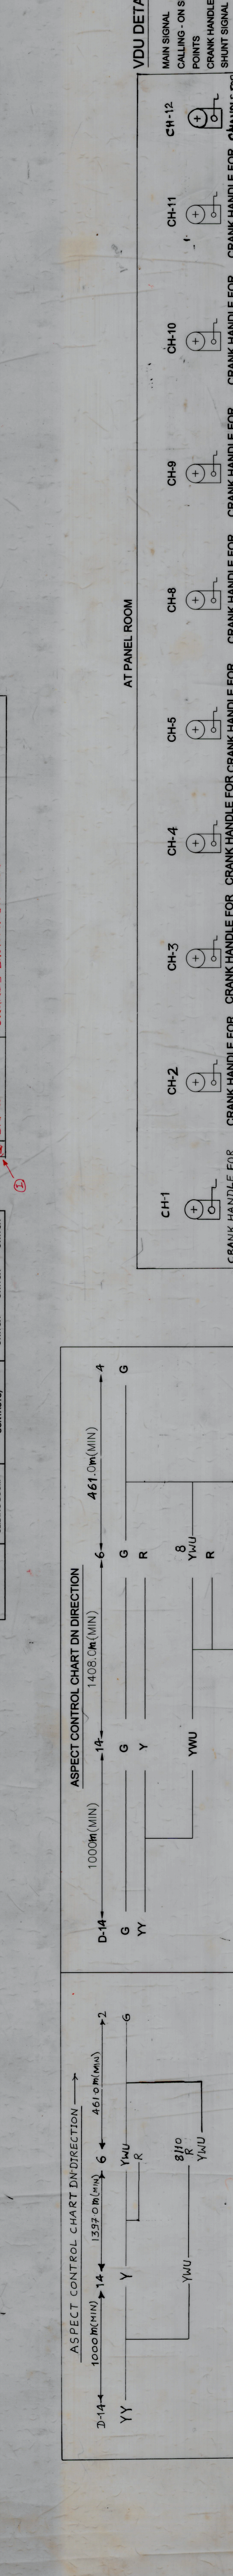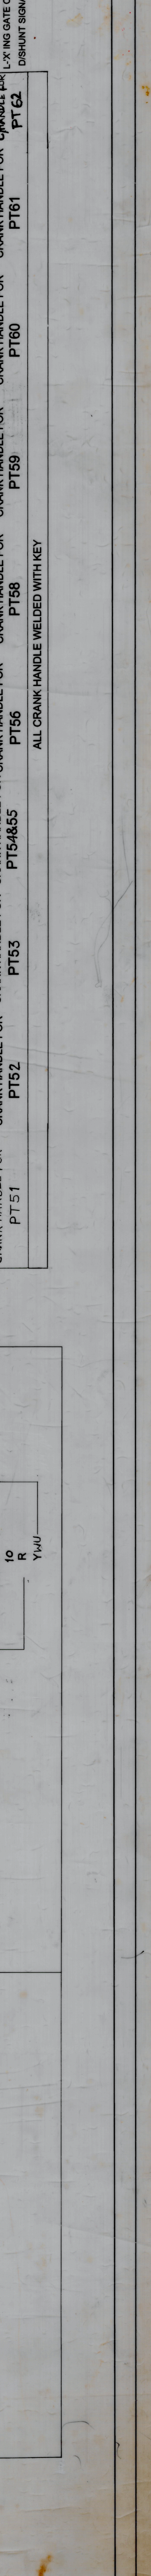


