


HEHEGARA B.H. - DHM -
कुमुदिका बुकन

ALT.	DESCRIPTION	REFERENCE	CHECKED	APPROVED	DATE
I	BPAC PROVIDED WITH KUMANDIH.	DUE TO COMMISSIONING OF KUMANDIH CENTER PANEL.	ASTE SSTE	ASTE SSTE	DATE
II	BPAC PROVIDED WITH CHHIPADOHAR.	DSTE/IN/DH/ECR LETTER'S NO. 56 662/11/CON/PT-II DT. 08.05.07	ASTE SSTE	ASTE SSTE	DATE

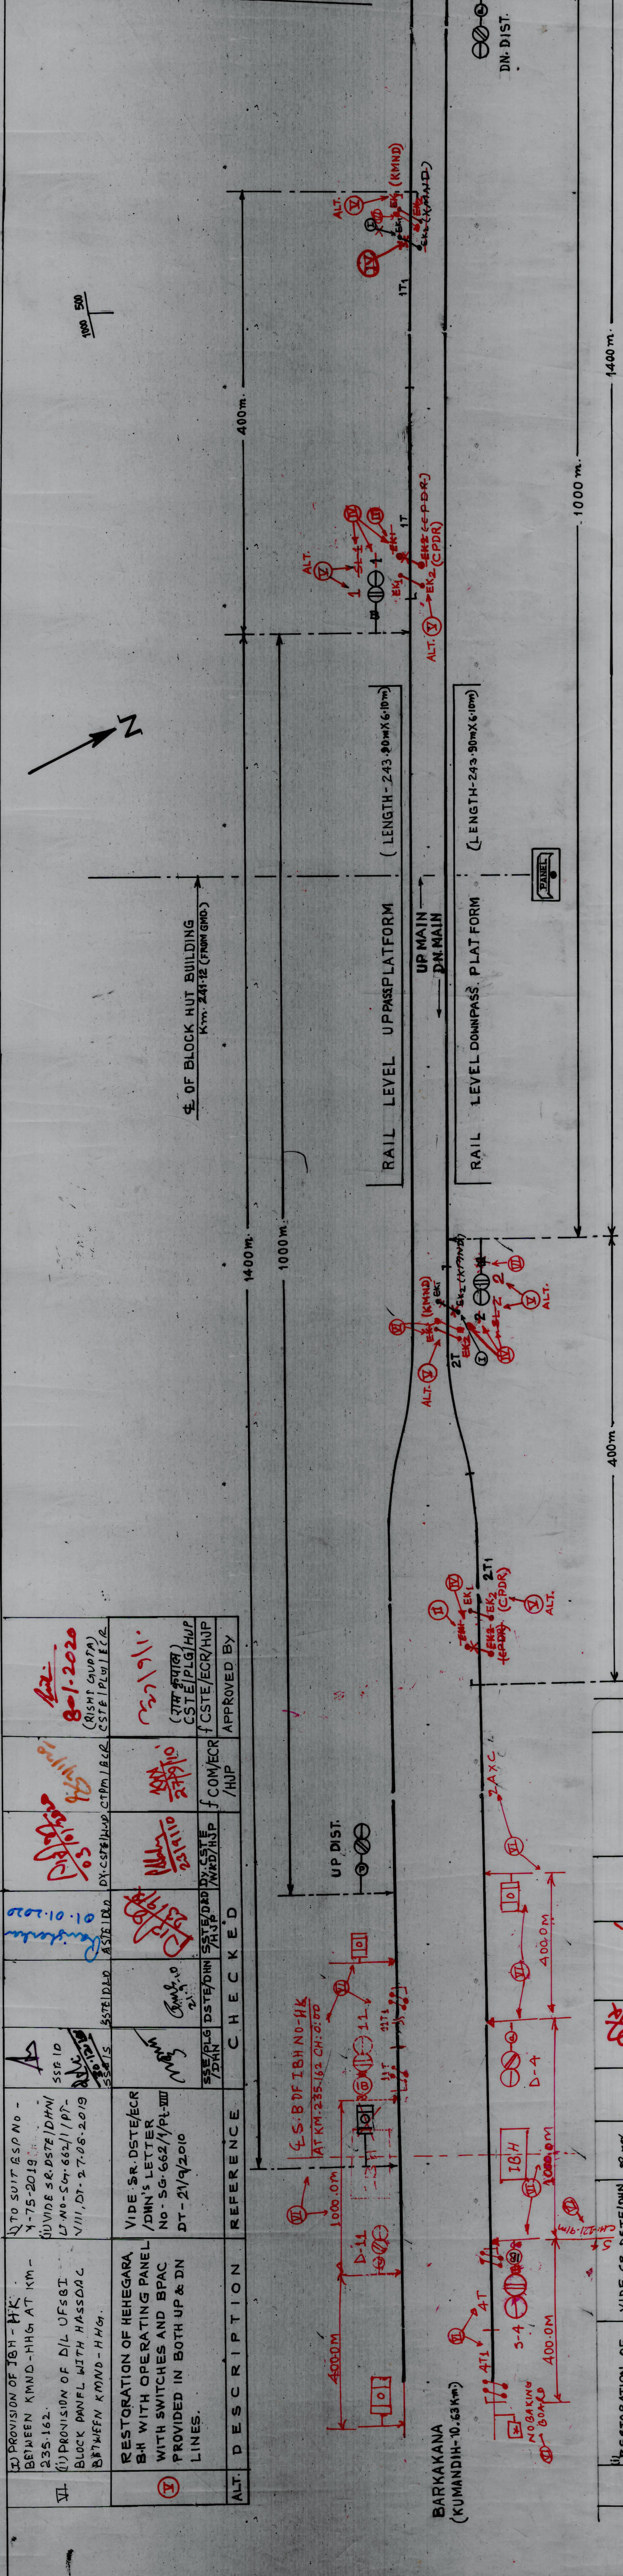

NOTE

1. ABSOLUTE BLOCK SYSTEM OF WORKING WITH CHHIPADOHAR & KUMANDIH.
2. DOUBLE LINE BLOCK INSTRUMENT MSW/HNH TYPE ARE IN USE AND LOCATED AT PANEL ROOM.
3. CONTROL TELEPHONE PROVIDED WITH PANEL/ASM.

SCALE

LONG-1CM=12M
TRANS-1CM=4.8M

APPROVED

CHIEF SIG & TELECOM ENGR/HJP

CHECKED

ASTE/HQ/ECR/HJP

DRAWN

ASTE/HQ/ECR/HJP

ECR

WHAJIPUR

PANEL

SIGNALLING PLAN HEHEGARA B.H.

DRAWING NO.

ECR/SH/DMH-240-2005

ALT.	DESCRIPTION	REFERENCE	CHECKED	APPROVED	DATE
II	RESTORATION OF HEHEGARA B.H. WITH OPERATING PANEL B.H. WITH SWITCHES AND BPAC PROVIDED IN BOTH UP & DN LINES.	VIDE SR. DSTE/ECR B.H. LETTER NO. 56/662/11/PT-VIII, DT-14-07-2010 & DT-15-07-2010.	ASTE/HQ/ECR/HJP	ASTE/HQ/ECR/HJP	DATE
III	SUSPENDED TEMPORARY SIGNALING DUE TO BOMB BLAST ON 11-07-10.	SR. DSTE/PHN'S L.N.O. NO. 56/662/11/PT. VIII DT. 08.7.10.	ASTE/HQ/ECR/HJP	ASTE/HQ/ECR/HJP	DATE

BASED ON C.E.'S DRG. NO. Y-05-2005 DATE 11-2-2005.