
PRODUCED BY AN AUTODESK EDUCATIONAL PRODUCT

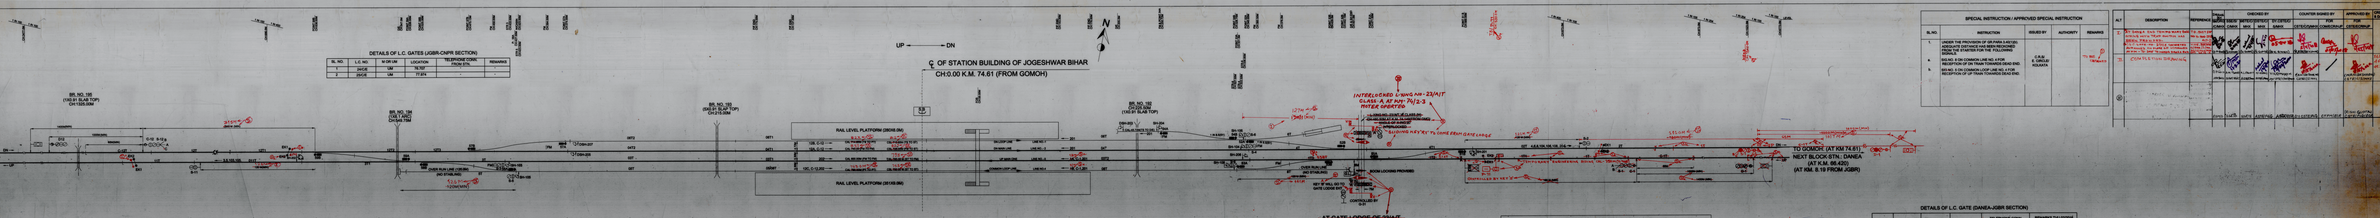

PRODUCED BY AN AUTODESK EDUCATIONAL PRODUCT

पूर्व मध्य रेल	EAST CENTRAL RAILWAY
समस्तीपुर मंडल	DHANBAD DIVISION
APPROVED BY	
COUNTER SIGNED BY	
CHECKED BY	
DRAWN	
C.R.S. SANCTION NO.	
SCALE	LONGITUDINAL 1CM = 10M; TRANSVERSE 1CM = 5 M
CENTRAL E-S	
SIGNAL INTERLOCKING PLAN MACS, CLASS-B,STD-I(T)	
JOGESHWAR BIHAR	
SIGNALLING PLAN NO.	
DRG. NO.	