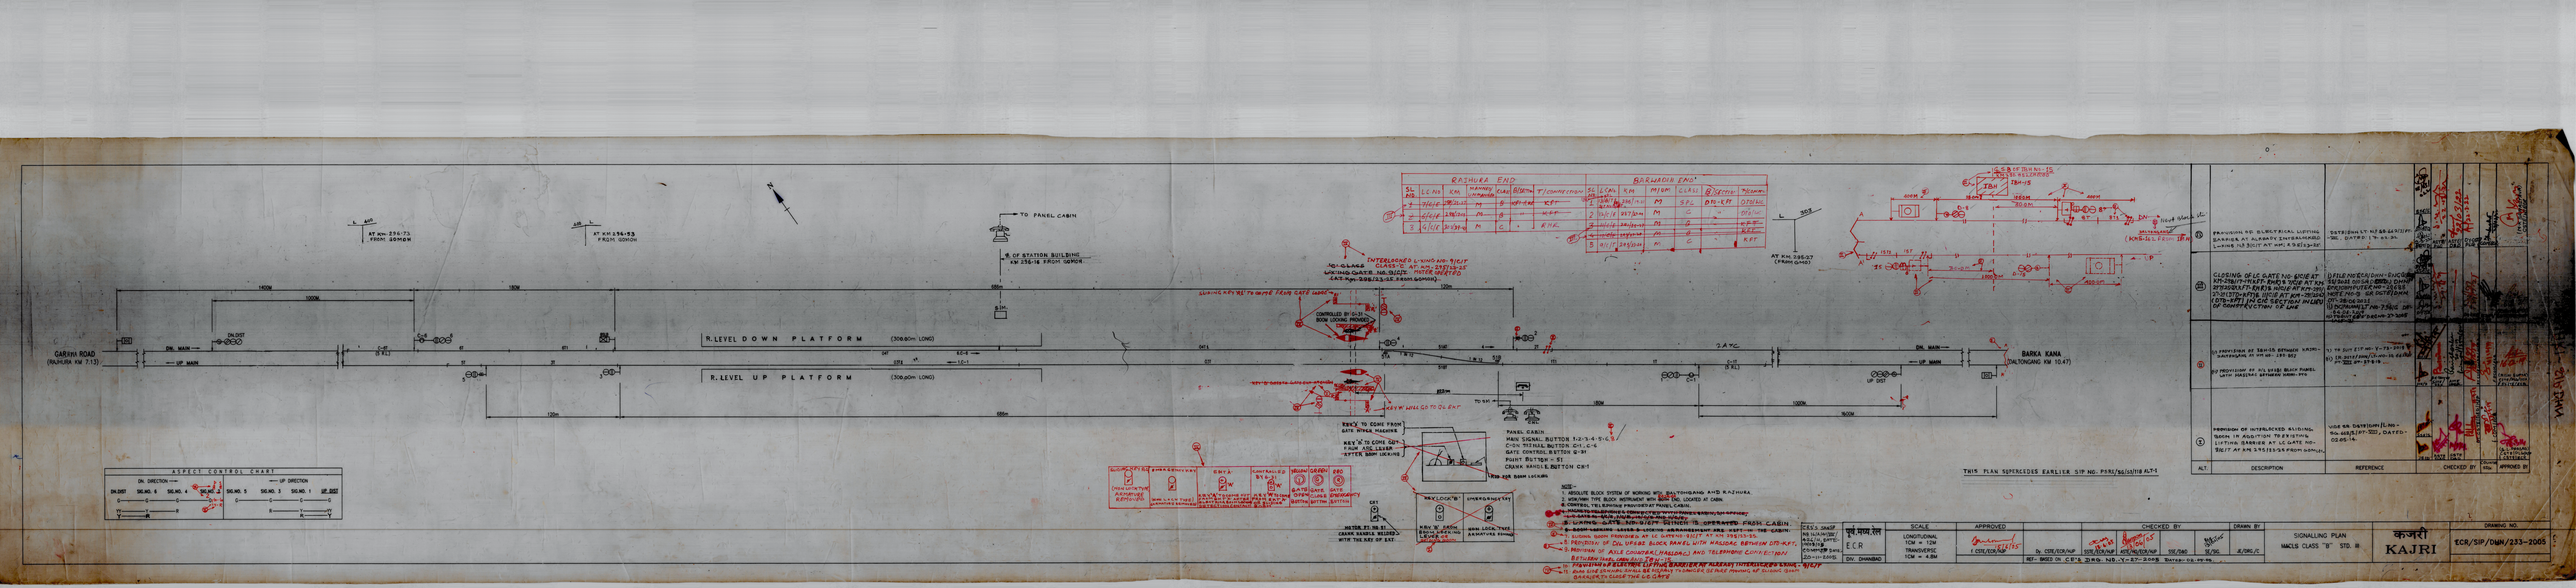
GARHA ROAD (RAJHURA KM 7.13)
DN. MAIN
UP MAIN
DN.DST
UP DST
R.LEVEL DOWN PLATFORM (300.60m LONG)
R.LEVEL UP PLATFORM (300.60m LONG)
AT KM 256.73 FROM GOMOH
AT KM 256.93 FROM GOMOH
TO PANEL CABIN
R. OF STATION BUILDING KM 256.18 FROM GOMOH
INTERLOCKED L-XING NO. 9/61T NO CLASS 'C' OR 'D' PASSAGE LEVEL XING GATE NO. 9/61T (AT KM. 256.73 i.e. KM FROM GOMOH)
CONTROLLED BY GI-2L BOOM LOOKING TOWARDS BARKAKANA
KEY 'X' TO COME FROM GATE STATUS MASTER
KEY 'X' TO COME OUT FROM ASC LEVER AFTER BOOM HOISTED
KEY 'W' WILL GO TO G.E. ENT.
MOTOR PT. NO. 51 CRANK HANDLE HELD U WITH THE KEY OF ENT.
PANEL CABIN
MAIN SIGNAL BUTTON 1-2-3-4-5-C,S
C-O-N PETRAIL BUTTON C-1, C-5
GATE CONTROL BUTTON G-2T
POINT BUTTON - 51
CRANK HANDLE BUTTON CR-1
KEY 'W' WILL COME FROM BOOM LOCKING
KEY 'W' GOES TO G.E. ENT.
KEY 'W' GOES TO G.E. ENT.
KEY 'W' GOES TO G.E. ENT.