


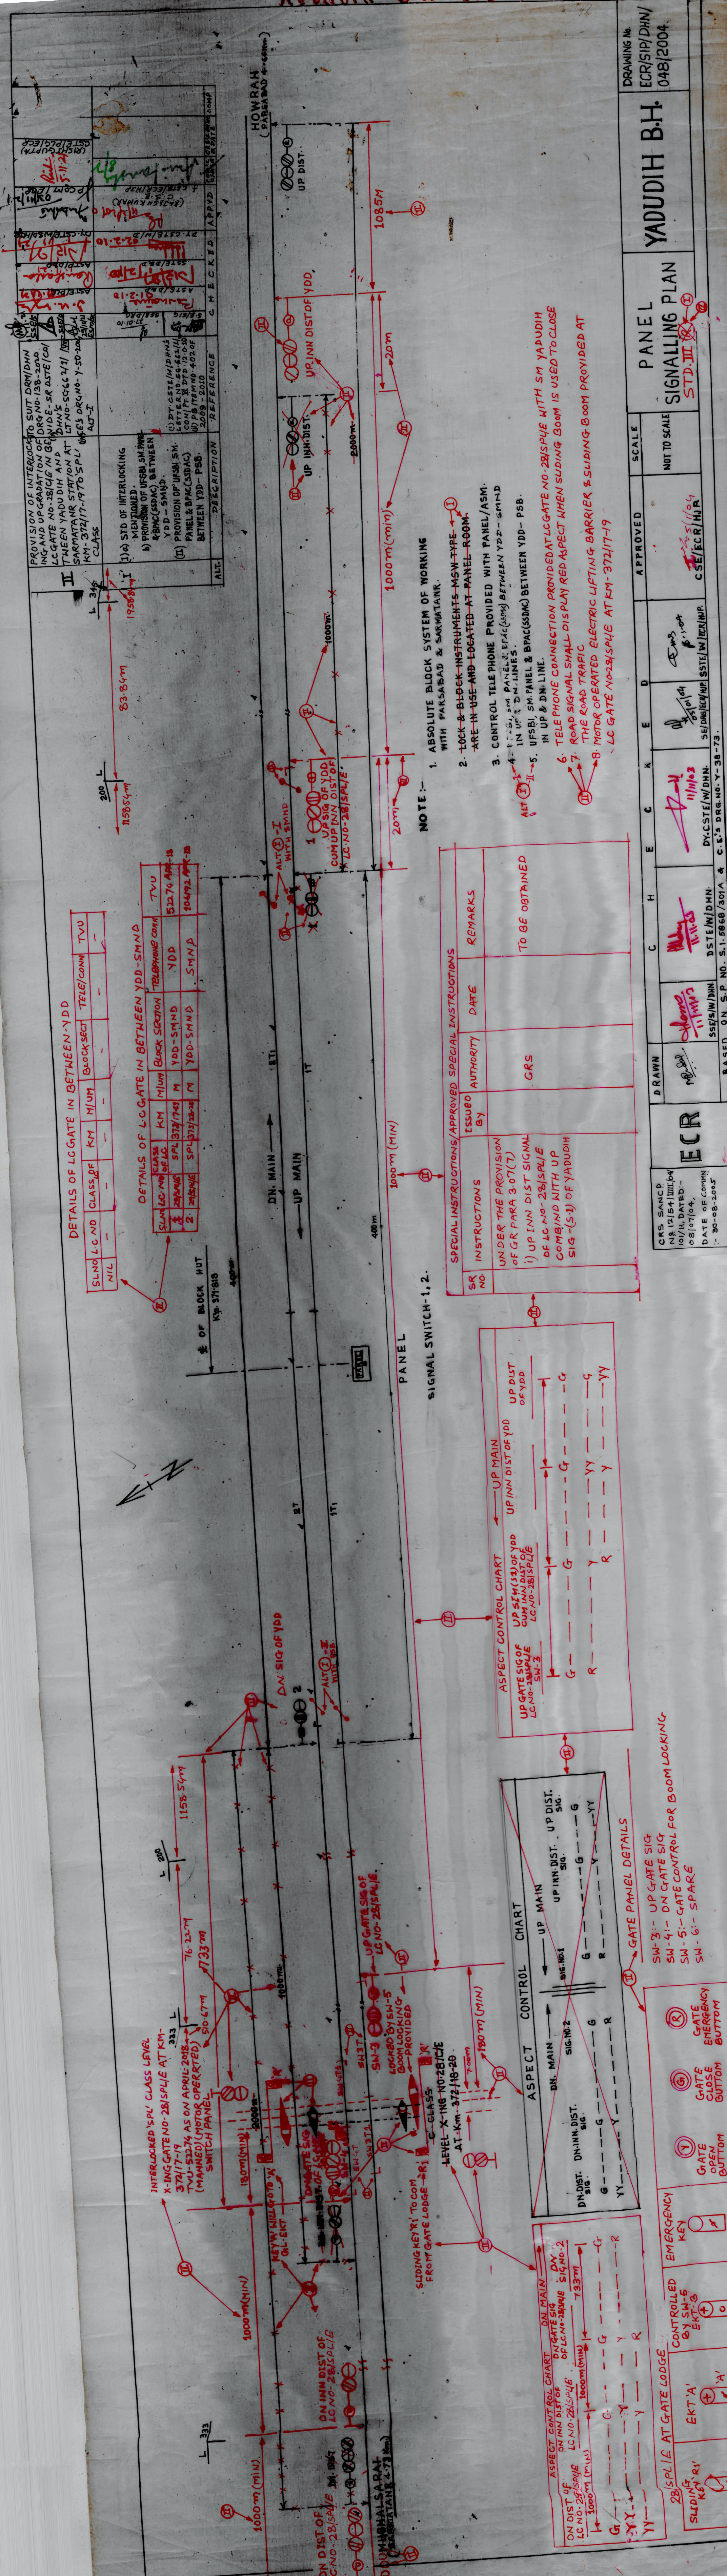

CRG SAND TOILET/URINAL 08/07/04 DATE OF COMPL. 08-08-2005	ECR MR. S. J.	DRAWN MR. S. J.	C 11/11/03	H 11/11/03	E 11/11/03	K 11/11/03	D 11/11/03	APPROVED S. J.	SCALE NOT TO SCALE	PANEL SIGNALLING PLAN STD. III	YADUDIH B.H.	DRAWING No. ECR/SIP/DHN/ 048/2004.
---	-------------------------	--------------------	---------------	---------------	---------------	---------------	---------------	-------------------	-----------------------	--------------------------------------	--------------	--

The diagram shows a control panel with the following components:

- Top Section:** A row of four switches labeled SW-3, SW-4, SW-5, and SW-6. Below them are labels: UP GATE SIG, DN GATE SIG, GATE CONTROL FOR BOOM LOCKING, and SPARE.
- Emergency Section:** A section labeled EMERGENCY with a KEN indicator and a button.
- Controlled Section:** A section labeled CONTROLLED with a KEN indicator and a button.
- Gate Section:** A section labeled GATE with three buttons: GATE OPEN, GATE CLOSE, and GATE EMERGENCY BOTTOM.
- Bottom Section:** A section labeled SLIDE AT GATE LODGE with a KEN indicator and a button.