


OFF ROUTE KUTL TO JHAJHA

JHAJHA



KUTL OFF ROUTE

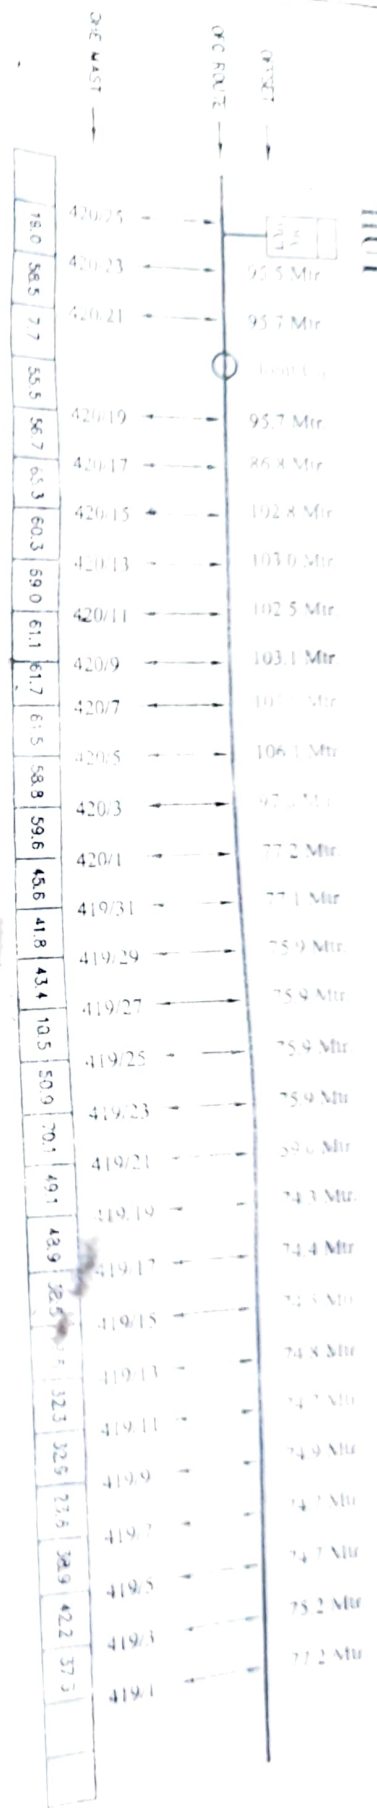

LEGEND

1	---	OFF ROUTE	4	~	CUTWPT	7	~	STATION
2		RAILWAY TRACK	5		LEVEL KING GATE	8	~	OFF ROUTE
3	□	GIRDCIPLE	6	□	CABIN	9	~	App. Gate

DOWN LINE

BARA PROJECT SVT. LTD.
RANCHI



RAILTEL CORPORATION OF INDIA LIMITED



NOTE:- ALL DIMENSIONS ARE IN METERS


Manager

20/09/16
21/09/16
22/09/16

PLAN

OF ROUTE KULU TO JHARHA

JHARHA

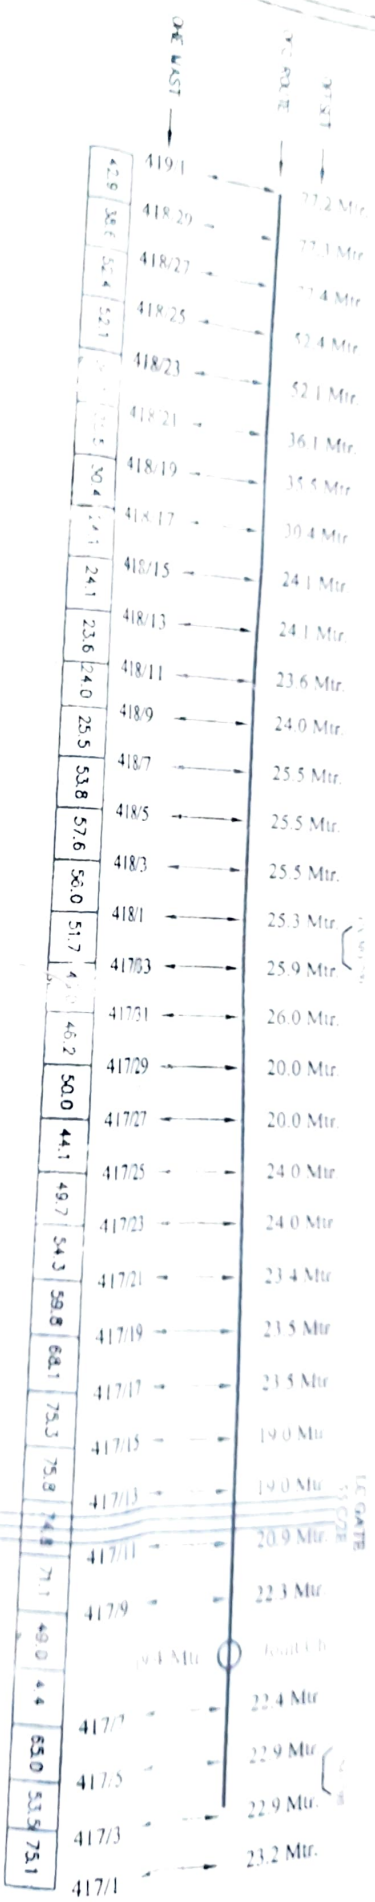

LEGEND

1	OF ROUTE	4	CH VERT	7	STATION
2	RAILWAY TRACK	5	LEVEL CROSSING GATE	8	OF HILL
3	OF PIPE	6	CABIN	9	OF CLOS

DOWN LINE

UP LINE

BARA PROJECT SPVT. LTD.
RANCHI



RAILTEL CORPORATION OF INDIA LIMITED


Manager, LKR

FIG. 1

OFC ROUTE KULU TO JHAJHA

UP LINE

JHAJHA

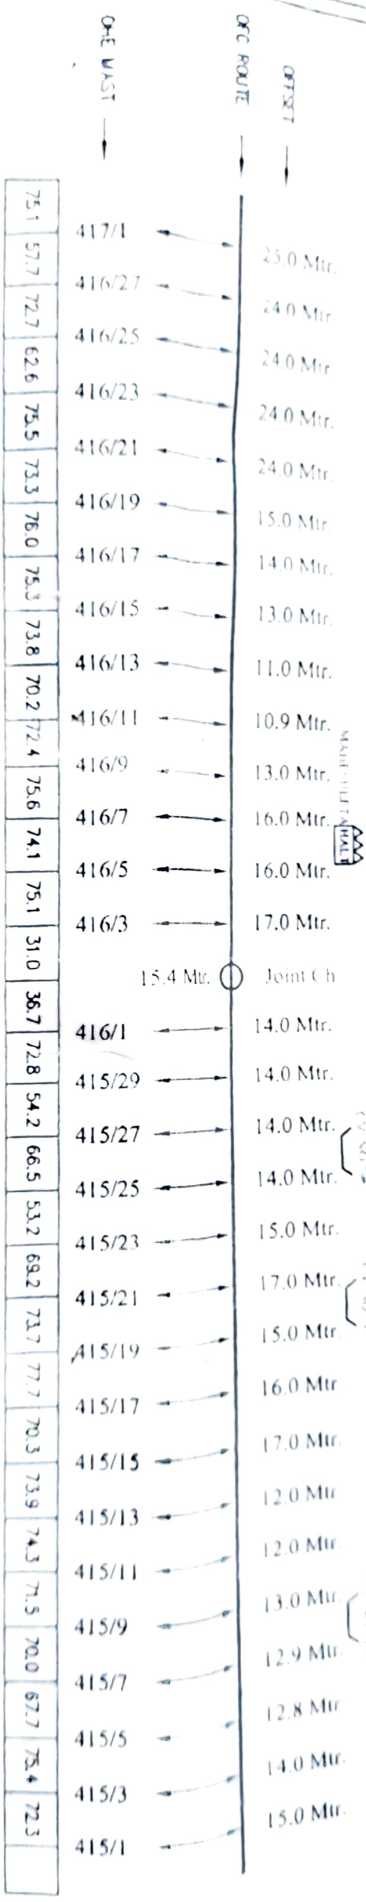

DOWN LINE

LEGEND

1	—	OFC ROUTE	4	—	CULVERT	7	—	STATION
2	□□□□	RAILWAY TRACK	5	—	LEVEL XING GATE	8	—	OFC HUT
3	○—○	GIRCC PIPE	6	—	CABIN	9	—	App. Gate

Sunny Kumar
21/09/22

NOTE


OFF ROUTE RAIL TO JHAJHA

UP LINE



JHAJHA

LC GATE
54/021

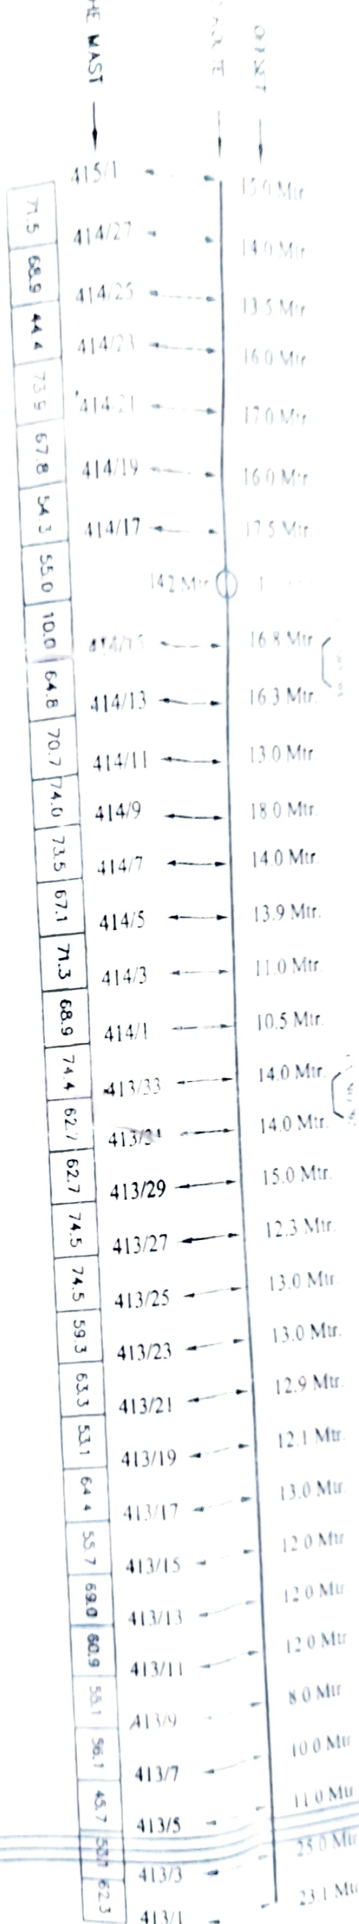

DOWN LINE

LEGEND

1	OFF ROUTE	4	STATION
2	RAILWAY TRACK	5	OFFICIAL
3	OFF ROUTE	6	APP. GATE

Manager, LKR

KUT


OFC ROUTE KUT TO JHAJHA

JHAJHA

UP LINE



OFC BANPUR

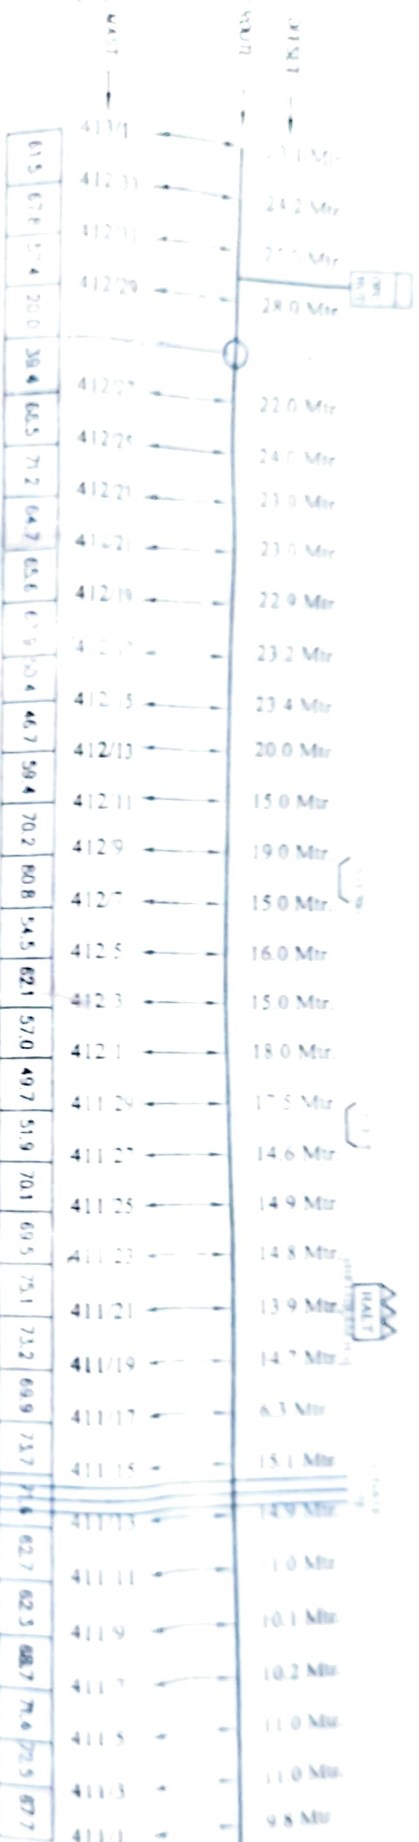

DOWN LINE

LEGEND

ITEM	DESCRIPTION	UNIT	STATION
1	RAILWAY TRACK	5	LEVEL MINGOATE
2	GRACPIPE	6	CARIN
3		7	STATION
4		8	OFC HUT
5		9	App Care

PROJECT SPEC. LTD.



RAILTEL CORPORATION OF INDIA LIMITED

Manager, LKR

NOT:- ALL DIMENSIONS ARE IN METER.


SH.NO. 5/27

KILL

OFC ROUTE KILL TO JHASHA

JHASHA

UP LINE

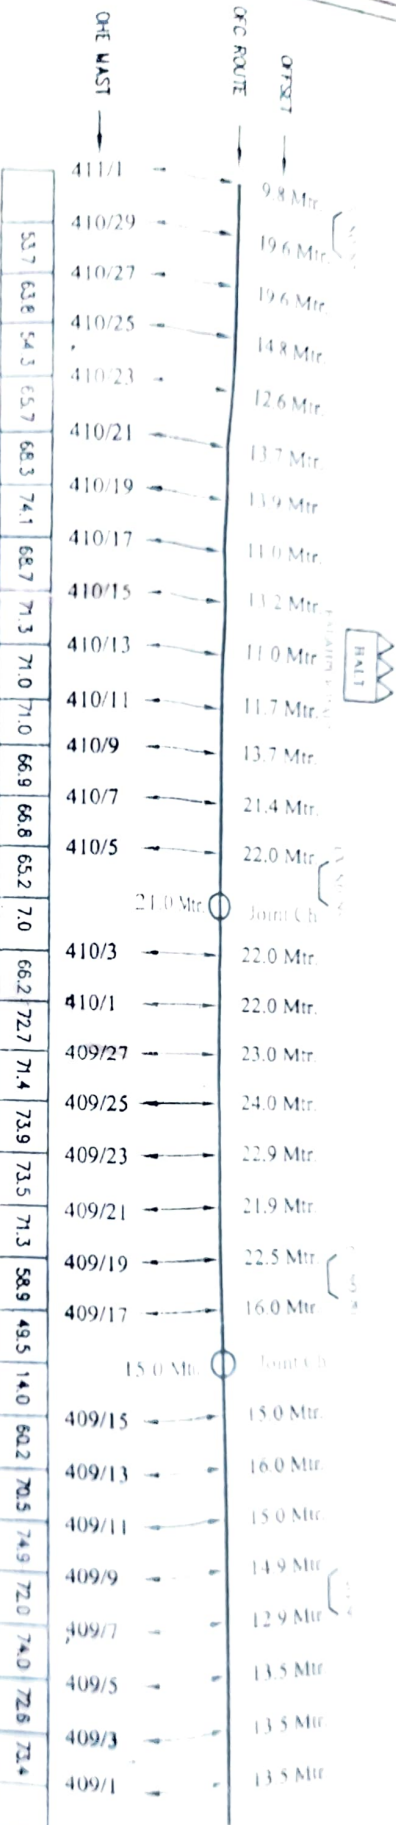

DOWN LINE

LEGEND

1	—	OFC ROUTE	4	⌋	CULVERT	7	⌋	STATION
2	□□□□	RAILWAY TRACK	5	≡	LEVEL CROSSING GATE	8	⌋	OFC HUT
3	○	GIRCC PIPE	6	⌋	CABIN	9	⌋	APP. CURVE

YABA PROJECTS PVT. LTD.
RANCHI



RAILTEL CORPORATION OF INDIA LIMITED

8/10/2016
Suresh Kumar

Manager, LKR
Railtel Corporation of India Ltd.
Eastern Region


SINO

KUL

OFC ROUTE KUL TO JHAJHA

JHAJHA

UP LINE

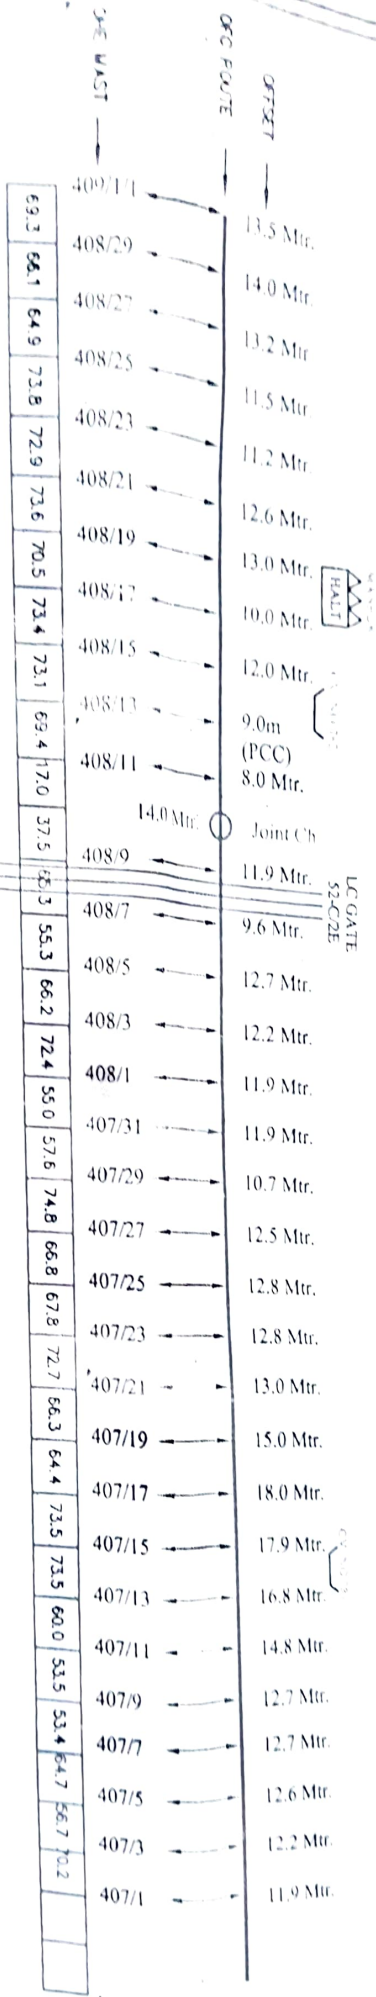

DOWN LINE

LEGEND

	OFC ROUTE	4		CULVERT	7		STATION
	RAILWAY TRACK	5		LEVEL CROSSING GATE	8		OFC HUT
	G.I. RCC PIPE	6		CABIN	9		App. Gate


Manager, LKR
Corporation of India Ltd.

ОFC ROUTE KUI, TO JHAJHA

JHAJHA



DOWN LINE

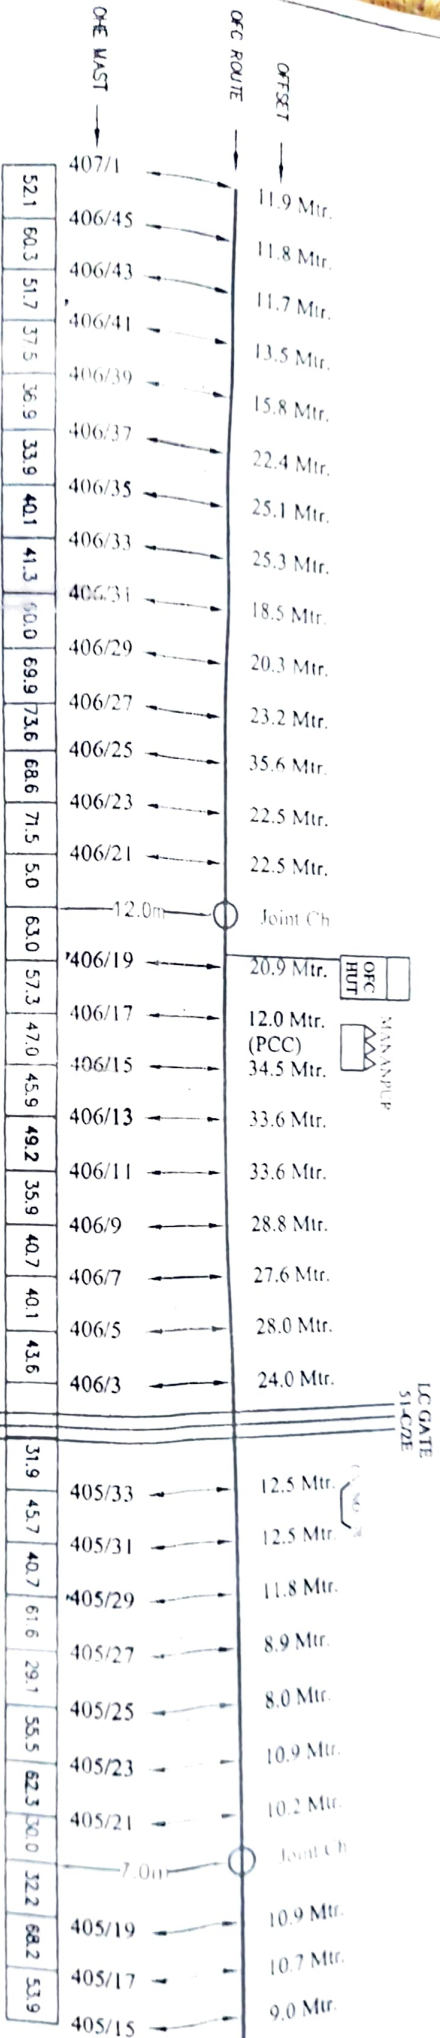

	OFF ROUTE	4		CULVERT	7		STATION
	RAILWAY TRACK	5		LEVEL XING GATE	8		OFF HLT
	GIRCC PIPE	6		CABIN	9		App Care



RAIATEL CORPORATION OF INDIA LIMITED

Sunnyhemp
 9/10/16
 Manager, LKR

Sunnyhemp
 9/12/16
 9/12/16 LKR

KUL

OFC ROUTE KUL TO JHASHA

UP LINE

JHASHA



Rly Boundary 14.2m



LC GATE


14.2m

OFFSET

OFC ROUTE

OHE MAST

405/15	9.0 Mtr.
405/13	8.0 Mtr.
405/11	8.3 Mtr.
405/9	8.0 Mtr.
405/7	8.0 Mtr.
405/5	9.9 Mtr.
405/3	8.9 Mtr.
405/1	8.5 Mtr.
404/29	8.2 Mtr.
404/27	8.2 Mtr.
404/25	9.2 Mtr.
404/23	8.2 Mtr.
404/21	8.5 Mtr.
404/19	8.5 Mtr.
404/17	9.7 Mtr.
404/15	8.5 Mtr.
404/13	9.0 Mtr.
404/11	8.8 Mtr.
404/9	7.9 Mtr.
404/7	8.5 Mtr.
404/5	8.5 Mtr.
404/3	8.9 Mtr.
404/1	8.9 Mtr.
403/31	10.7 Mtr.
403/29	10.5 Mtr.
403/27	11.0 Mtr.
403/25	7.8 Mtr.
403/23	7.9 Mtr.
403/21	8.3 Mtr.
403/19	9.1 Mtr.
403/17	12.5 Mtr.
403/15	13.0 Mtr.
403/13	13.1 Mtr.
403/11	13.1 Mtr.

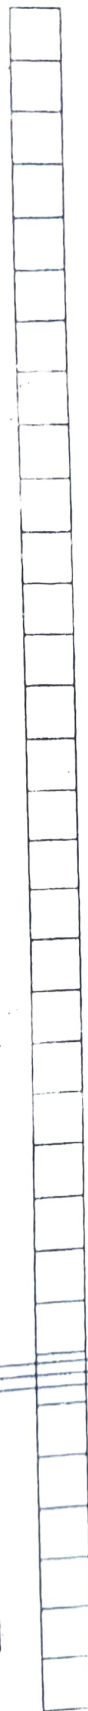

DOWN LINE

LEGEND

1	—	OFC ROUTE	4	—	CULVERT	7	—	STATION
2	□□□□	RAILWAY TRACK	5	—	LEVEL CROSSING GATE	8	—	OFC HUT
3	○	GIRDC PIPE	6	—	CARD	9	—	App. Cart

PROJECT SPVT. LTD.
RANCHI



RAILTEL CORPORATION OF INDIA LIMITED

Sunny Kumar
21/03/16

Manager, LKR
Railtel Corporation of India Ltd.
Ranchi, Jharkhand
Eastern Region


NOTE: ALL DIMENSIONS ARE IN METRE

SH NO
027




UP LINE

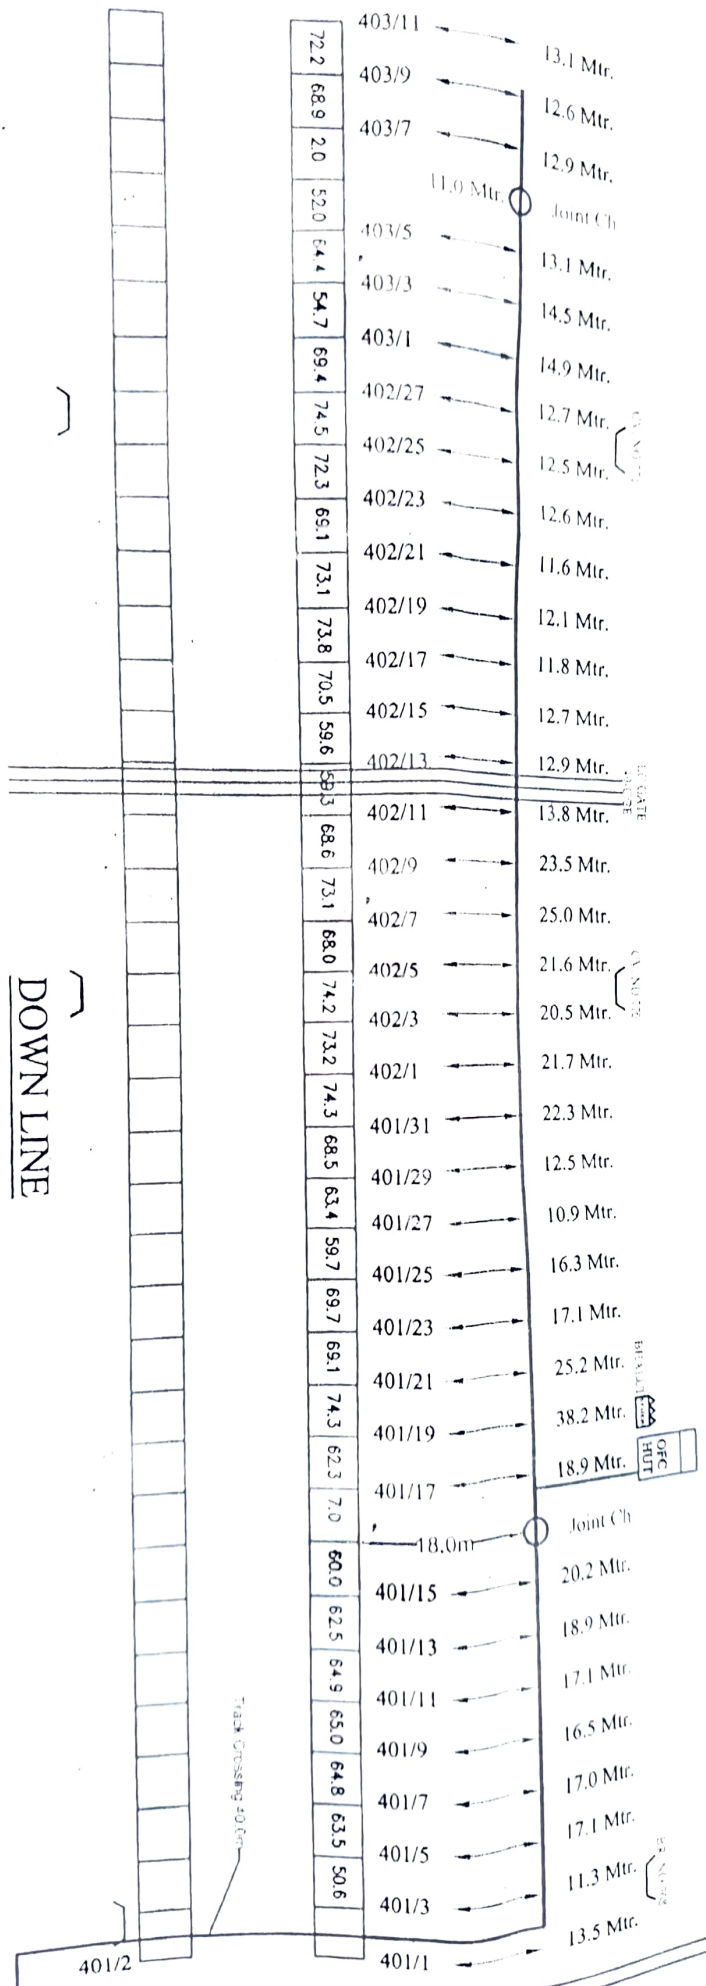

—	OFC ROUTE	4		CULVERT	7		STATION
	RAILWAY TRACK	5		LEVEL XING GATE	8		OFC HUT
□□□□	UTRICHUE	6		CABIN	9		App Care

LEGEND

DOWN LINE

PROJECTS PVT. LTD
RAVOLI

RAILTEL CORPORATION OF INDIA LIMITED

Sunny Kungu
8/10/15
Manager, LMR

KUL

OFC ROUTE KUL TO JHAJHA

JHAJHA

LC GATE
48/02E



UP LINE



O/E MAST
401/2

68.4	54.4	65.3	53.1	68.4	71.1	72.3	73.1	75.5	72.5	76.3	72.0	67.8	72.4	74.1	74.8	64.5	60.1	73.6	68.3	53.4	62.1	54.1	70.0	74.4	73.5	67.3	70.8	70.1	72.4	72.0	76.2	74.0	27.0	45.0	72.9
------	------	

OFC ROUTE

O/S SET

14.0 Mtr.	400/30
13.5 Mtr.	400/28
14.1 Mtr.	400/26
15.2 Mtr.	400/24
10.2 Mtr.	400/22
10.1 Mtr.	400/20
10.9 Mtr.	400/18
PCC.	400/16
7.9 Mtr.	400/14
14.2 Mtr.	400/12
14.6 Mtr.	400/10
14.6 Mtr.	400/8
13.9 Mtr.	400/6
16.5 Mtr.	400/4
16.9 Mtr.	400/2
16.9 Mtr.	399/30
15.3 Mtr.	399/28
15.5 Mtr.	399/26
12.8 Mtr.	399/24
7.9 Mtr.	399/22
7.9 Mtr.	399/20
8.3 Mtr.	399/18
2.0 Mtr.	399/16
2.0 Mtr.	399/14
5.4 Mtr.	399/12
7.9 Mtr.	399/10
7.8 Mtr.	399/8
10.0 Mtr.	399/6
18.5 Mtr.	399/4
11.2 Mtr.	399/2
12.6 Mtr.	398/30
23.9 Mtr.	398/28
27.0 Mtr.	398/26
Joint Ch	27.0m
22.0 Mtr.	398/24
12.0 Mtr.	398/22

CV NO 36



CV NO 76

TENDER GATE

CV NO 76

CV NO 76

LEGEND

1		OFC ROUTE	4		CULVERT	7		STATION
2		RAILWAY TRACK	5		LEVEL CROSSING GATE	8		OFC HUT
3		G.I. R.C.C. PIPE	6		CABIN	9		App. Care

DOWN LINE

RAJYA PROJECTS PVT. LTD.
RANCHI



RAILTEL CORPORATION OF INDIA LIMITED

Surya Kumar
9/12/16

Manager, LKR
Railtel Corporation of India Ltd.
Eastern Region


KUL

OFC ROUTE KUL TO JHAJHA

UP LINE



JHAJHA

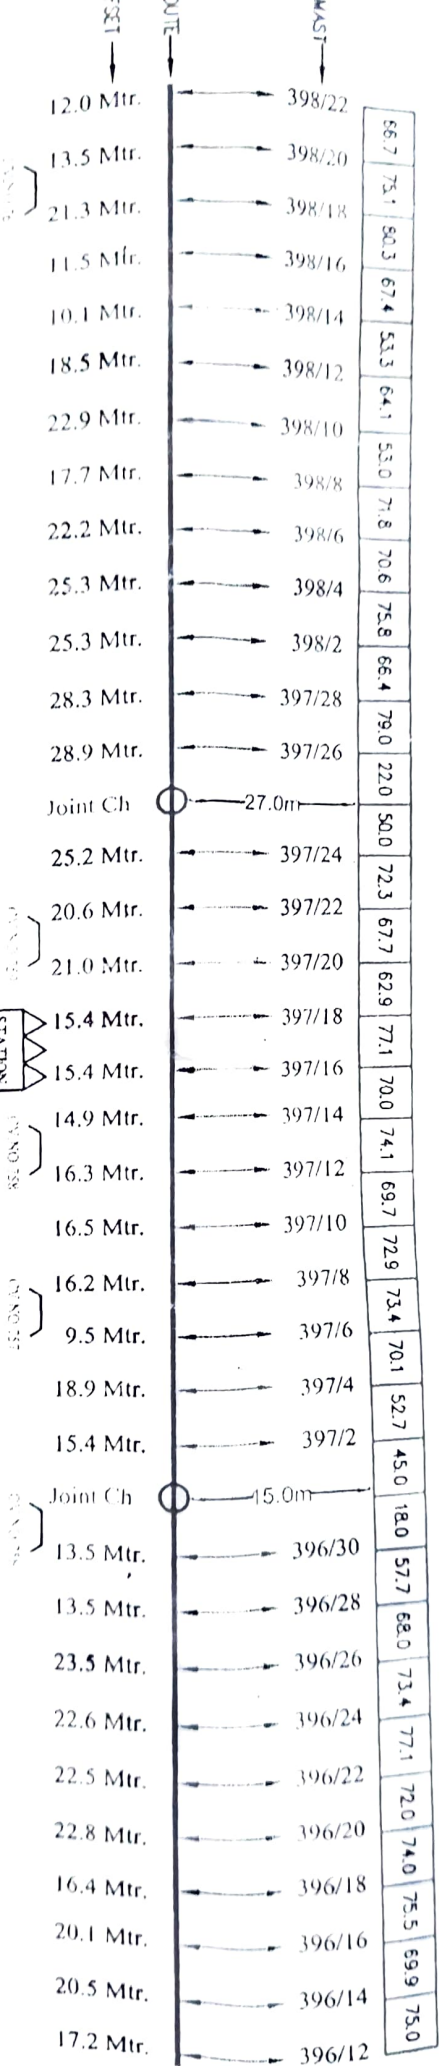

LEGEND

1	—	OFC ROUTE	4	—	CULVERT	7	—	STATION
2	□□□□	RAILWAY TRACK	5	—	LEVEL XING GATE	8	—	OFC HUT
3	○	GIRCO PIPE	6	—	CABIN	9	—	App. Care

DOWN LINE

RA PROJECTS PVT. LTD.
RANCHI



RAILTEL CORPORATION OF INDIA LIMITED

Sunny Kumar
9/10/2016
Manager, LKR
Railtel Corporation of India Ltd.
Eastern Region



NUT

OFC ROUTE KUL TO JHAJHA

JHAJHA

UP LINE

LC GATE
47/02E

394/29	11.0m	Joint Ch
394/27	11.2 Mtr.	
394/25	11.9 Mtr.	
394/23	18.5 Mtr.	
394/21	18.7 Mtr.	
394/19	16.1 Mtr.	
394/17	15.8 Mtr.	
394/15	15.1 Mtr.	
394/13	14.6 Mtr.	
394/11	14.7 Mtr.	
394/9	15.3 Mtr.	
394/7	15.5 Mtr.	
394/5	16.8 Mtr.	
394/3	15.9 Mtr.	
394/1		

75.0	65.2	78.1	67.9	73.3	67.1	75.0	74.5	66.3	58.2	59.3	62.9	70.4	78.7	73.8	73.5	68.4	73.9	63.9	81.4
------	------	------	------	------	------	------	------	------	------	------	------	------	------	------	------	------	------	------	------

Track Crossing 115.6m

DOWN LINE

JOINT CH

SHUKRA DAS HALT

LN NO 753 LN NO 752

LEGEND

1	—	OFC ROUTE	4	—	CULVERT	7	—	STATION
2	—	RAILWAY TRACK	5	—	LEVELLING GATE	8	—	OFC HUT
3	—	GIRROC PIPE	6	—	CABIN	9	—	App. Care

PROJECT SPVT. LTD.
RANCHI



RAILTEL CORPORATION OF INDIA LIMITED

Manager, LKR
27/09/16
Railtel Corporation of India

SH NO

KULI

OFC ROUTE KULI TO JHAJHA

JHAJHA



UP LINE

LC GATE
46-ACT

OFC
HUT

JAMUNA STATION

394/1	15.9 Mtr.
393/35	15.2 Mtr.
393/33	15.0 Mtr.
393/31	16.0 Mtr.
393/29	14.8 Mtr.
393/27	14.4 Mtr.
393/25	14.4 Mtr.
393/23	12.2 Mtr.
393/21	12.5 Mtr.
393/19	12.9 Mtr.
393/17	11.1 Mtr.
393/15	12.5 Mtr.
393/13	15.1 Mtr.
393/11	14.6 Mtr.
393/9	14.7 Mtr.
393/7	15.3 Mtr.
393/5	16.8 Mtr.
393/3	15.9 Mtr.
393/1	15.2 Mtr.
392/41	5.0 Mtr.
392/39	5.5 Mtr.
392/37	6.0 Mtr.
392/35	8.0 Mtr.
392/33	10.0 Mtr.
392/31	15.0 Mtr.
392/29	18.0 Mtr.
392/27	20.0 Mtr.
392/25	25.0 Mtr.
392/23	20.0 Mtr.
21.0m	Join Ch
392/21	18.0 Mtr.
392/19	17.0 Mtr.
392/17	15.0 Mtr.
392/15	14.0 Mtr.
392/13	13.0 Mtr.
392/11	10.0 Mtr.
392/9	15.0 Mtr.

64.4	59.3	67.2	59.3	60.6	59.9	75.0	76.1	66.4	66.1	55.0	64.1	56.6	60.6	55.2	57.9	50.7	47.8	54.9	40.5	50.8	54.2	54.8	40.2	45.8	52.0	65.2	51.9	7.0	61.0	52.6	51.9	48.6	49.8	60.1	62.1
------	------	-----	------	------	------	------	------	------	------



DOWN LINE

LEGEND

1	—	OFC ROUTE	4	—	CULVERT	7	—	STATION
2	—	RAILWAY TRACK	5	—	LEVEL CROSSING GATE	8	—	OFC HUT
3	—	GI PILE	6	—	CABIN	9	—	App. Gate

BABA PROJECTS PVT. LTD.
RANCHI



RAILTEL CORPORATION OF INDIA LIMITED

Surya Kumar
21/09/2016

Manager, LKR

NOTE:- ALL DIMENSIONS ARE IN METER.

SH. NO.
14/27

УНАЈНА

CV NO. 744



105.02%

LEGEND

RAILWAY CORPORATION OF INDIA LIMITED


Manag

KULI

OFC ROUTE KULI TO JHAMA

JHAMA

UP LINE

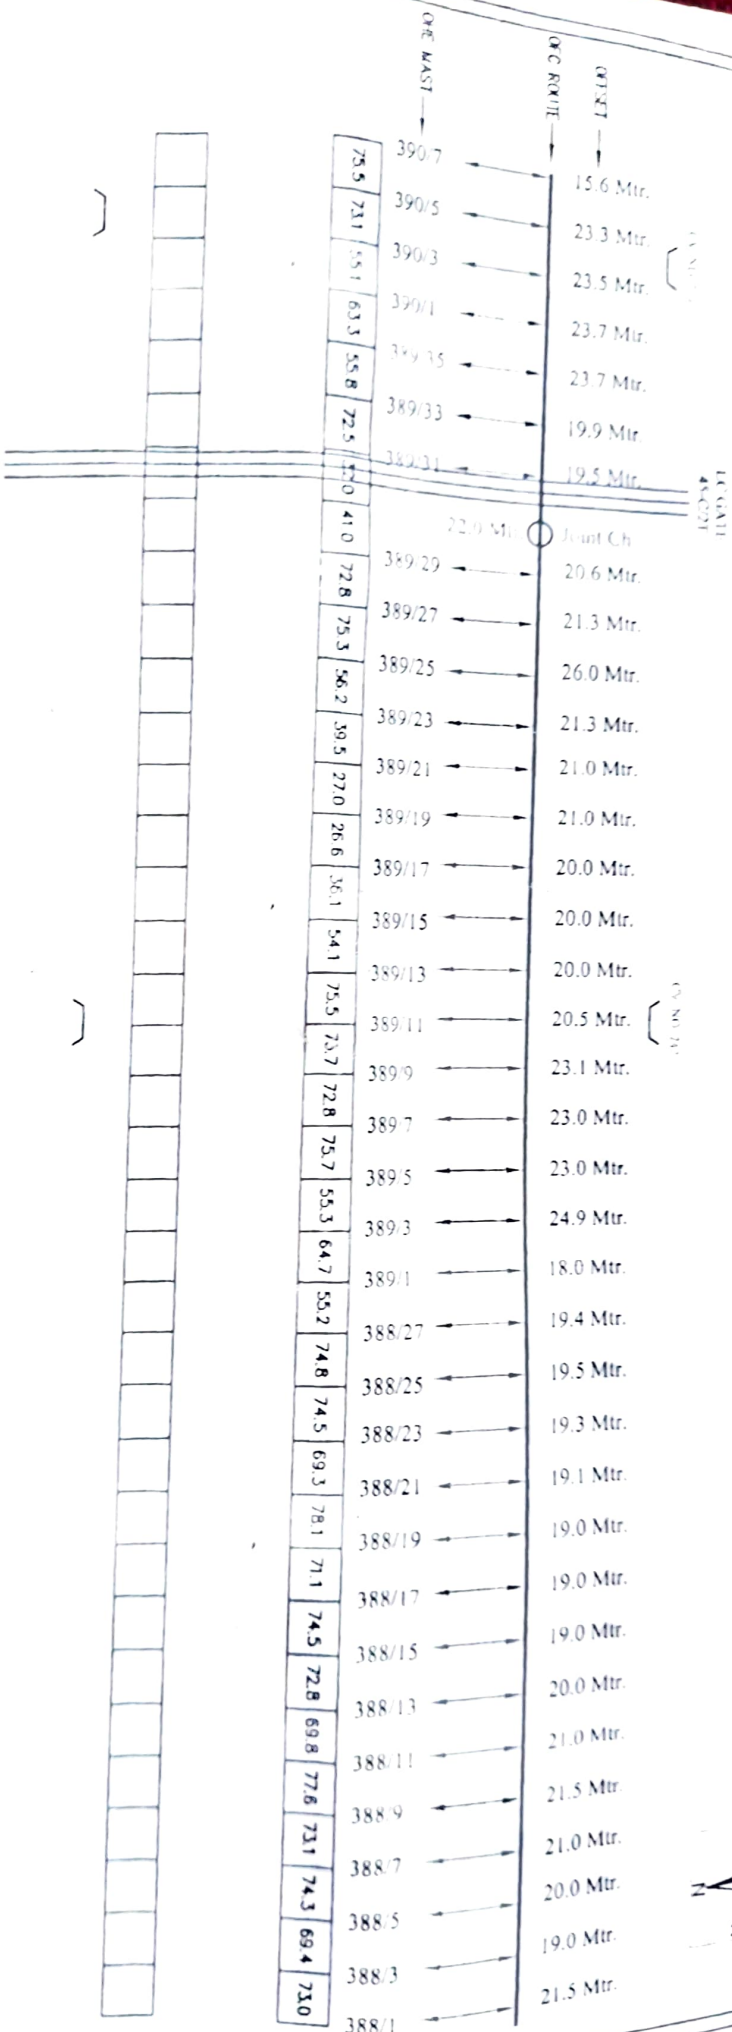

DOWN LINE

LEGEND

1	—	OFC ROUTE	4	—	CULVERT	7	—	STATION
2		RAILWAY TRACK	5	—	LEVEL XING GATE	8	—	OFC HUT
3	—	OFC PIPE	6	—	CABIN	9	—	App. Care

RA PROJECTS PVT. LTD.
RANCHI




RAIATEL CORPORATION OF INDIA LIMITED

Sunny Kumar
21/11/16
Manager, LKR
Railtel Corporation of India Ltd.
Easter

NOTE:- ALL DIMENSIONS ARE IN METERS

SH.

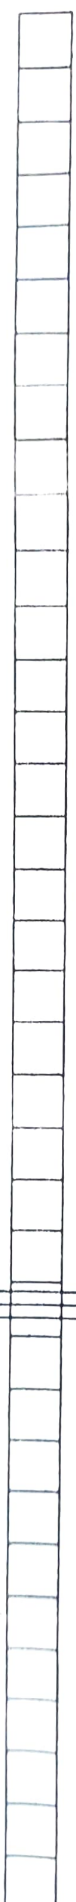

LEGEND

RAILTEL CORPORATION OF INDIA LIMITED

SH.NO.

Sumy Kanta
21/09/20


Manager, LKR
Rattal Corporation Ltd
Eastern Nagari

KUTL

OFF ROUTE INUT, TO JHARKHA

JHARKHA

UP LINE

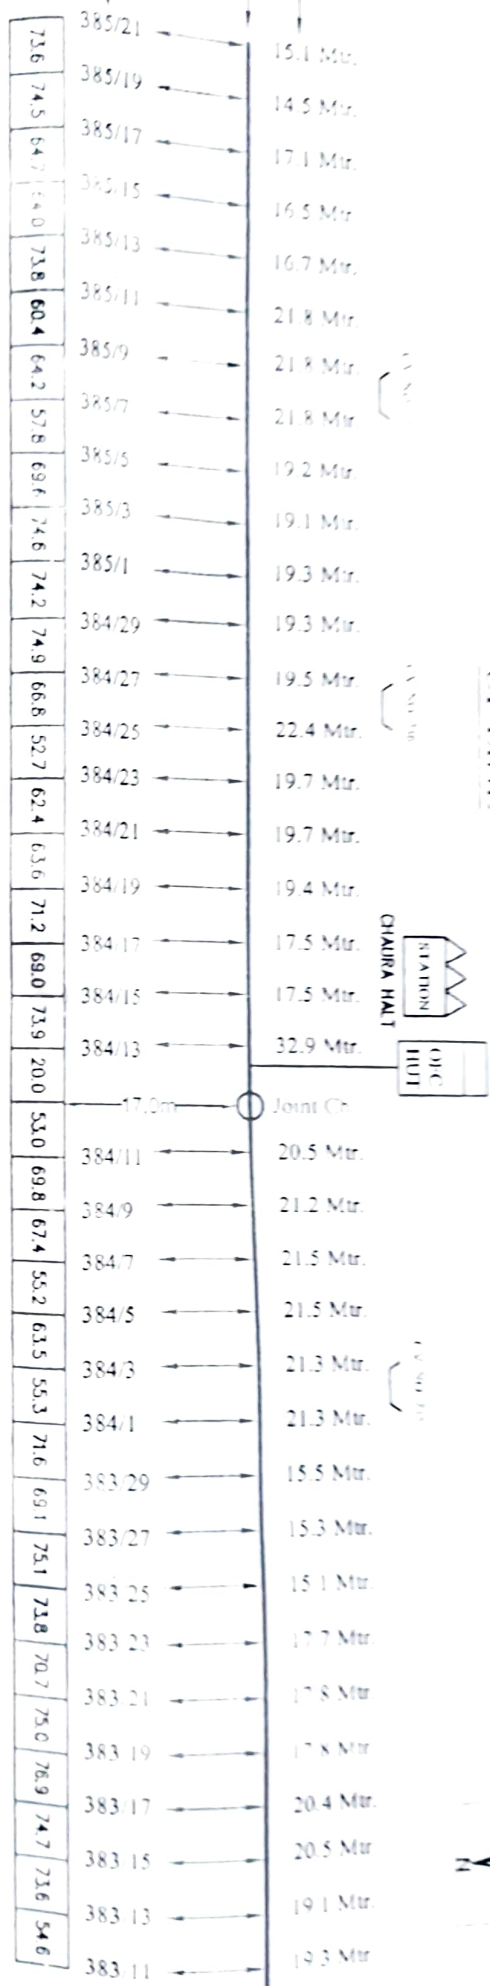

DOWN LINE

LEGEND

1	OFF ROUTE	4	CIV. VERT	7	STATION
2	RAILWAY TRACK	5	LEVEL CROSSING GATE	8	OFF HUT
3	GIRCHUPE	6	CABIN	9	App. Car

PROJECT SPVT. LTD.
RANCHI



RAILTEL CORPORATION OF INDIA LIMITED

Sunny Kumar
21/09/16

Manager, LKR
Railtel Corp
Ranchi

SH. NO.

KUL

OFC ROUTE KUL TO JHAMA

JHAMA

UP LINE






19.3 Mtr.	383/11	55.4
19.3 Mtr.	383/9	57.0
19.3 Mtr.	383/7	69.7
19.3 Mtr.	383/5	75.4
19.3 Mtr.	383/3	70.9
17.3 Mtr.	383/1	77.4
19.4 Mtr.	382/29	84.5
12.8 Mtr.	382/27	75.1
12.8 Mtr.	382/25	4.5
13.9 Mtr.	382/23	72.0
13.5 Mtr.	382/21	68.3
14.1 Mtr.	382/19	73.5
11.4 Mtr.	382/17	76.3
11.4 Mtr.	382/15	69.7
11.4 Mtr.	382/13	74.9
11.3 Mtr.	382/11	73.6
11.2 Mtr.	382/9	76.2
10.7 Mtr.	382/7	68.3
11.4 Mtr.	382/5	55.9
11.2 Mtr.	382/3	65.9
13.3 Mtr.	382/1	55.1
17.7 Mtr.	381/27	71.0
11.4 Mtr.	381/25	74.8
12.5 Mtr.	381/23	74.5
12.7 Mtr.	381/21	69.5
11.4 Mtr.	381/19	73.9
12.5 Mtr.	381/17	72.8
12.7 Mtr.	381/15	74.7
12.0m	381/13	16.0
13.8 Mtr.	381/11	52.5
12.0m	381/9	70.1
13.8 Mtr.	381/7	74.7
12.4 Mtr.	381/5	73.8
12.5 Mtr.	381/3	71.1
11.7 Mtr.	381/1	74.0
11.7 Mtr.	380/29	73.2

Joint Ch

Joint Ch

DOWN LINE

LEGEND

1	OFC ROUTE	4	CULVERT	7	STATION
2	RAILWAY TRACK	5	LEVEL CROSSING	8	OFC HUT
3	GUPRO PIPE	6	CABIN	9	App. Care

BABA PROJECTS PVT. LTD.
RANCHI




RAILWAY CORPORATION OF INDIA LIMITED

Manager, LKR
Railway Corporation of India Ltd.
Eastern Region

Surendra Singh
21/12/16

NOTE: ALL DIMENSIONS ARE IN METERS

SH.NO.

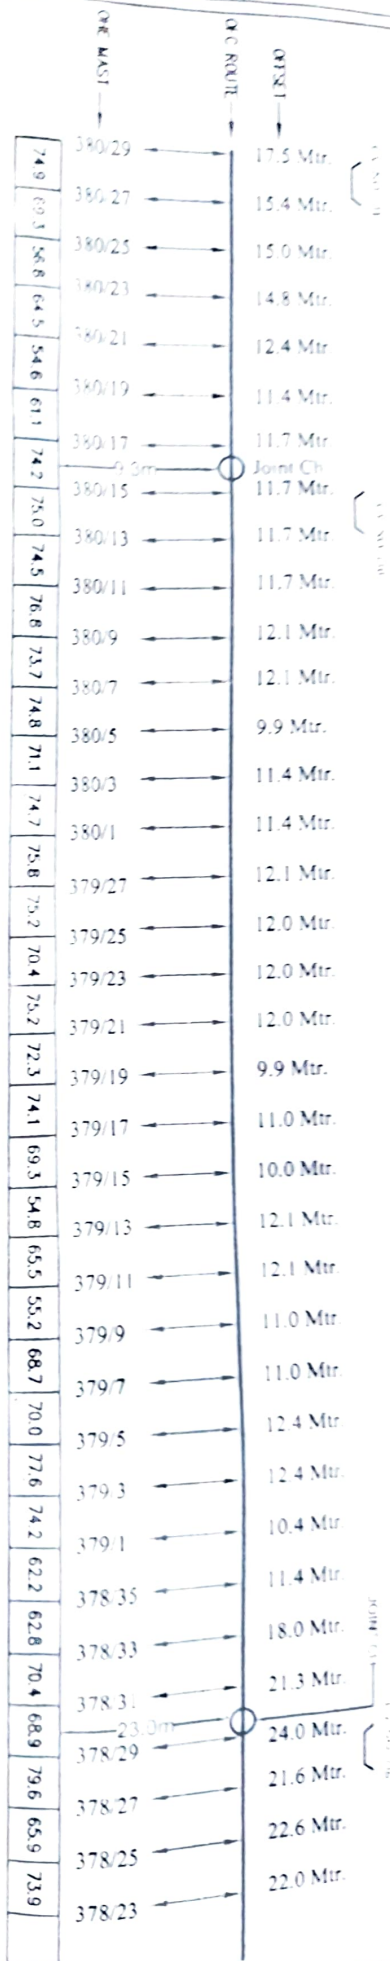

DOWN LINE

LEGEND

1	---	OFF ROUTE	4	---	COVERT	7	---	STATION
2		RAILWAY TRACK	5		LEVEL CROSSING	8	---	OFF ROUTE
3	---	RAILWAY TRACK	6	---	CABIN	9	---	App. Care

RAILWAY PROJECTS PVT. LTD.
RANCHI



RAILTEL CORPORATION OF INDIA LIMITED

Manager, LKR

Railtel Corporation of India Ltd.


NOTE:- ALL DIMENSIONS ARE IN METER.

SH.NO.
20/27




GIDHOUR

UP LINE

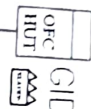

1:5000

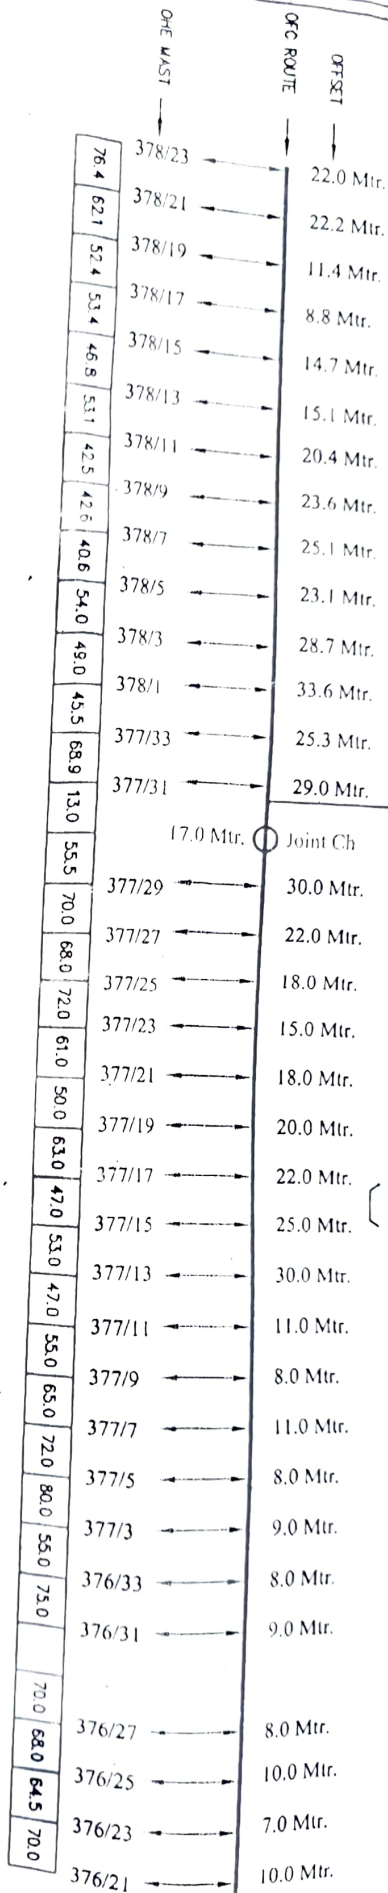

DOWN LINE

LEGEND

1	—	OFC ROUTE	4	—	CULVERT	7	—	STATION
2		RAILWAY TRACK	5		LEVEL CROSSING GATE	8	—	OFC HUT
3	—	GIDHOUR PIPE	6	—	CABIN	9	—	App. Care

KABA PROJECTS PVT. LTD.



RAILTEL CORPORATION OF INDIA LIMITED

Manager

Rajesh

Surya

21/05/14

KUL

CHECKED


KUL

KUL

KUL

UP LINE

CHART NO. 410/28

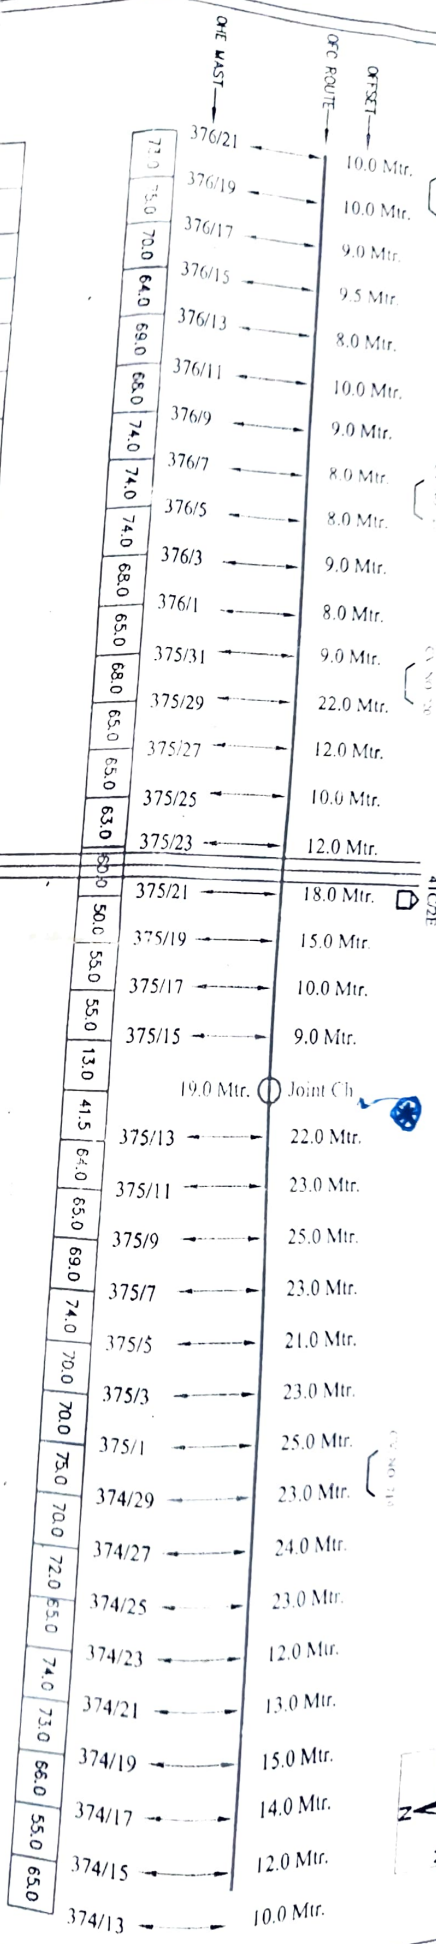

DOWN LINE

LEGEND

1	OFF ROUTE	4	CULVERT	7	STATION
2	RAILWAY TRACK	5	LEVEL CROSSING GATE	8	OFC HUT
3	GULLY	6	CABIN	9	App. Care

BABA PROJECTS PVT. LTD.
RANCHI



RAILTEL CORPORATION OF INDIA LIMITED

GABRIEL

Surya Kumar
Manager, LKR
Railtel Corporation of India Ltd.
Eastern Region


KRUL

OFC ROUTE KULU TO JHAJHA

JHAJHA




DADAPUR HALT UP LINE

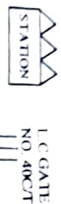

L.C. GATE
NO. 400/27

C.V. NO. 319

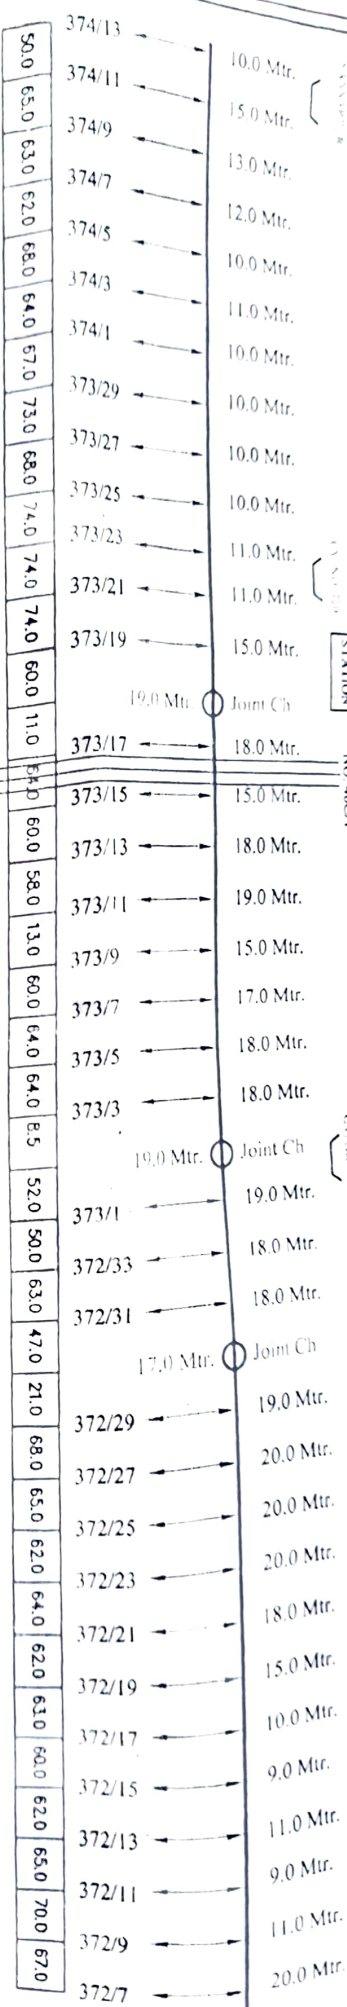

DOWN LINE

LEGEND

1	—	OFC ROUTE	4	—	CULVERT	7	—	STATION
2	□	RAILWAY TRACK	5	≡	LEVEL CROSSING GATE	8	—	OFC HUT
3	○	GIRCC PIPE	6	□	CABIN	9	—	App. Care

HABBA PROJECTS PVT. LTD.
RANCHI



RAILETEL CORPORATION OF INDIA LIMITED

Sangh
2/10/2016

Manager, LKR
Railtel Corporation of India Ltd.
Eastern Region

BRIDGE
REINFORCED

CONCRETE
BRIDGE

UP LINE



OFC ROUTE

OFC EAST

369/29	15.0 Mtr.	369/1	13.0 Mtr.
369/27	14.0 Mtr.	368/27	15.0 Mtr.
369/25	13.0 Mtr.	368/25	13.0 Mtr.
369/23	12.0 Mtr.	368/23	12.0 Mtr.
369/21	13.0 Mtr.	368/21	13.0 Mtr.
369/19	15.0 Mtr.	368/19	12.0 Mtr.
369/17	14.0 Mtr.	368/17	11.0 Mtr.
369/15	13.0 Mtr.	368/15	12.0 Mtr.
369/13	11.0 Mtr.	368/13	13.0 Mtr.
369/11	16.0 Mtr.	368/11	11.0 Mtr.
369/9	15.0 Mtr.	368/9	9.0 Mtr.
369/7	14.0 Mtr.	368/7	13.0 Mtr.
369/5	17.0 Mtr.	368/5	11.0 Mtr.
369/3	18.0 Mtr.	368/3	12.0 Mtr.
		368/1	13.0 Mtr.
		367/39	12.0 Mtr.
		367/37	13.0 Mtr.
		367/35	11.0 Mtr.
		367/33	12.0 Mtr.
		367/31	14.0 Mtr.
		367/29	13.0 Mtr.
		367/27	PCC

DOWN LINE

LEGEND

1	—	OFC ROUTE	4	—	CULVERT	7	—	STATION
2		RAILWAY TRACK	5		LEVEL CROSSING GATE	8	—	ORCHUT
3	—	GIRDC PIPE	6	—	CABIN	9	—	App. Gate

BABA PROJECTS PVT. LTD.
RANCHI



RAILTEL CORPORATION OF INDIA LIMITED

GABRIEL

DRAWN

CHECKED

NOTE:- ALL DIMENSIONS ARE IN METER.

SH.NO.
25/27


Manager, LKR
Railtel Corp.
Ranchi

JHAJHA

OFC ROUTE KUL TO JHAJHA

UP LINE


OFC ROOM
JHAJHA

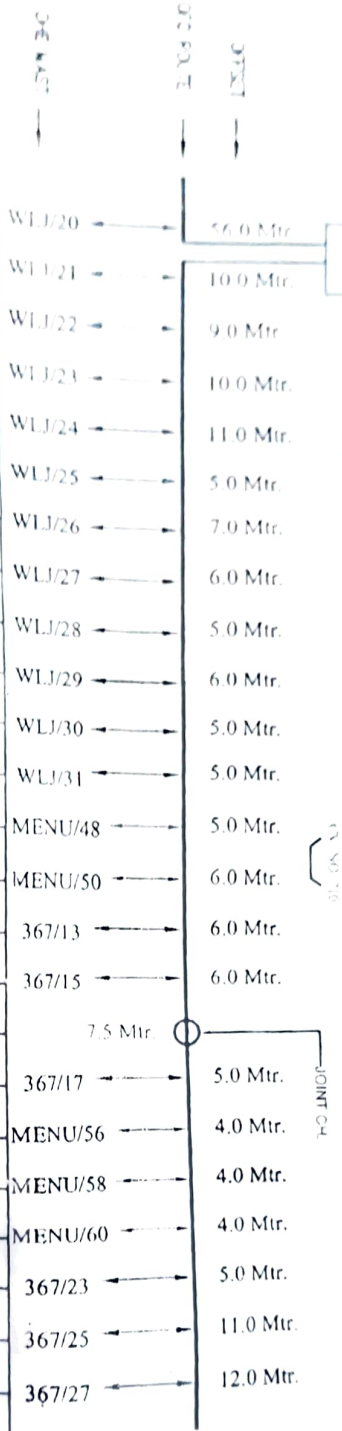

LEGEND

1	—	OFC ROUTE	4	—	CULVERT	7	—	STATION
2		RAILWAY TRACK	5		LEVEL XING GATE	8	—	OFC HUT
3	—	GIFCC PIPE	6	—	CABIN	9	—	App. Gate

DOWN LINE

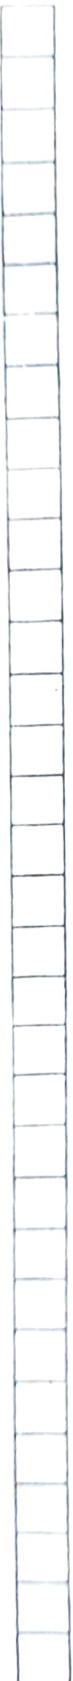

Sant Kumar
21/09/16
Page 12/17/18
LKR