




JHANJHARPUR STATION
झंझारपुर स्टेशन

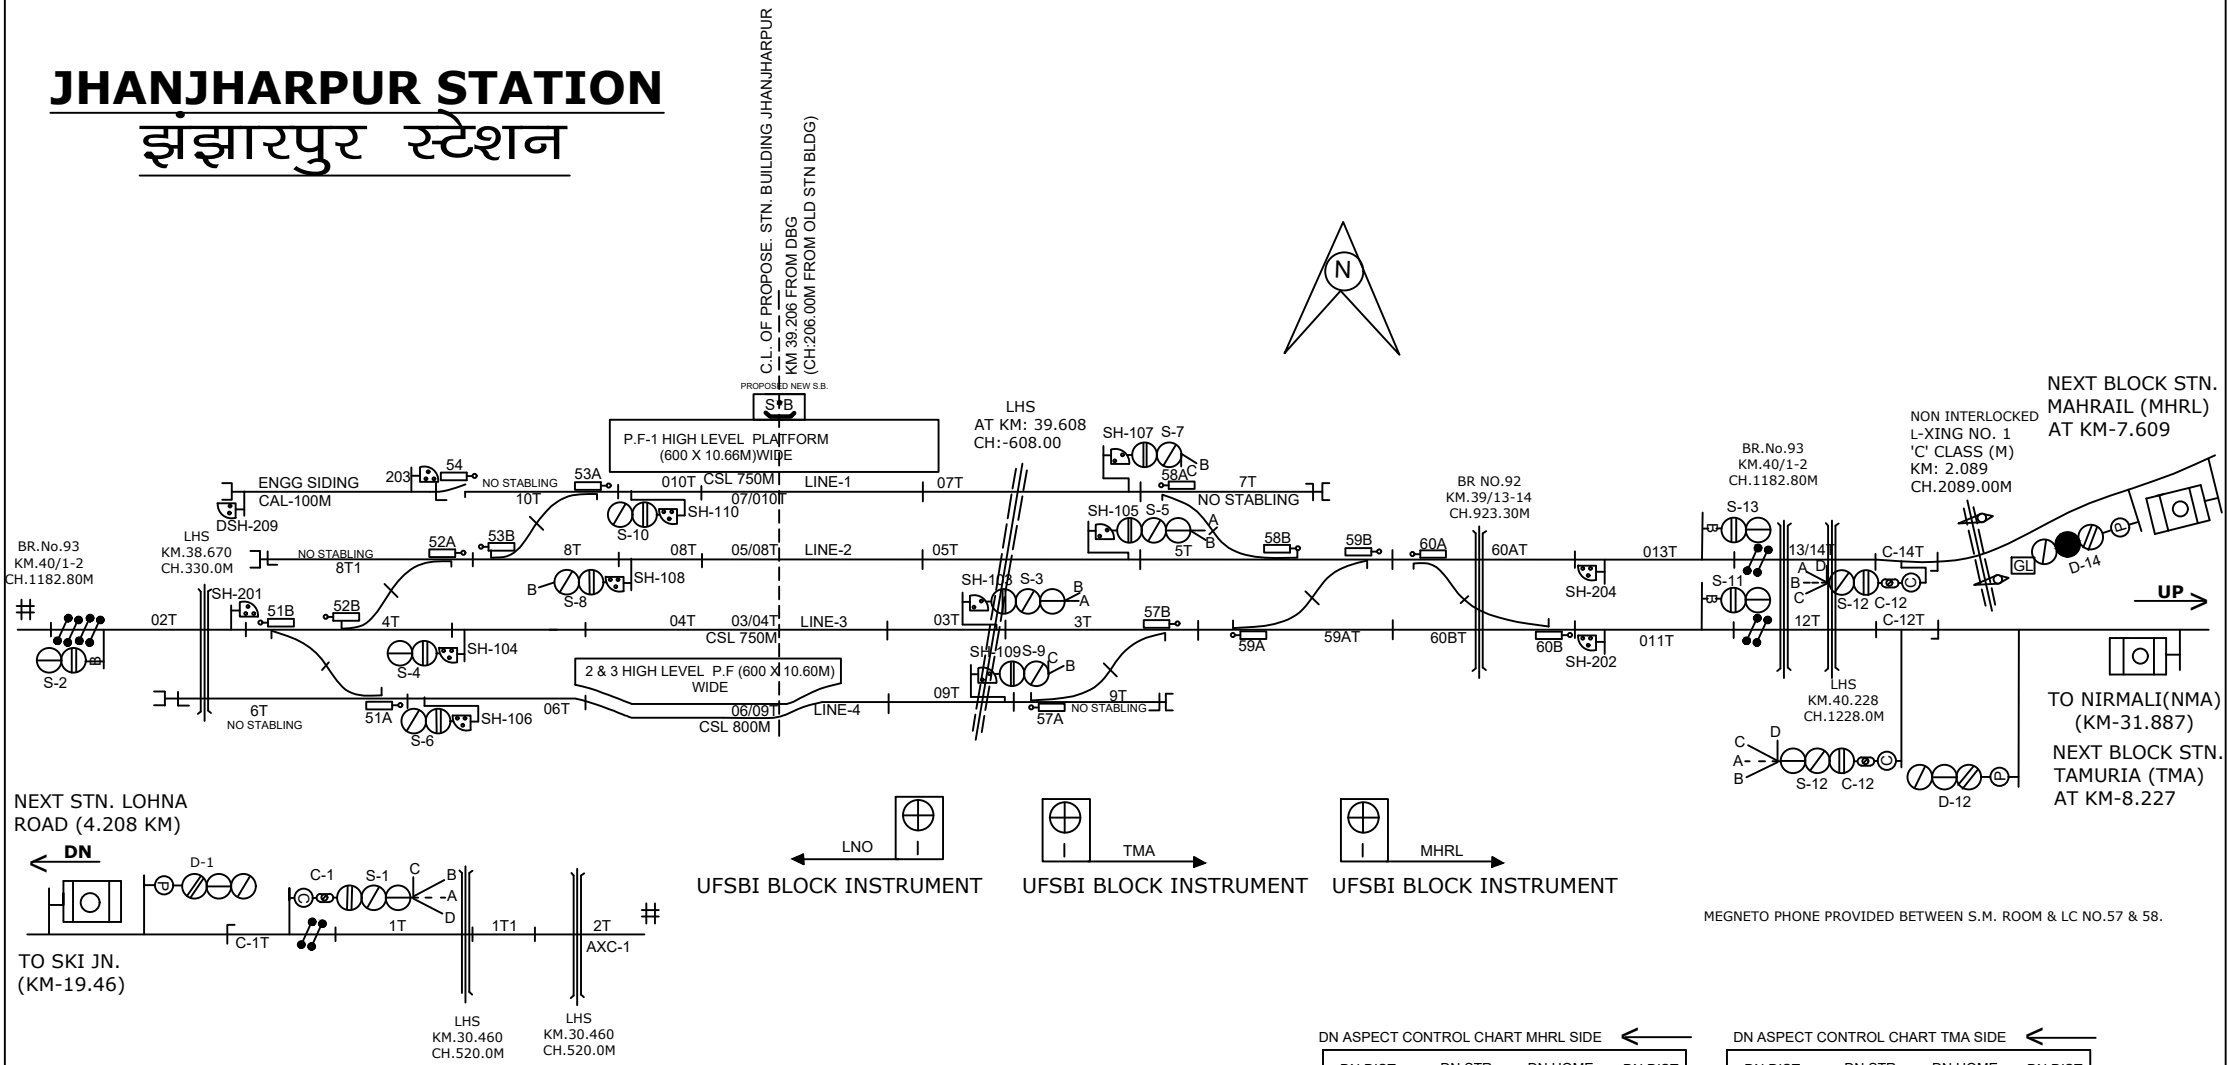

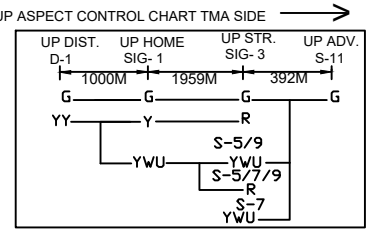

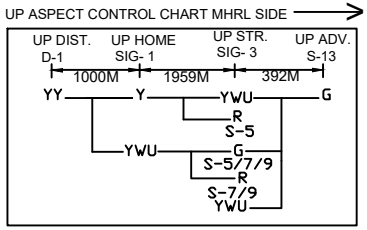

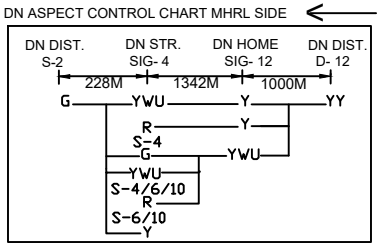

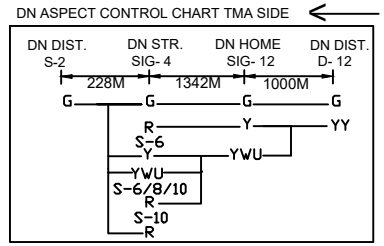

CLASS OF STATION : B
STD OF SIG & INTERLOCKING: STD-II

EAST CENTRAL RAILWAY SAMASTIPUR DIVISION				CENTRAL CONTROL (E.I.) STATION WORKING RULE DIAGRAM MACL, STD-II, CLASS 'B'	**JHANJHARPUR** झंझारपुर	SWRD NO.- DY.CSTE/CON/SPJ 2021(R.D)/12
	Sr.DSTE/SPJ	DSTE/SPJ	SSE/SIG/SPJ	TO SUIT SIP NO. ECR/SIP/SPJ-JJP/376/2021, ALT-A4		