

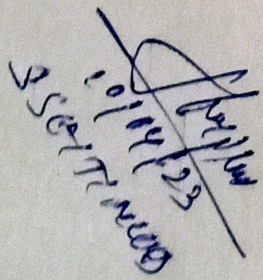


④

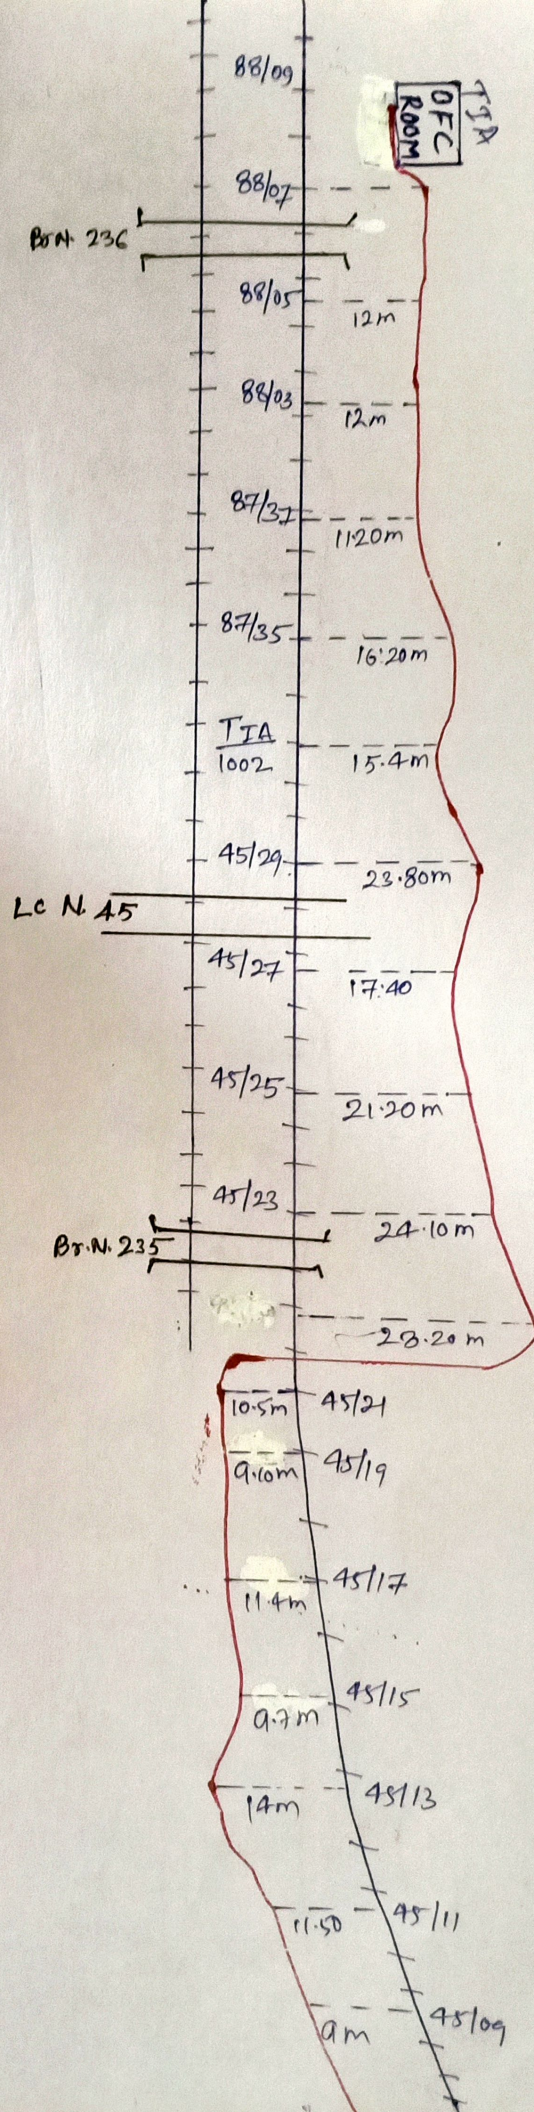


CABLE ROUTE DIAGRAM OF TSA-ORO SECTION



②

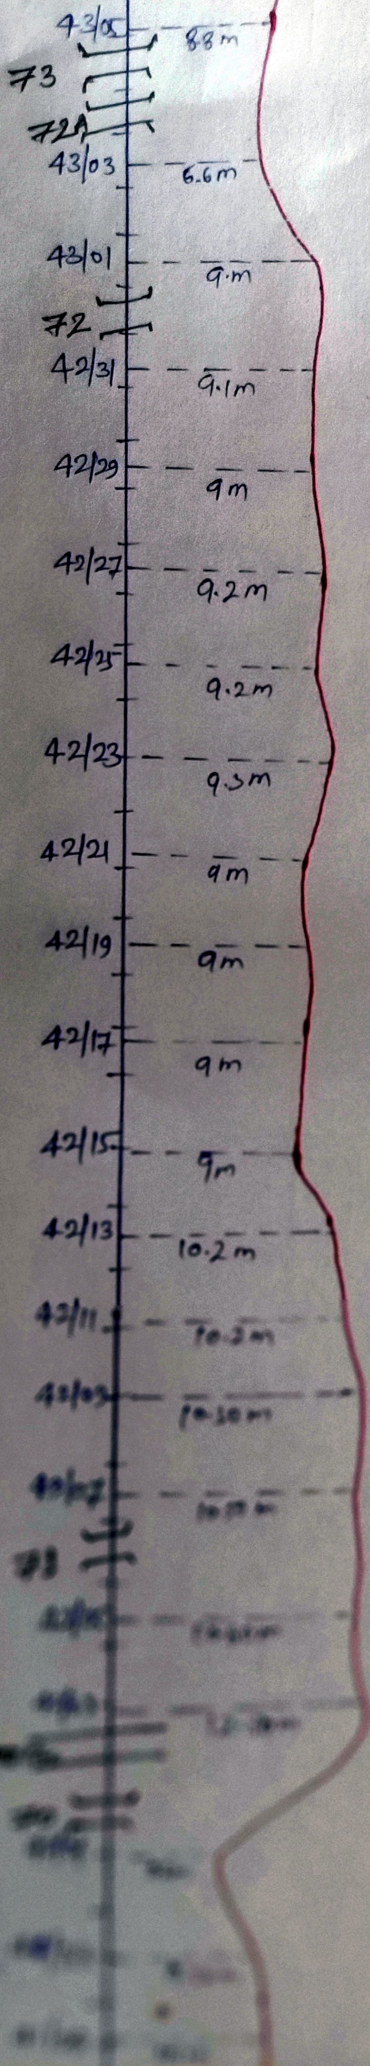

L.C. GATE 14-C


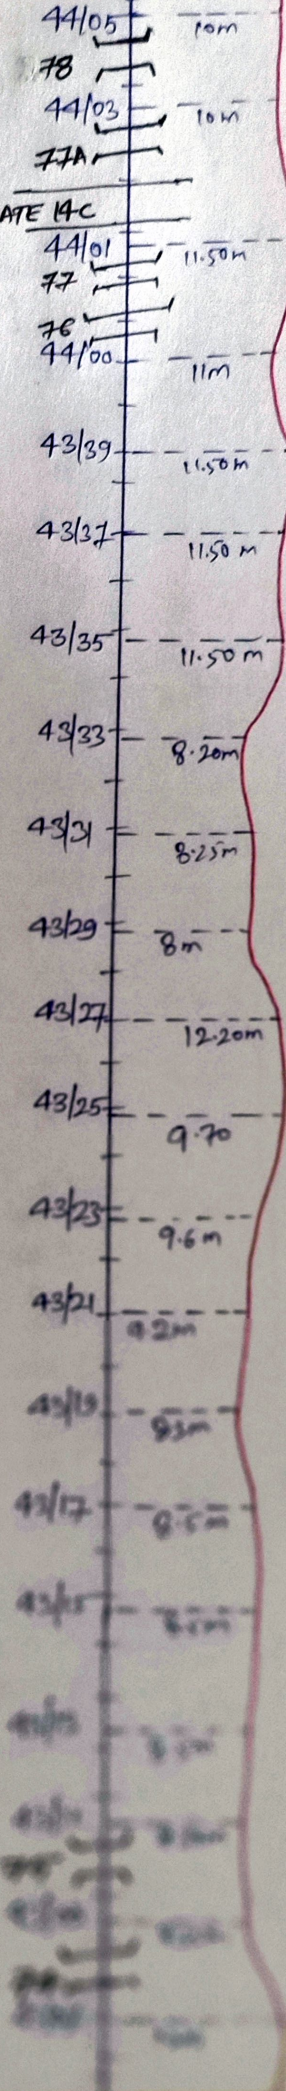


CABLE ROUTE DIAGRAM OF TIA-ORO SECTION.

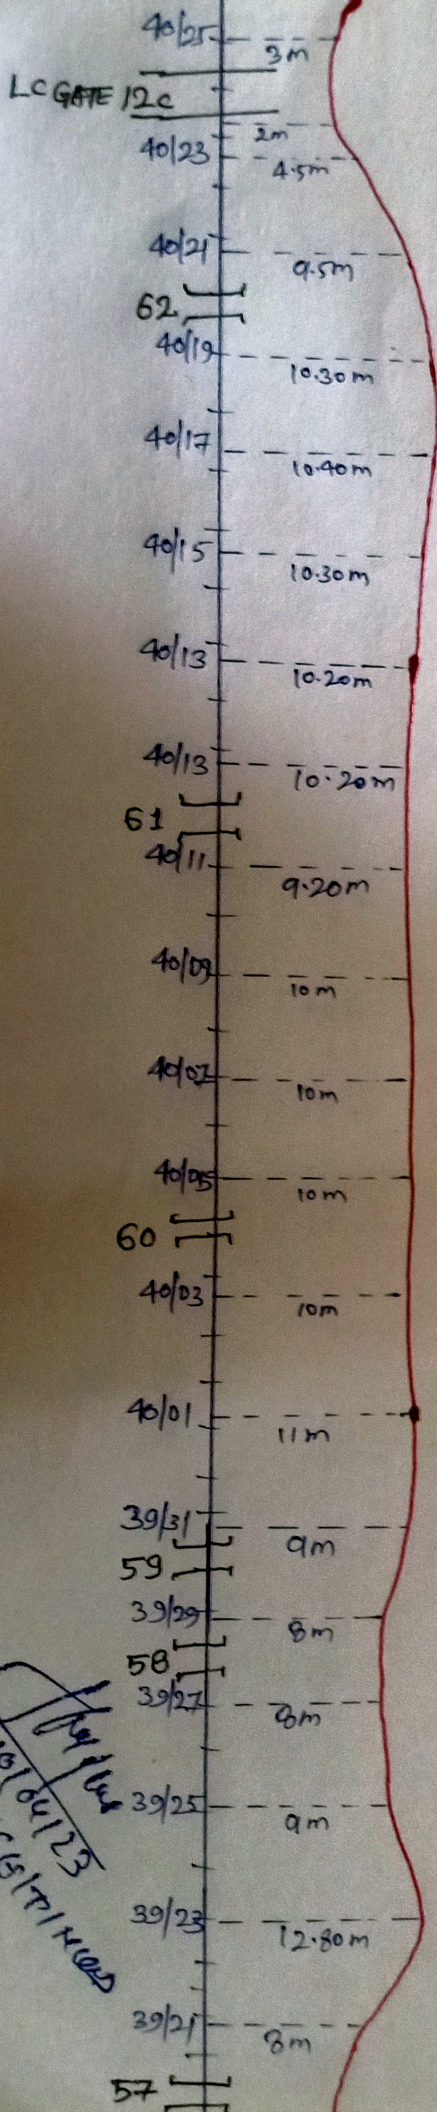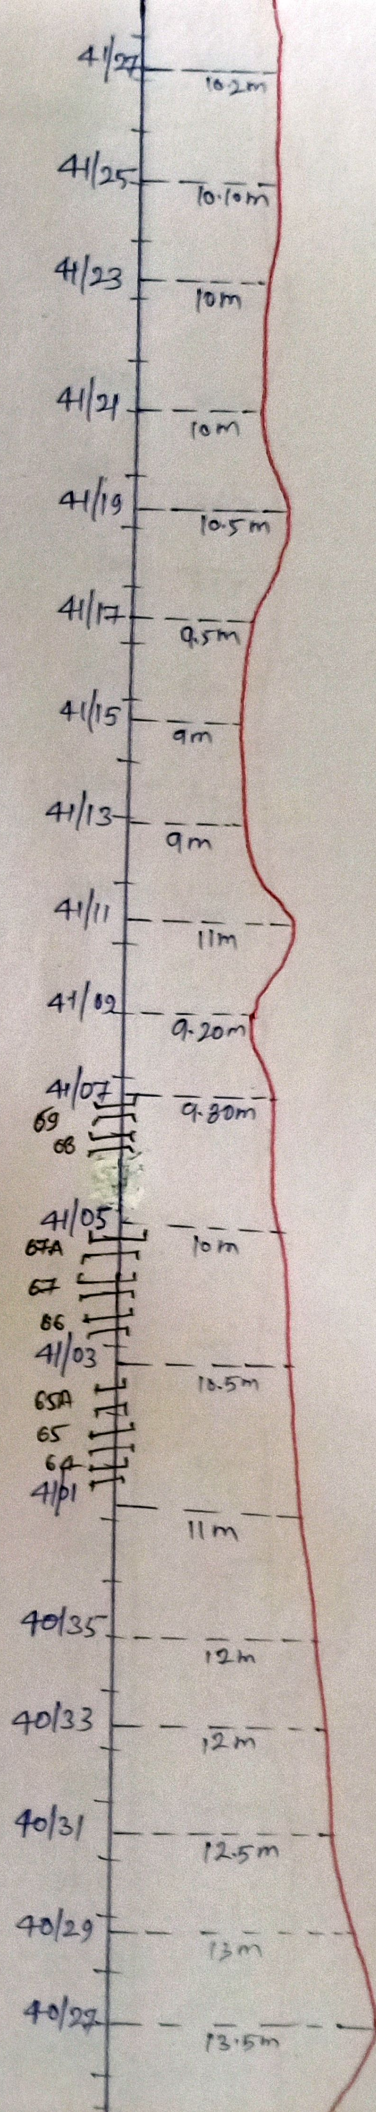


10/04/23
SSG/PT/KWD

CABLE ROUTE DIAGRAM OF TIA-DPO SECTION.

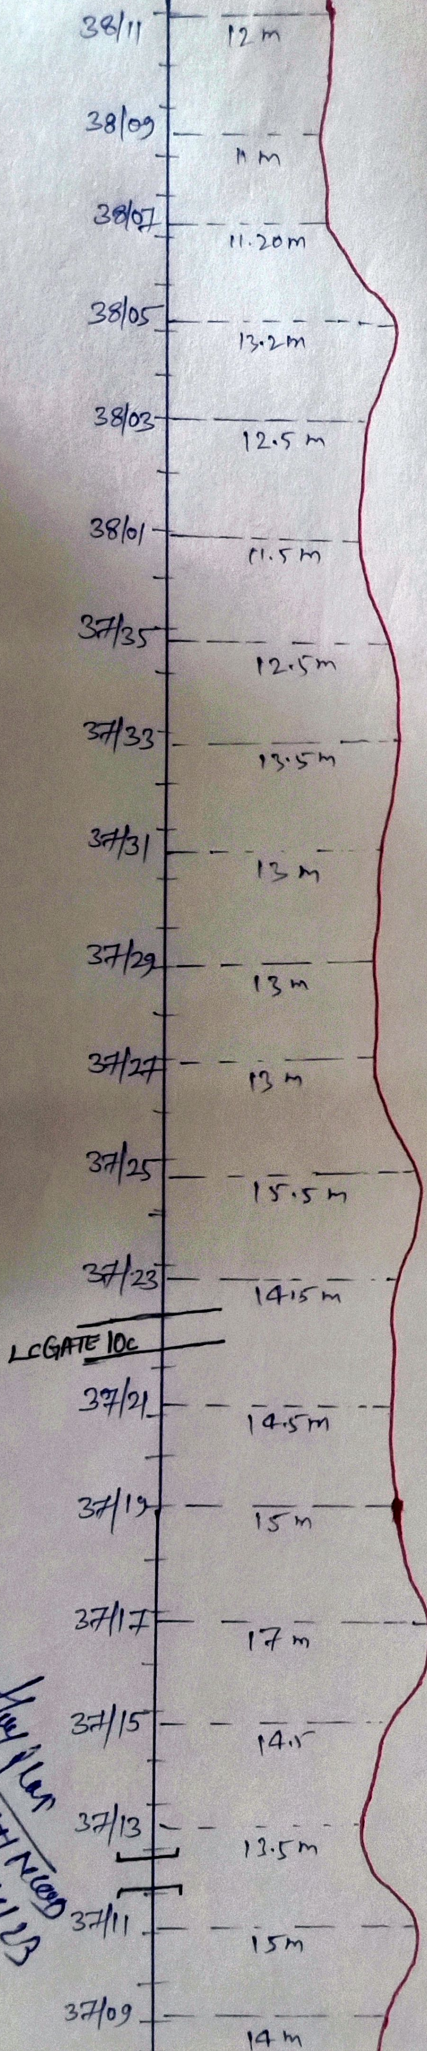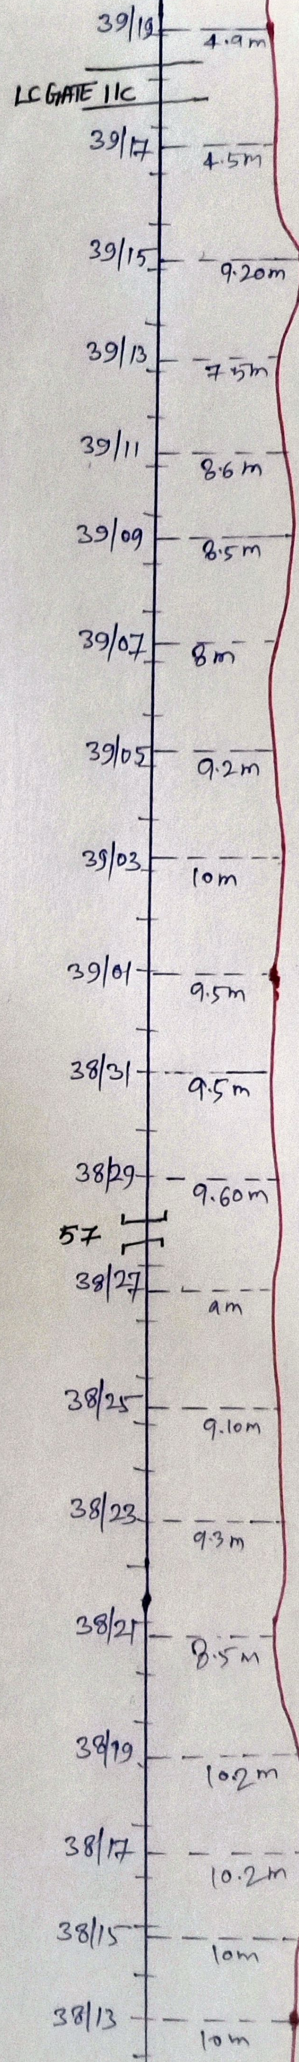

Left side
SS Gate No. 10/04/23

CABLE ROUTE DIAGRAM OF ORD-TIA SECTION

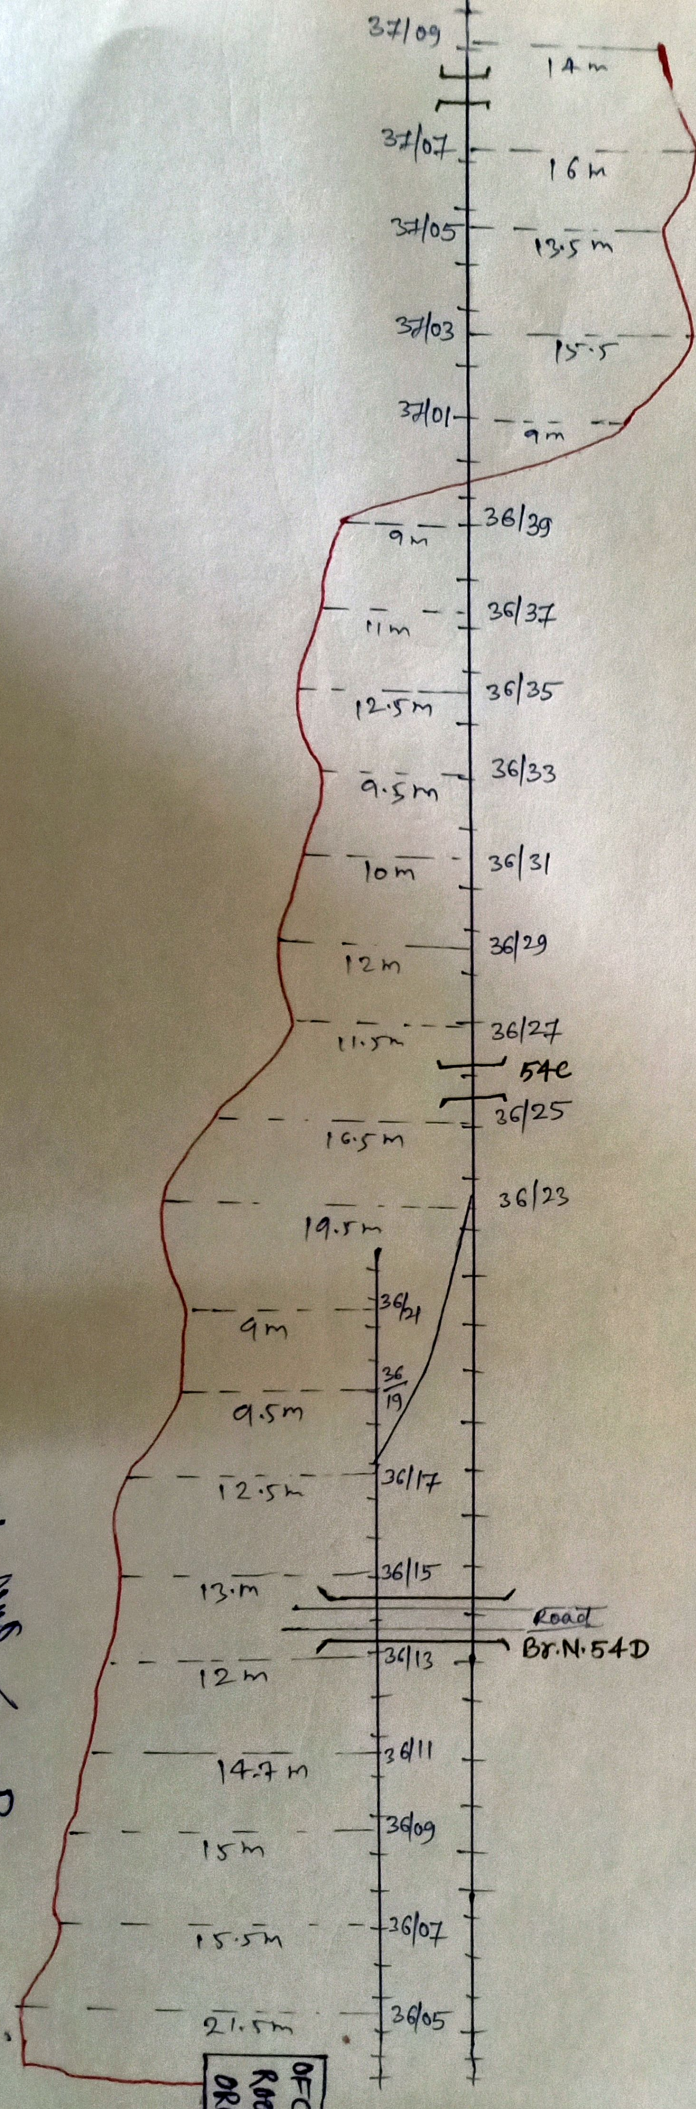

Handwritten note: *Handwritten note: 10/06/23 SSET/road*

Handwritten note: *Handwritten note: OFC R00 OR*