
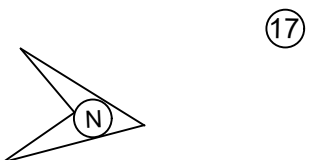
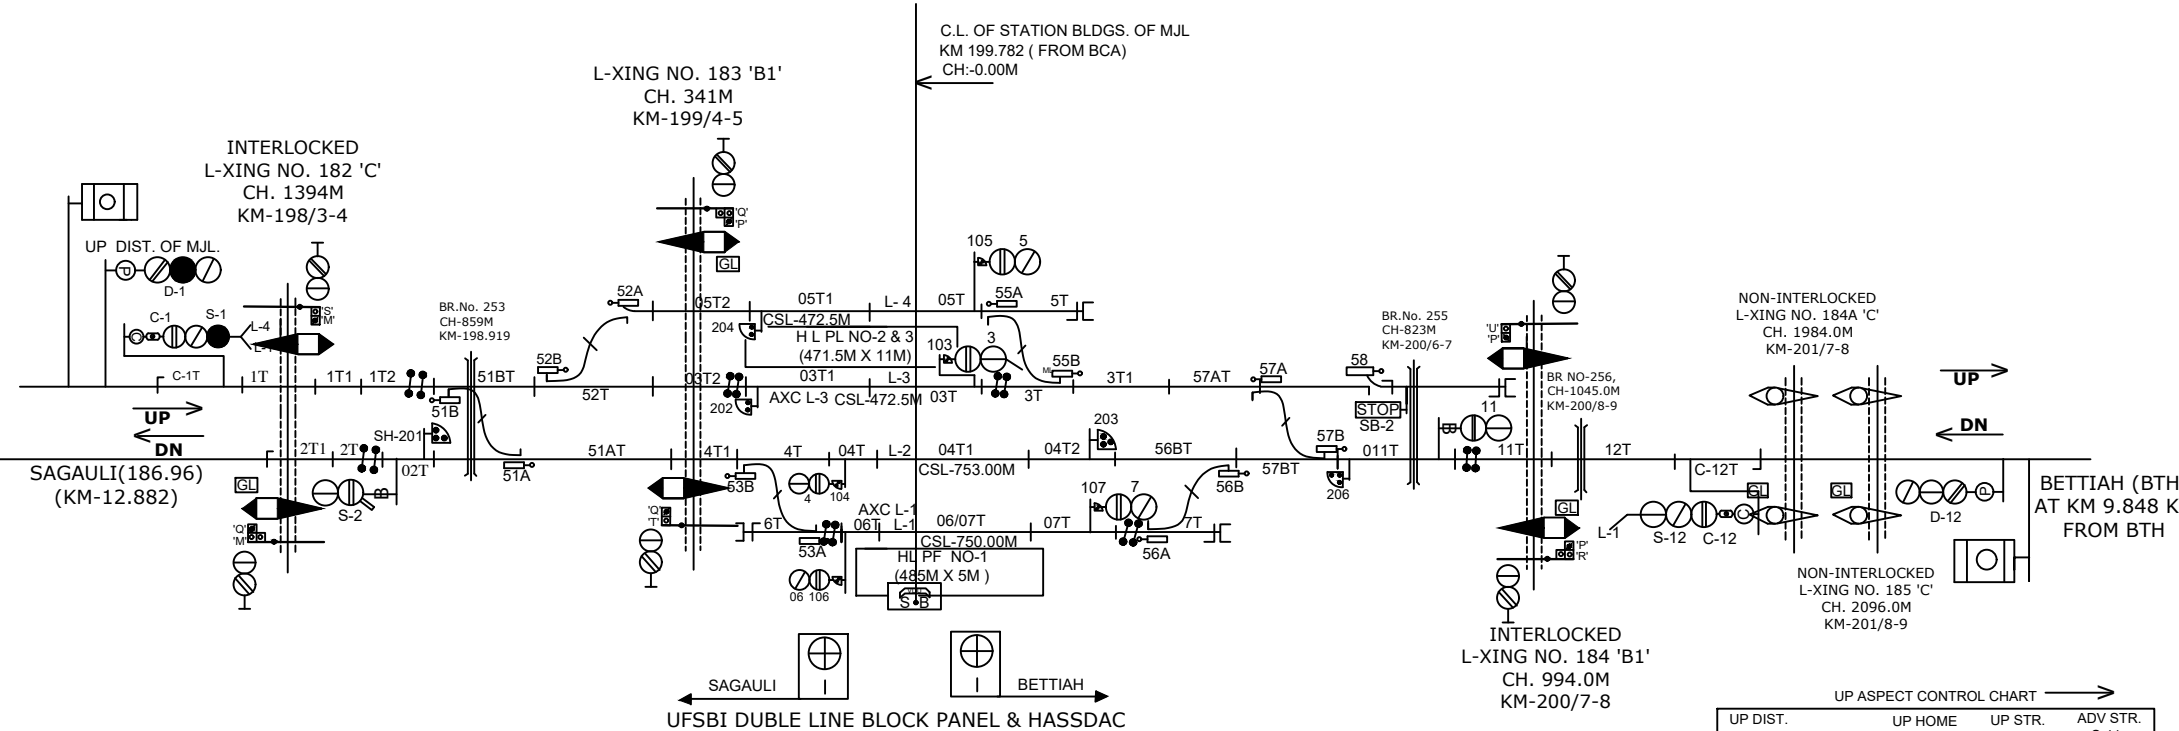
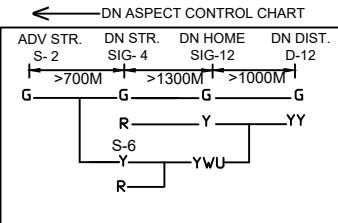


MANJHOLIA STATION

Ek>kfy ; k LV'ku

PHASE-I

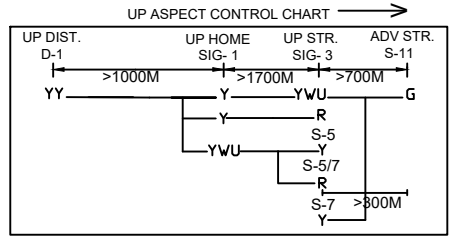

NOTE:- MAGNETO TELEPHONE CONNECTION PROVIDED WITH L.C NO.180'C', 181 'C', 182'C' & 183'B1', BETWEEN SGL-MJL AND LC GATE NO.184 'B1', 184A 'C', 185 'C' & 186 'C' BETWEEN MJL - BTH.

CLASS OF STATION : B
STD OF SIG & INTERLOCKING: STD-II

EAST CENTRAL RAILWAY
SAMASTIPUR DIVISION

ELECTRIC INTERLOCKING (E.I)
STATION WORKING RULE DIAGRAM
MACL, STD-II , CLASS 'B'

MANJHOLIA
Ek>kfy ; k

SWRD NO.-
DY. CSTE/CON-I/SPJ
2021(RD)/13