RAJNAGAR STATION
राजनगर स्टेशन

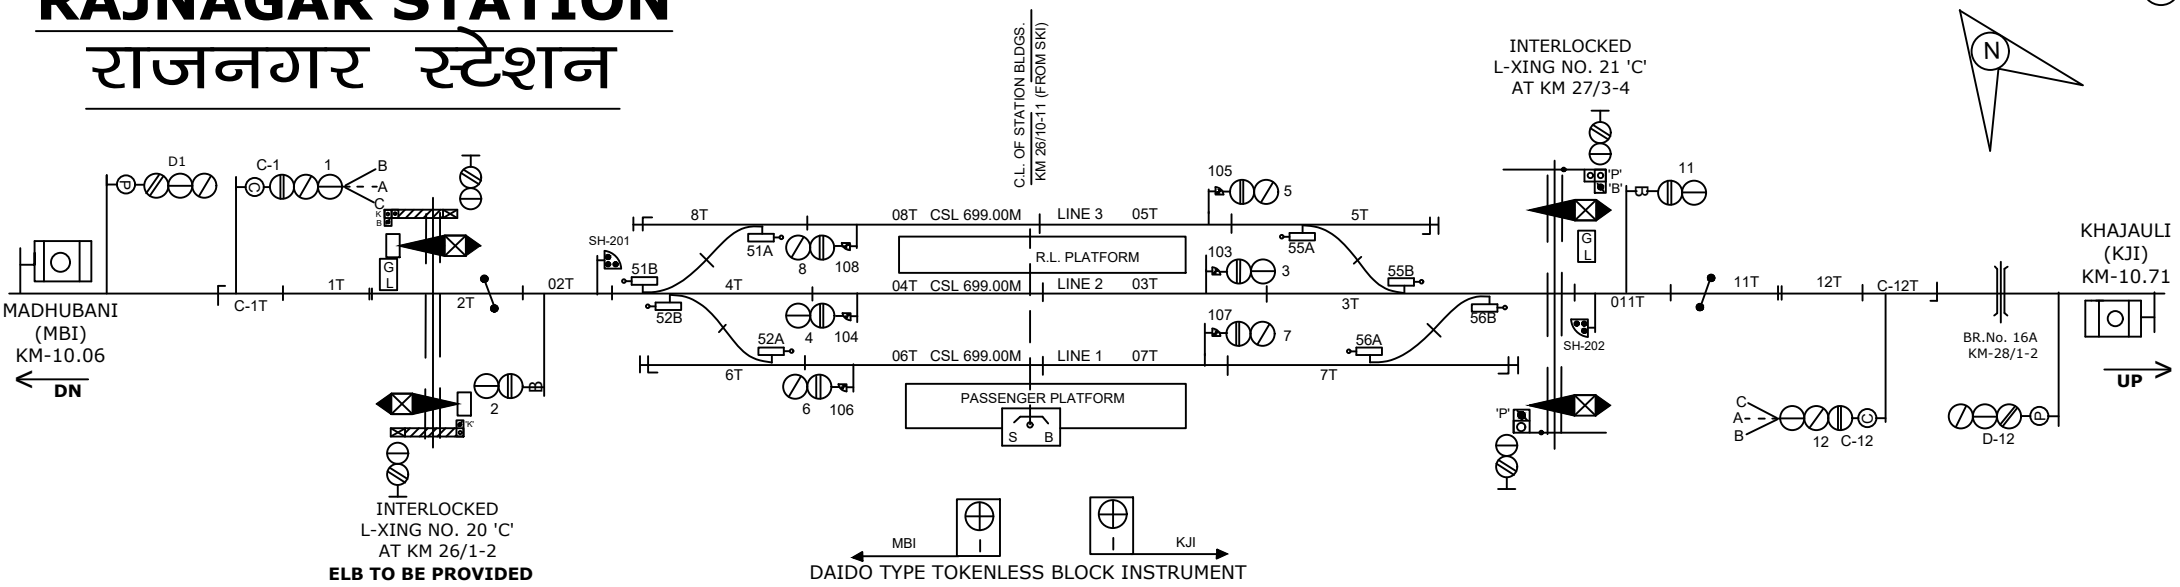

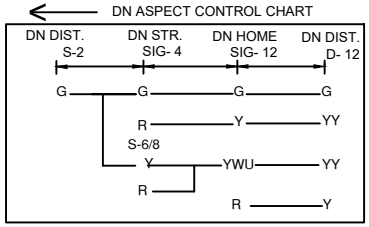

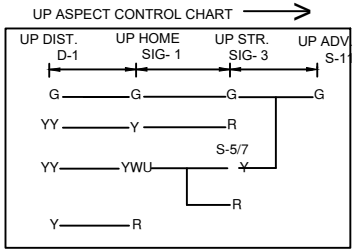

NOTE:-
MAGNETO TELEPHONE CONNECTED PROVIDED BETWEEN PANEL CABIN , LC GATE -16'C', 17'C', 18'C' 20'C' BETWEEN MBI-RJA AND 21'C' 22'C', 23'C' & 24'C' BETWEEN RJA-KJI.

CLASS OF STATION : B
STD OF SIG & INTERLOCKING: STD-II®

EAST CENTRAL RAILWAY SAMASTIPUR DIVISION				STATION WORKING RULE DIAGRAM MACL, STD-III, CLASS 'B'	RAJNAGAR	SWRD NO.- DSTE/CON/SPJ/ 2008/RD/05
	SR.DSTE/SPJ	DSTE/SPJ	JE/DRG	TO SUIT SIP NO. ECR/SIP/SPJ/382/2008 ALT-VII		