कर्मनाशा (KMS)

MACLS, B" CLASS, STD–III
DOC:–26.01.03

CENTRAL PANEL

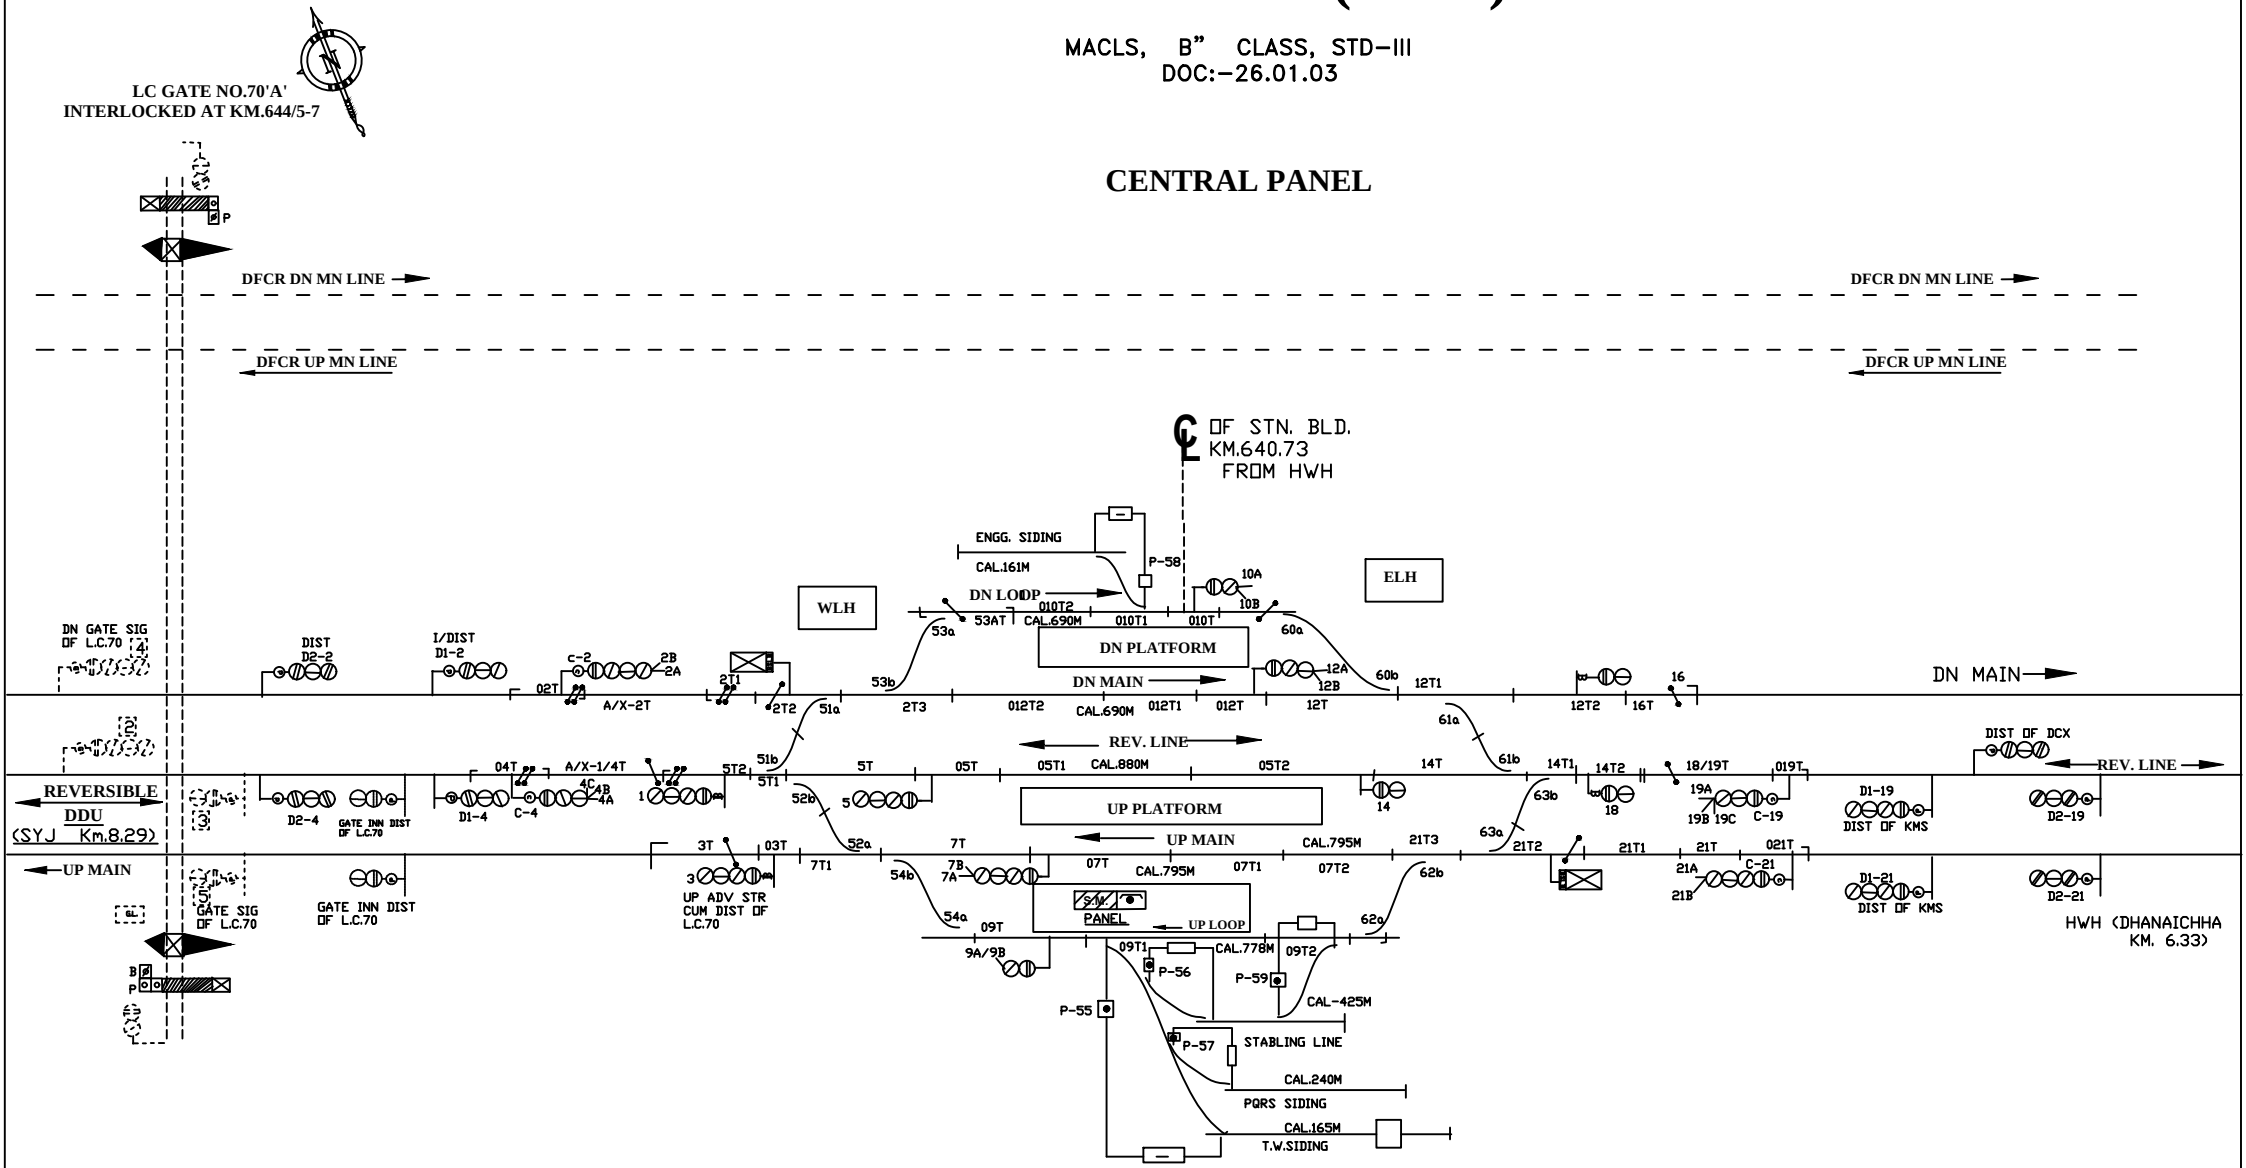

TO SUIT SIP. NO.. ECR/SIP/DDU/005/2005

E C R			**KARAMNASA DDU. DIV.**	DRG. No. SG/DDU/ SK/2020 SH. No. 6
	SSE/ D&D	DSTE/DDU		