


धनेछा (DCX)

MACLS, "SPL" CLASS, STD-III
DOC:-03.07.01

CENTRAL PANEL

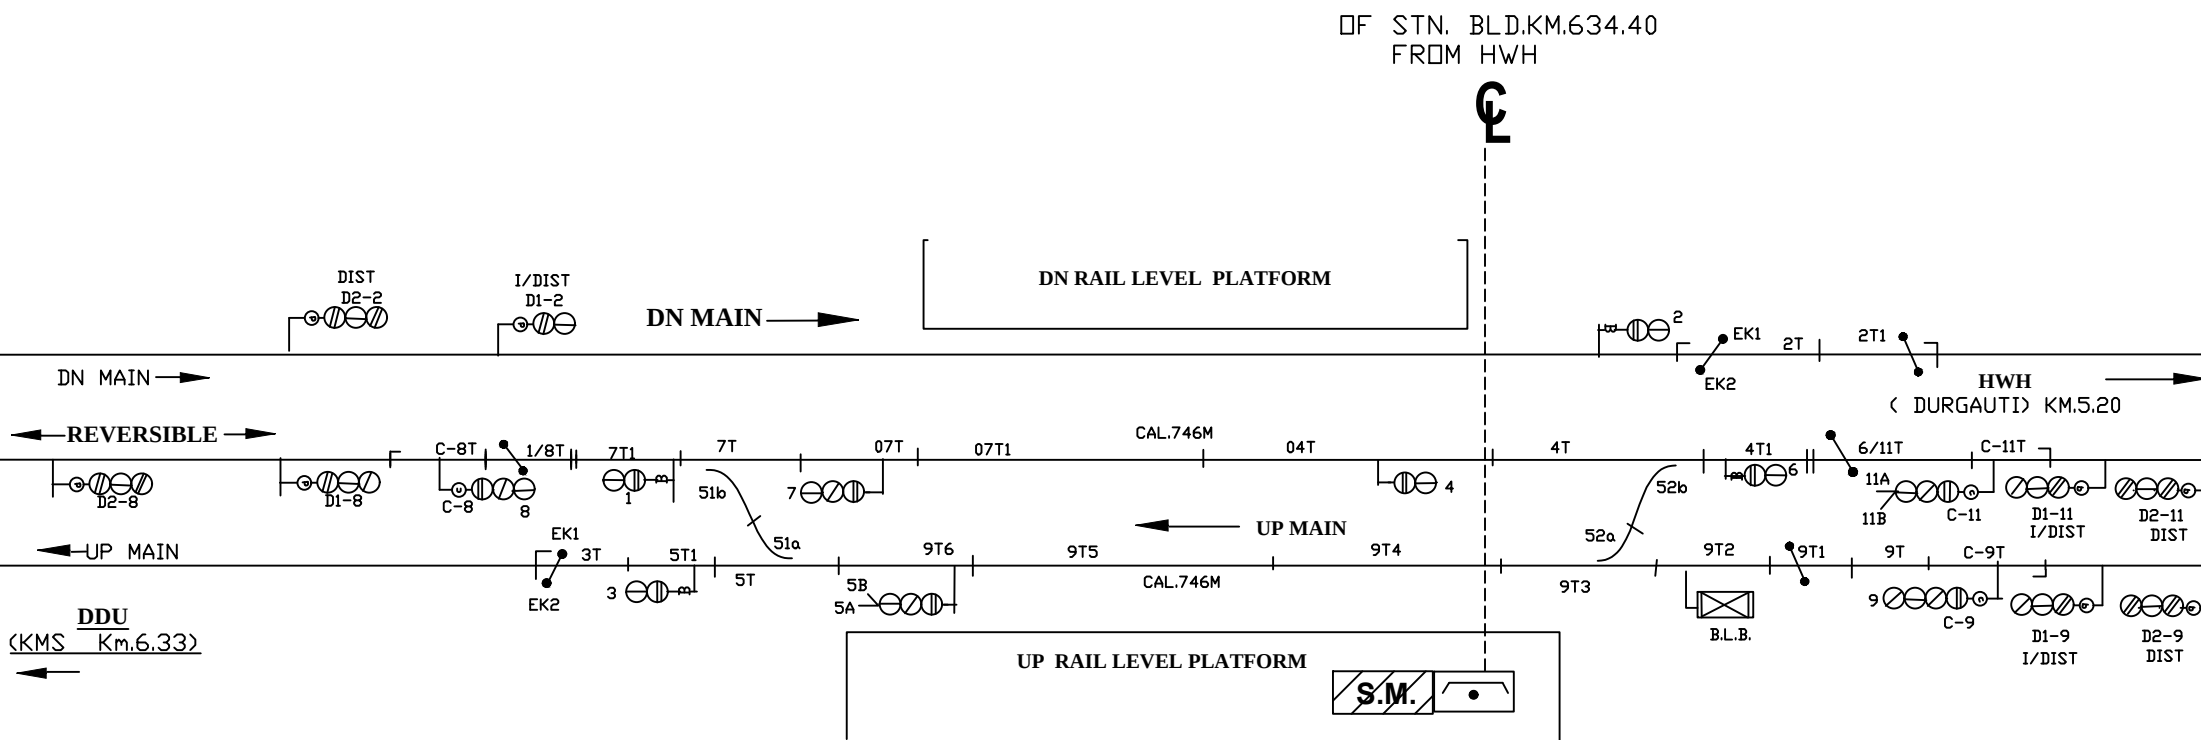

TO SUIT SIP NO .ECR/SIP/DDU/006/2011

E C R			DHANAICHHA DDU. DIV.	DRG. No. SG/DDU/ SK/2020 SH. No. 7
	SSE/ DRG	DSTE/DDU		