


देव रोड (DEO RD)

MACLS, "C" CLASS, STD-III
DOC:-09.05.88

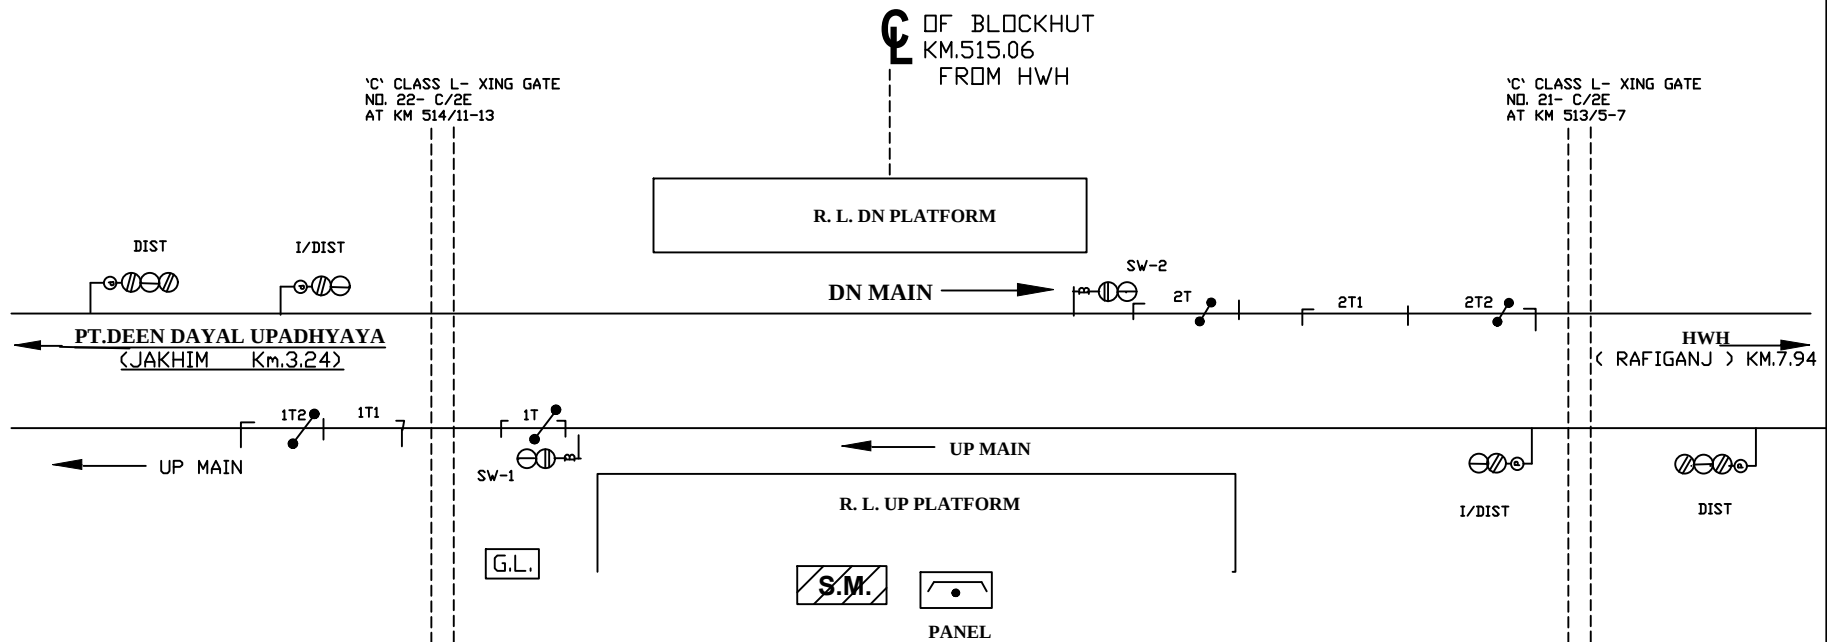

TO SUIT SIP NO ECR/SIP/DDU/025/2010

NOTE :-

1. MAGNETO TELEPHONE CNNECTED WITH SM's OFFICE & L-XING GATE No 21/CE & 22/CE.

E C R			DEO ROAD B.H. DDU. DIV.	DRG. No. SG/DDU/ SK/2020 SH. No. 30
	SSE/ D&D	DSTE/ DDU		