


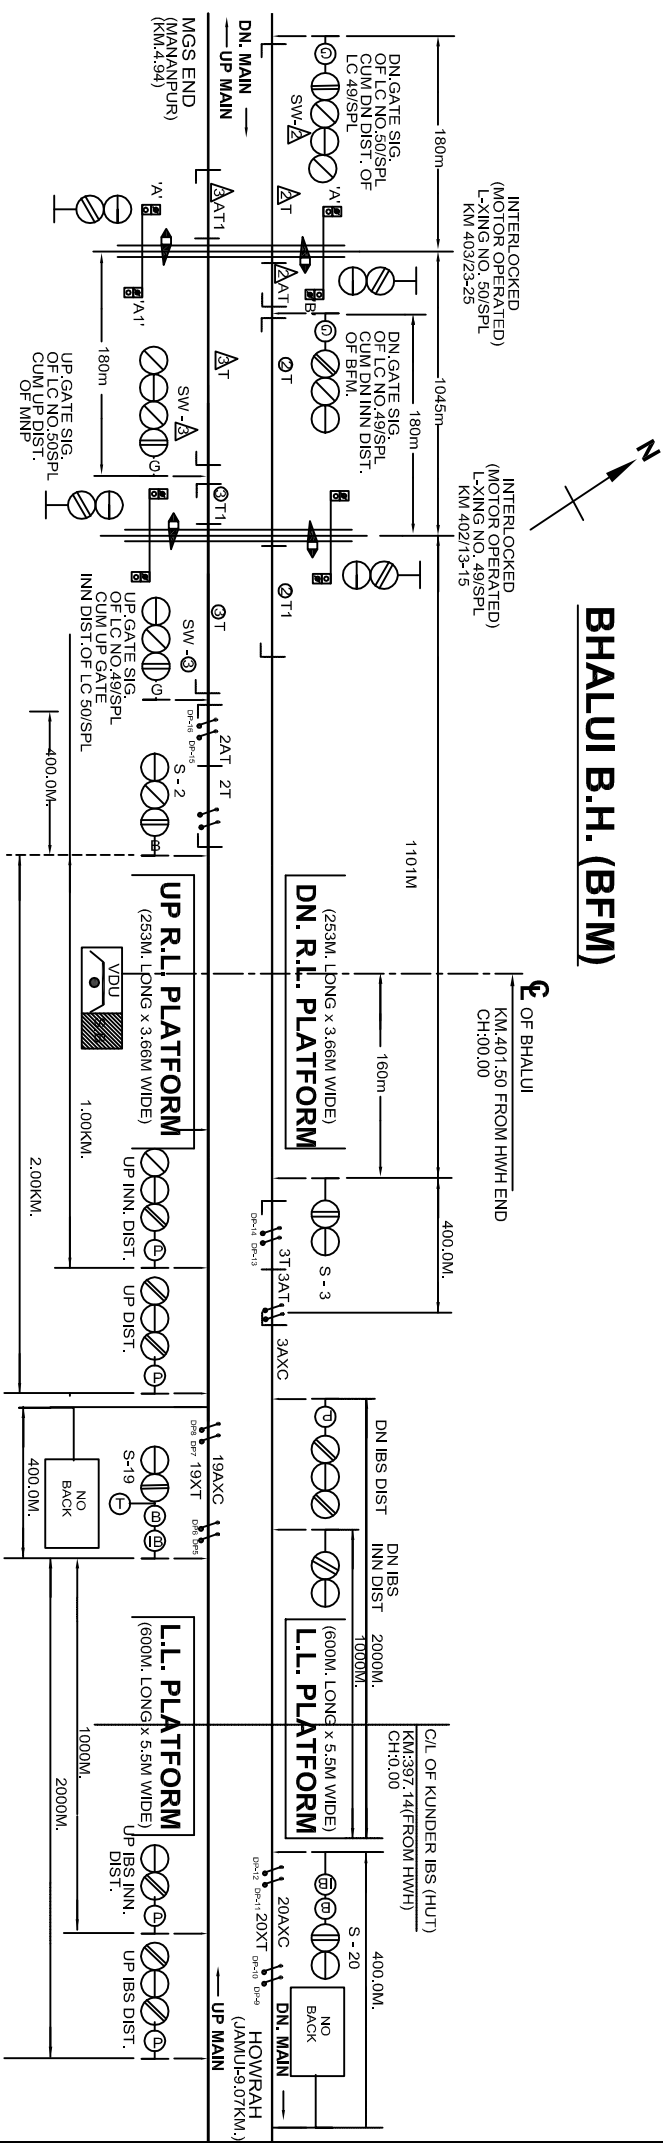

BHALUI B.H. (BFM)

EAST CENTRAL RAILWAY DANKUR DIVISION	SIG. DIST. (CHRON.)	SIG. DIST. (CHRON.)	SIG. DIST. (CHRON.)	ELECTRONIC INTERLOCKING SIGNALING PLAN MACT. STD-III(R), CLASS-B1	BHALUI B.H. (BFM)	SR. NO. ML-6. ECR/S/P/DNR/118/2020
---	---------------------	---------------------	---------------------	---	-------------------	---------------------------------------