


DANAPUR RRI (DNR)

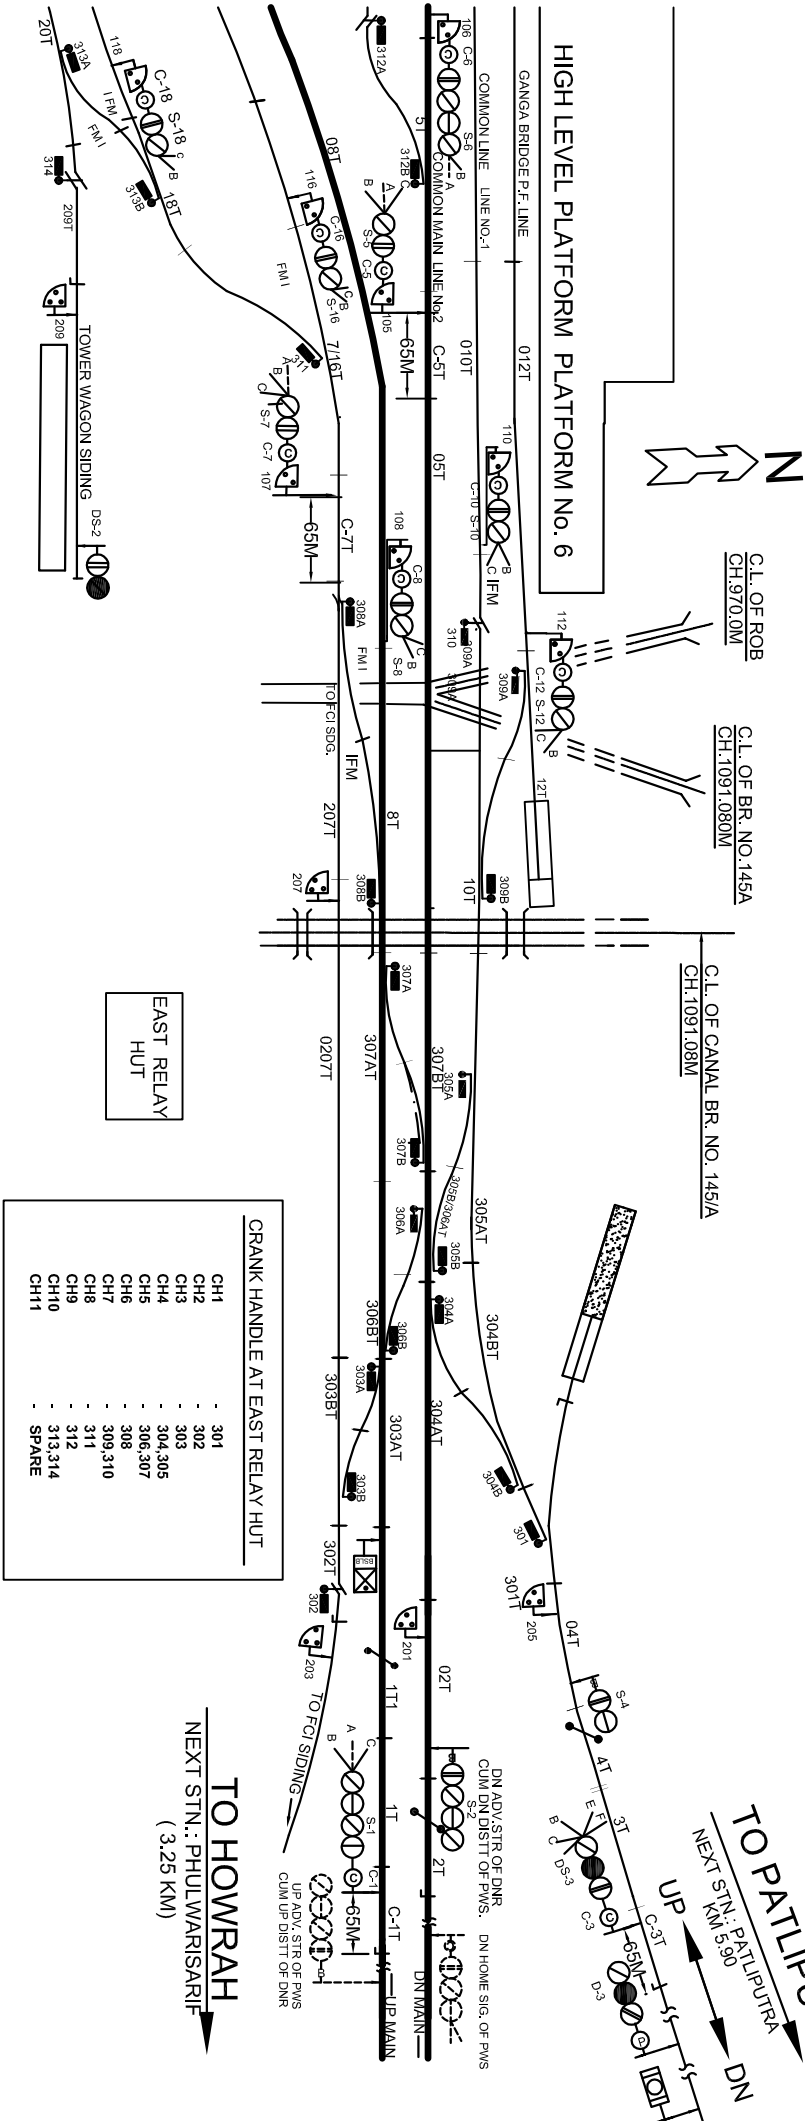

L.C. GATE IN B/SECTION

SR.	L.C.	KM	CLASS	M/UM	B/SEC	TELEPHONE CONNECTION WITH
1	33	550/1-3	B1	M	DNR-PWS	PWS

EAST CENTRAL RAILWAY DANAPUR DIVISION			SIGNALING PLAN CENTRAL PANEL (RRI) IMAC, STD-IR, CLASS-B		DANAPUR (DNR)	SR. NO. ML-33A
SISTEORNR	OSTEORNR	SSEORNR	IMAC, STD-IR, CLASS-B			ECR/SIP/DNR/092/2016 ALT-IV