DANAPUR RRI (DNR)

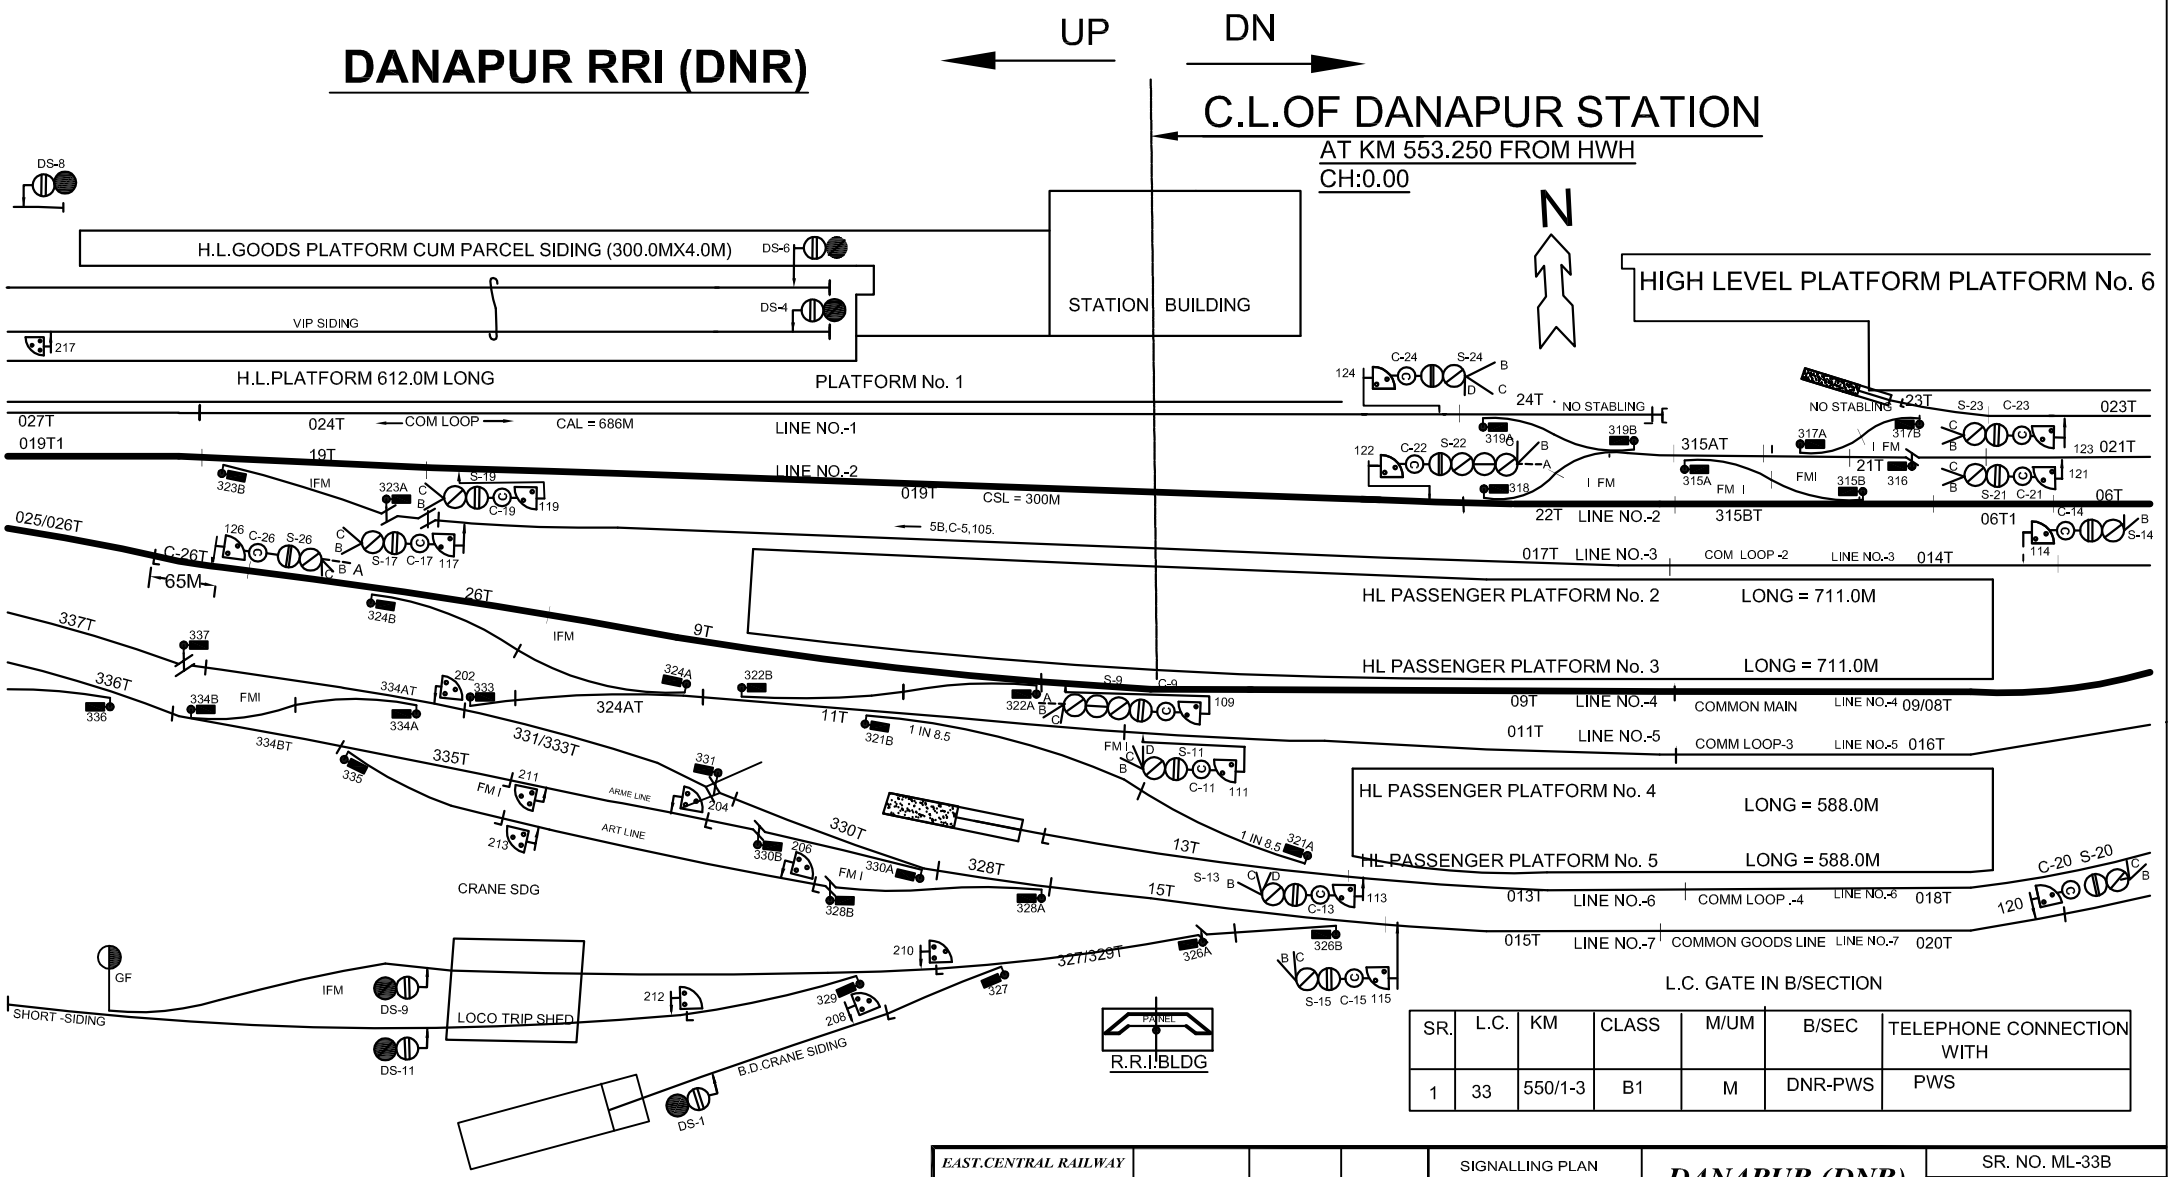

SR.	L.C.	KM	CLASS	M/UM	B/SEC	TELEPHONE CONNECTION WITH
1	33	550/1-3	B1	M	DNR-PWS	PWS

EAST.CENTRAL RAILWAY DANAPUR DIVISION	SR.DSTE/ECR/DNR	DSTE/ECR/DNR	SSE/DRG/DNR	SIGNALLING PLAN CENTRAL PANEL (RRI) MACL, STD-II(R), CLASS-'B'.	DANAPUR (DNR)	SR. NO. ML-33B ECR/SIP/DNR/092/2016 ALT-IV