


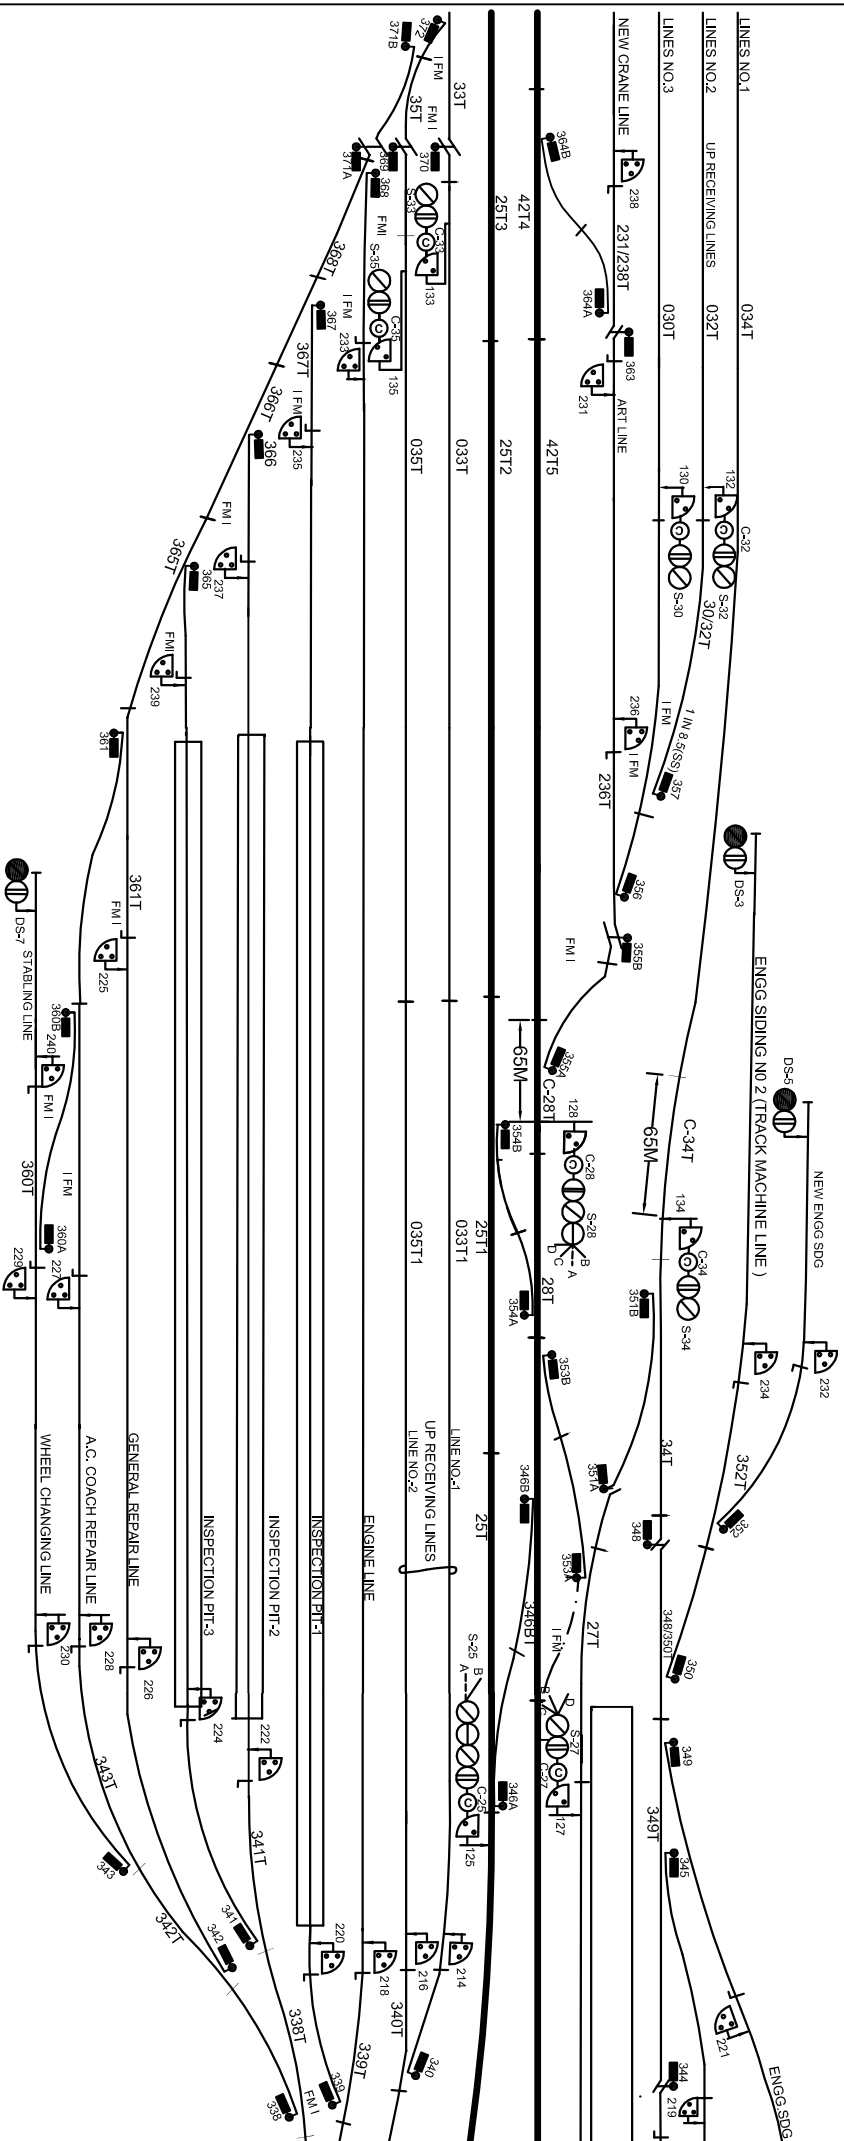

EAST CENTRAL RAILWAY		SIGNALING PLAN		SR. NO. ML-33C
DANAPUR DIVISION		CENTRAL PANEL (RR)		
SSJSTEEDRNR	SSJTEEDRNR	SSJEDRNR	MMCL STD(JR), CLASS-B:	DANAPUR (DNR)
ECR/SIP/DNR/0922/2016 AL-T-V				