BHADAURA (BWH)

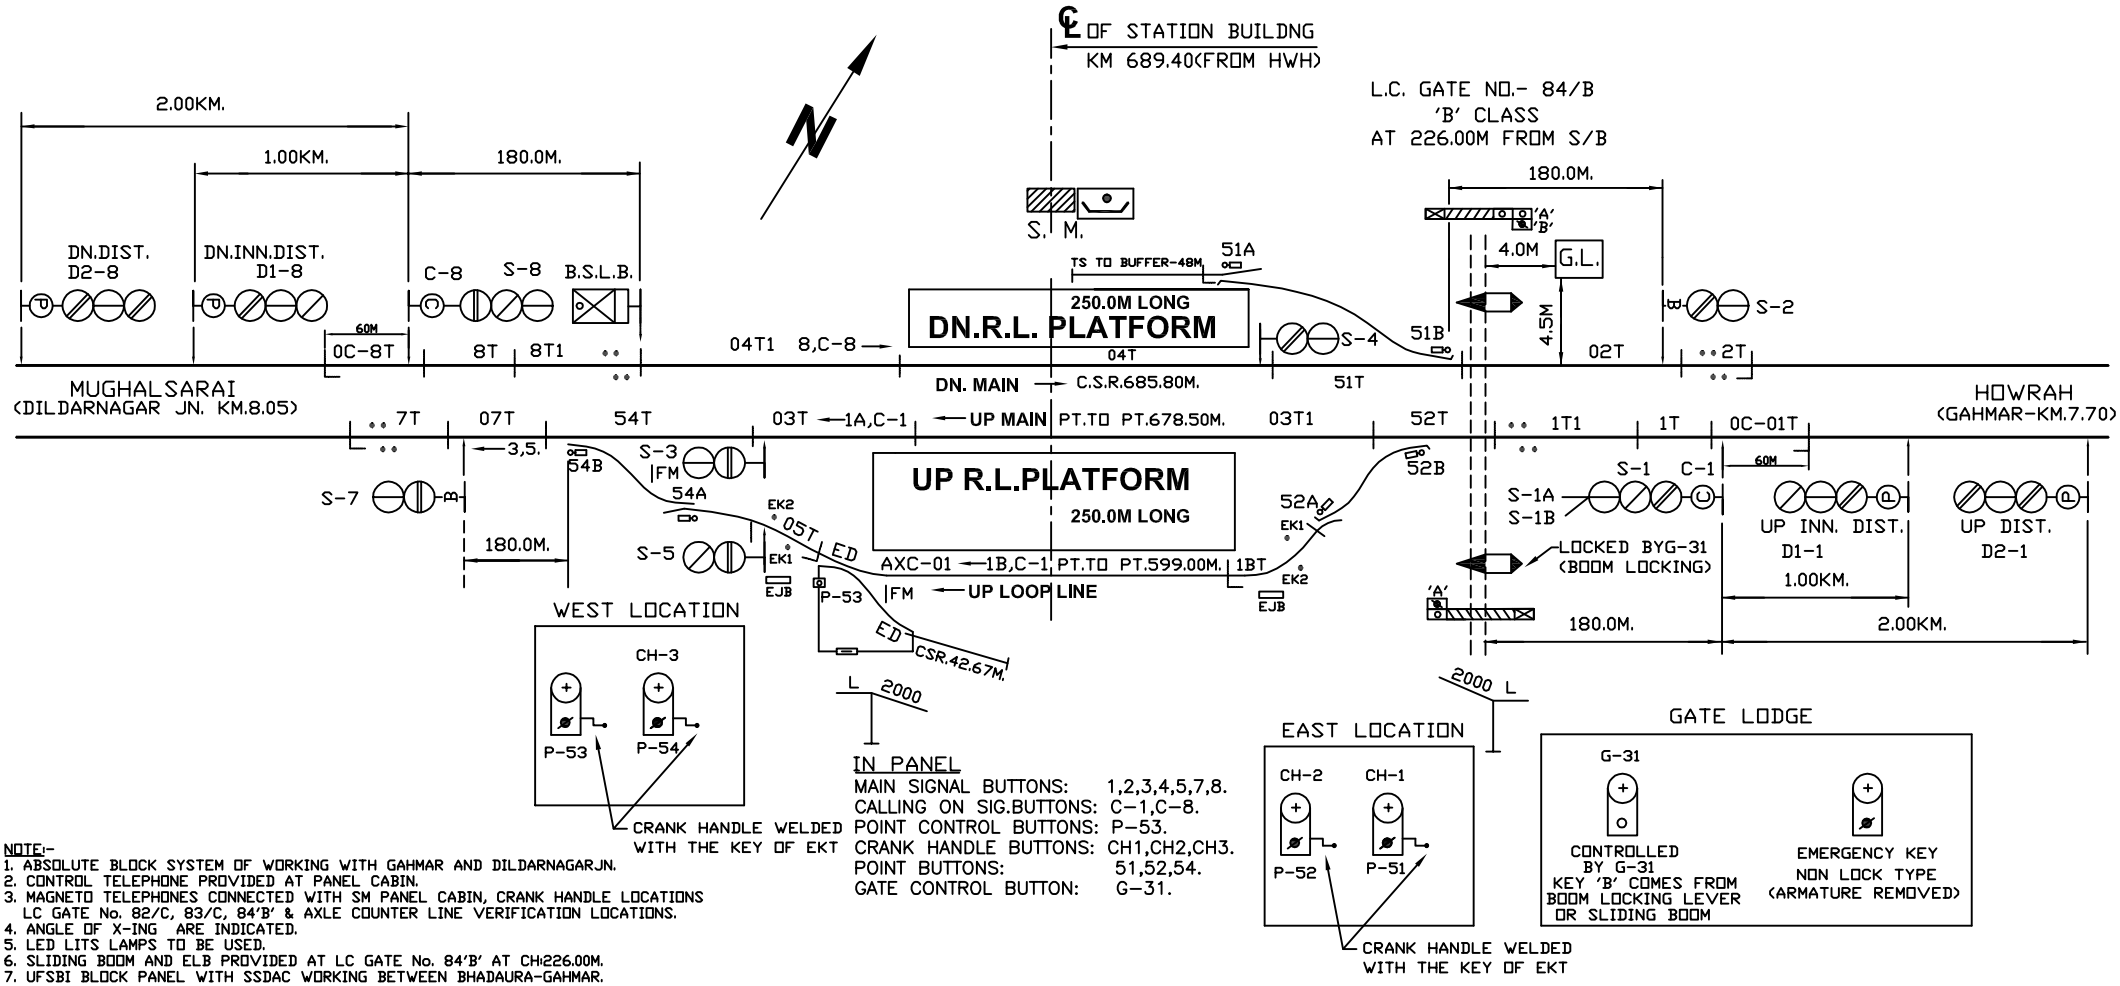

IN PANEL

MAIN SIGNAL BUTTONS:	1,2,3,4,5,7,8.
CALLING ON SIG.BUTTONS:	C-1,C-8.
POINT CONTROL BUTTONS:	P-53.
CRANK HANDLE BUTTONS:	CH1,CH2,CH3.
POINT BUTTONS:	51,52,54.
GATE CONTROL BUTTON:	G-31.

NOTE:-
1. ABSOLUTE BLOCK SYSTEM OF WORKING WITH GAHMAR AND DILDARNAGARJN.
2. CONTROL TELEPHONE PROVIDED AT PANEL CABIN.
3. MAGNETO TELEPHONES CONNECTED WITH SM PANEL CABIN, CRANK HANDLE LOCATIONS LC GATE No. 82/C, 83/C, 84'B' & AXLE COUNTER LINE VERIFICATION LOCATIONS.
4. ANGLE OF X-ING ARE INDICATED.
5. LED LITS LAMPS TO BE USED.
6. SLIDING BOOM AND ELB PROVIDED AT LC GATE No. 84'B' AT CH:226.00M.
7. UFSBI BLOCK PANEL WITH SSDAC WORKING BETWEEN BHADAURA-GAHMAR.
8. UFSBI BLOCK PANEL WITH SSDAC WORKING BETWEEN BHADAURA-DILDARNAGAR.
9. SYMBOL OF UFSBI & DLBI, SSDAC & AXLE COUNTER IS UNIFORM , SO NO CHANGE MADE IN SYMBOL OF S-2, 2T, 1T1, S-7, 7T, & 8T1.

EAST.CENTRAL RAILWAY DANAPUR DIVISION	SR.DSTE/ECR/DNR	DSTE/ECR/DNR	SSE/DRG/DNR	PANEL SIGNALLING PLAN MACL, STD-II Ⓡ, CLASS-'B'.	BHADAURA (BWH)	SR. NO. ML-49. ECR/SIP/DNR/076/2004 ALT-V