DHEENA (DHA)

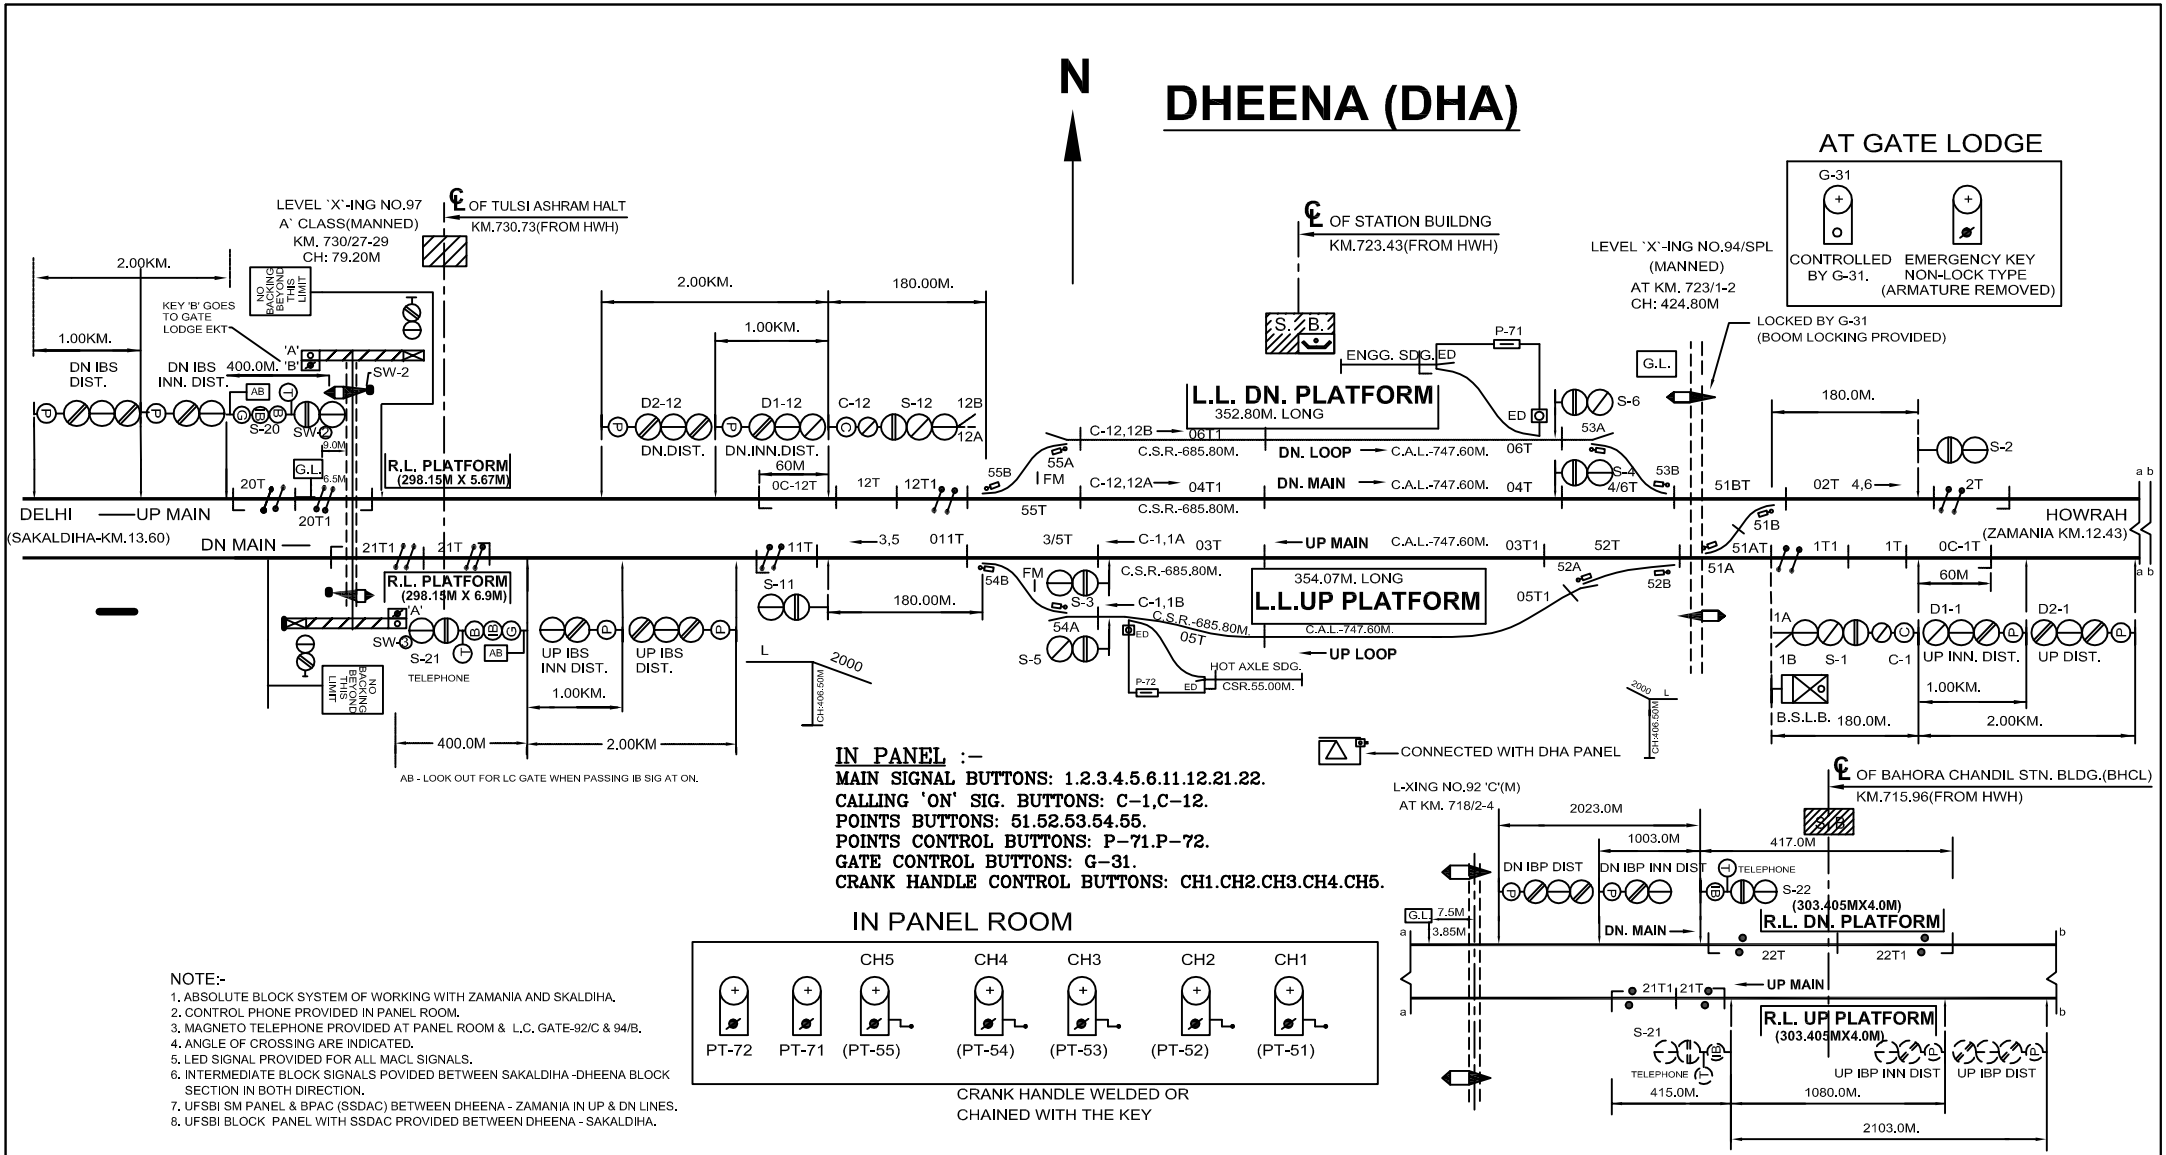

AB - LOOK OUT FOR LC GATE WHEN PASSING IB SIG AT ON.

IN PANEL :–

MAIN SIGNAL BUTTONS: 1.2.3.4.5.6.11.12.21.22.
CALLING 'ON' SIG. BUTTONS: C–1,C–12.
POINTS BUTTONS: 51.52.53.54.55.
POINTS CONTROL BUTTONS: P–71.P–72.
GATE CONTROL BUTTONS: G–31.
CRANK HANDLE CONTROL BUTTONS: CH1.CH2.CH3.CH4.CH5.

IN PANEL ROOM

CRANK HANDLE WELDED OR CHAINED WITH THE KEY

NOTE:-
1. ABSOLUTE BLOCK SYSTEM OF WORKING WITH ZAMANIA AND SKALDIHA.
2. CONTROL PHONE PROVIDED IN PANEL ROOM.
3. MAGNETO TELEPHONE PROVIDED AT PANEL ROOM & L.C. GATE-92/C & 94/B.
4. ANGLE OF CROSSING ARE INDICATED.
5. LED SIGNAL PROVIDED FOR ALL MACL SIGNALS.
6. INTERMEDIATE BLOCK SIGNALS POVIDED BETWEEN SAKALDIHA -DHEENA BLOCK SECTION IN BOTH DIRECTION.
7. UFSBI SM PANEL & BPAC (SSDAC) BETWEEN DHEENA - ZAMANIA IN UP & DN LINES.
8. UFSBI BLOCK PANEL WITH SSDAC PROVIDED BETWEEN DHEENA - SAKALDIHA.

EAST CENTRAL RAILWAY DANAPUR DIVISION	SR.DSTE/ECR/DNR	DSTE/ECR/DNR	SSE/DRG/DNR	PANEL SIGNALLING PLAN MACL, STD-III(R), CLASS-'B'.	***DHEENA (DHA)***	SR. NO. ML-53. ECR/SIP/DNR/072/2021