


DATE OF COMMISSIONING:- 05.07.2011

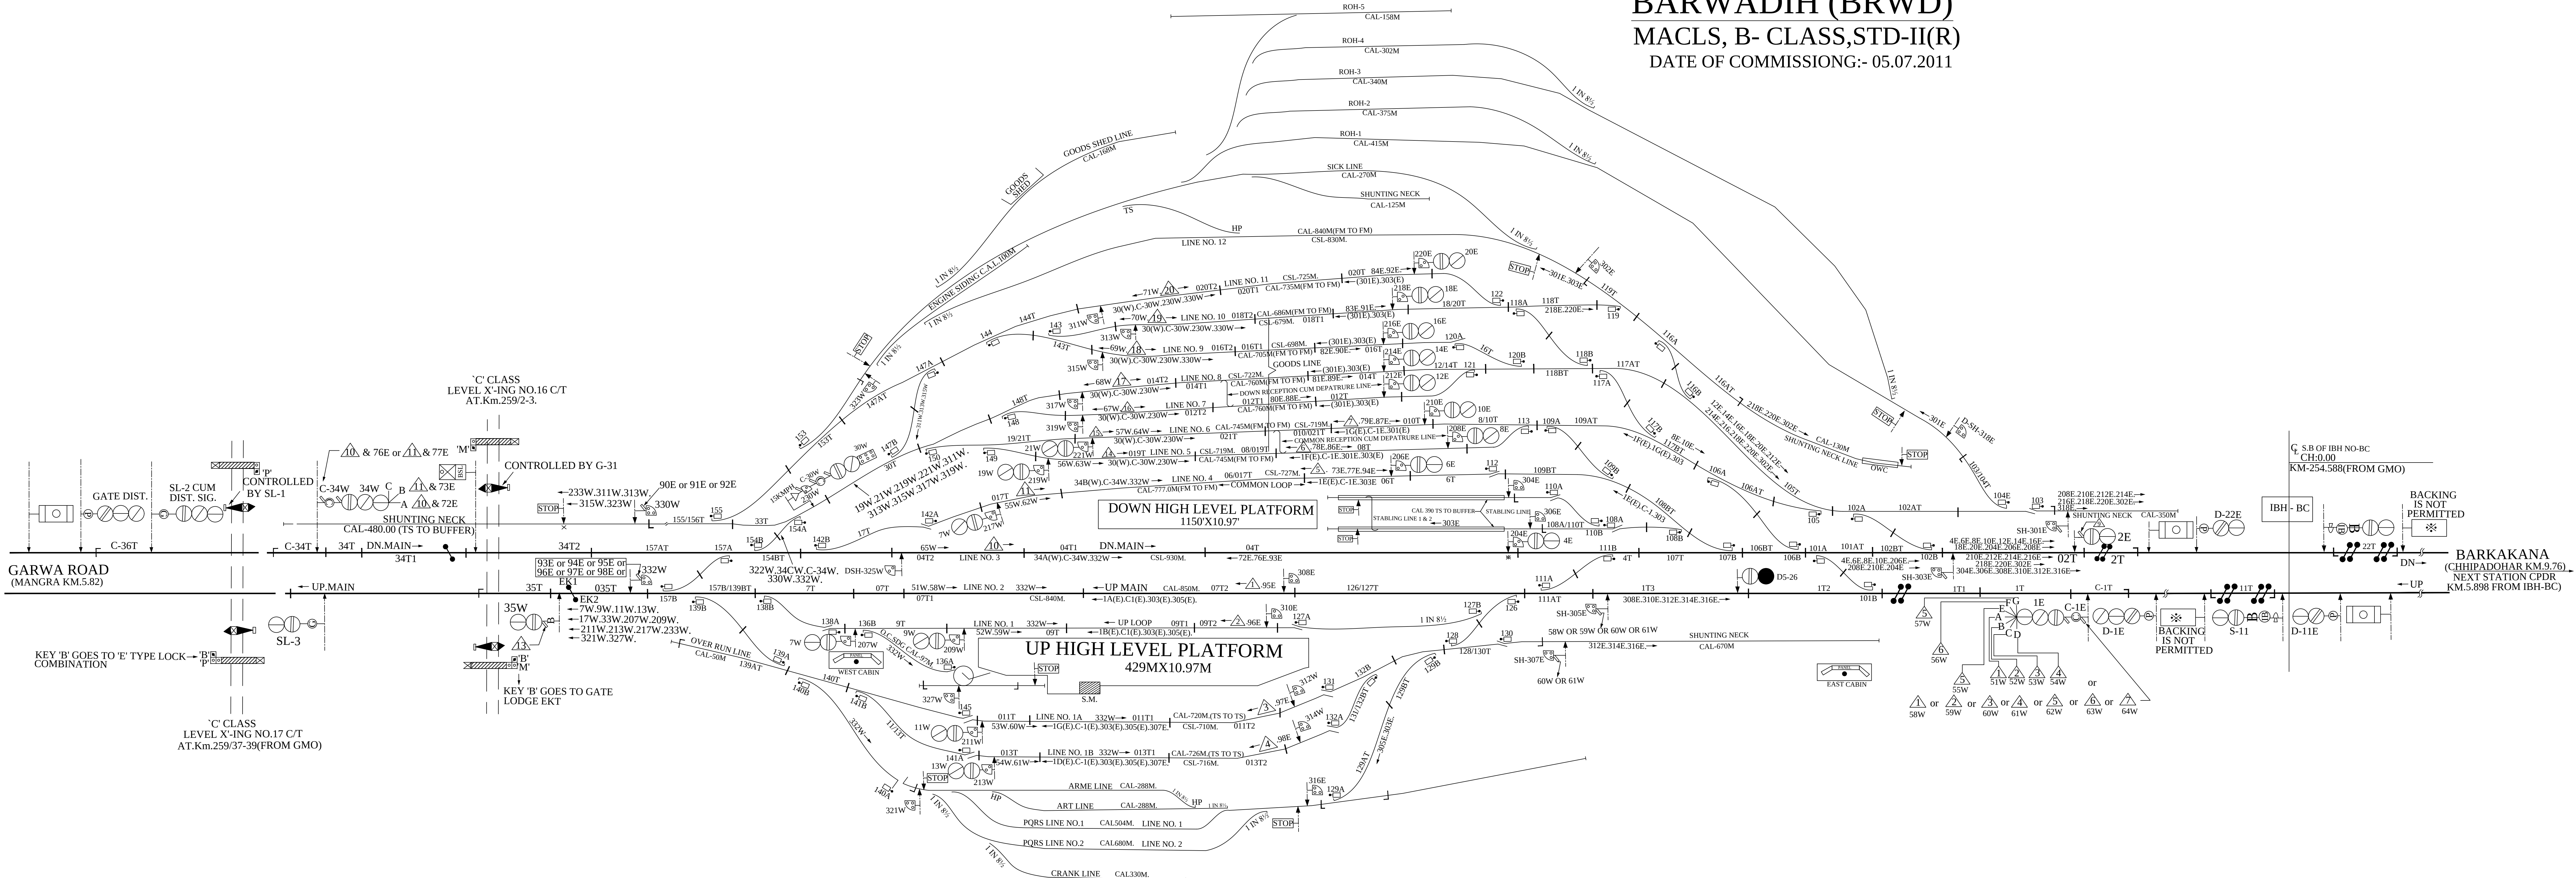

NOTE:- i) ABSOLUTE BLOCK SYSTEM OF WORKING WITH CHHIPADOHAR & MANGRA STATION.

ii) MAGNETO TELEPHONES ARE PROVIDED BETWEEN SM's OFFICE EAST & WEST PANEL ROOM & GATE NO.16/C/1 & 17/C/1.