



L.C. GATE NO-58
KM-294.598

L.C. GATE NO-59
KM-295.138

L.C. GATE NO-60
KM-295.360

 

- NOTE:-**
- 1. DEPTH OF CABLE WILL BE MINIMUM 1.0M
 - 2. CABLE ROUTE WILL BE PARALLEL TO TRACK AND AT THE POINT OF TRACK CROSSING, IT WILL BE DONE AT A DEPTH OF 1.0M IN GUDWC PIPE PERPENDICULAR TO THE TRACK.
 - 3. CABLE ROUTE PLAN IS BASED ON ACTUAL SITE CONDITION FOR LAYING OF CABLES AND BASED ON ACTUAL SITE CONDITION.

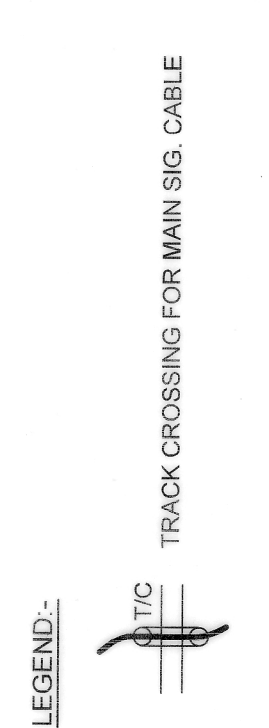

PREPARED BY		APPROVED BY		CHECKED BY		SHEET NO.1/1	
PARAM VAISHNAVI - JV		Manish Kumar		SHASHA KUMAR		VALMIKINAGAR ROAD	
DRAWN BY		DY. CSTE/CON/JMHX		SSE/SIG/CON/BTH		CABLE ROUTE PLAN	
CHECKED BY		DT.		DT.		CABLE NO.	
						ECRSPSP/JNR	
						348/2024	