ALTERATIONS				
ALT.	REF.	CHECKED		APPVD.
		JE/S/CON/MGS	DSTE(W)/MGS	f DY. CSTE(W)/MGS

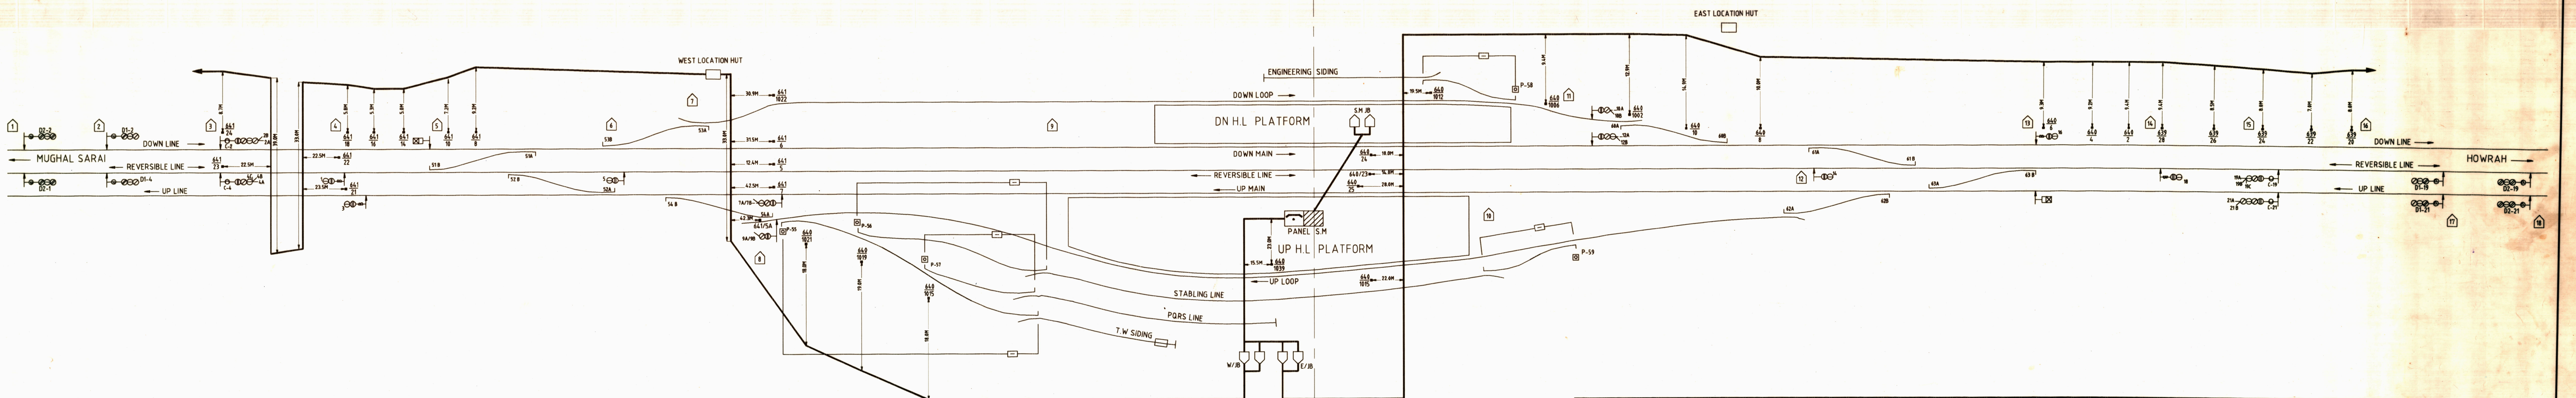
MUGHAL SARAI
HOWRAH
DOWN LINE
REVERSIBLE LINE
UP LINE
WEST LOCATION HUT
EAST LOCATION HUT
ENGINEERING SIDING
DOWN LOOP
DN H.L PLATFORM
DOWN MAIN
UP MAIN
UP H.L PLATFORM
PANEL S.M
S.M JB
UP LOOP
STABLING LINE
PQRS LINE
T.W SIDING
W/JB
E/JB
P-55
P-56
P-57
P-58
P-59
30.9M
641/1022
31.5M
641/6
12.4M
641/5
42.5M
641/7
7A/7B
42.3M
54A
641/5A
9A/9B
33.0M
53A
54 B
640/1021
640/1019
640/1015
18.0M
19.0M
19.5M
640/1012
640/24
10.0M
640/23
14.0M
640/25
28.0M
23.0M
15.5M
640/1039
22.0M
D2-2
D1-2
D1-4
D2-1
C-4
D1-19
D2-19
D1-21
D2-21
C-21
C-19

M. R. TRADING

DRAWN: ARVIND KISHORE

CHECKED

E.C.R.
(MGS. DIVN.)

APPROVED
DY. CSTE(W)/MGS

C H E C K E D
JE/S/CON/MGS

CABLE ROUTE PLAN

KARAMNASA
कर्मनासा

SH. NO. - 1/1
SI $\frac{07515}{335}$