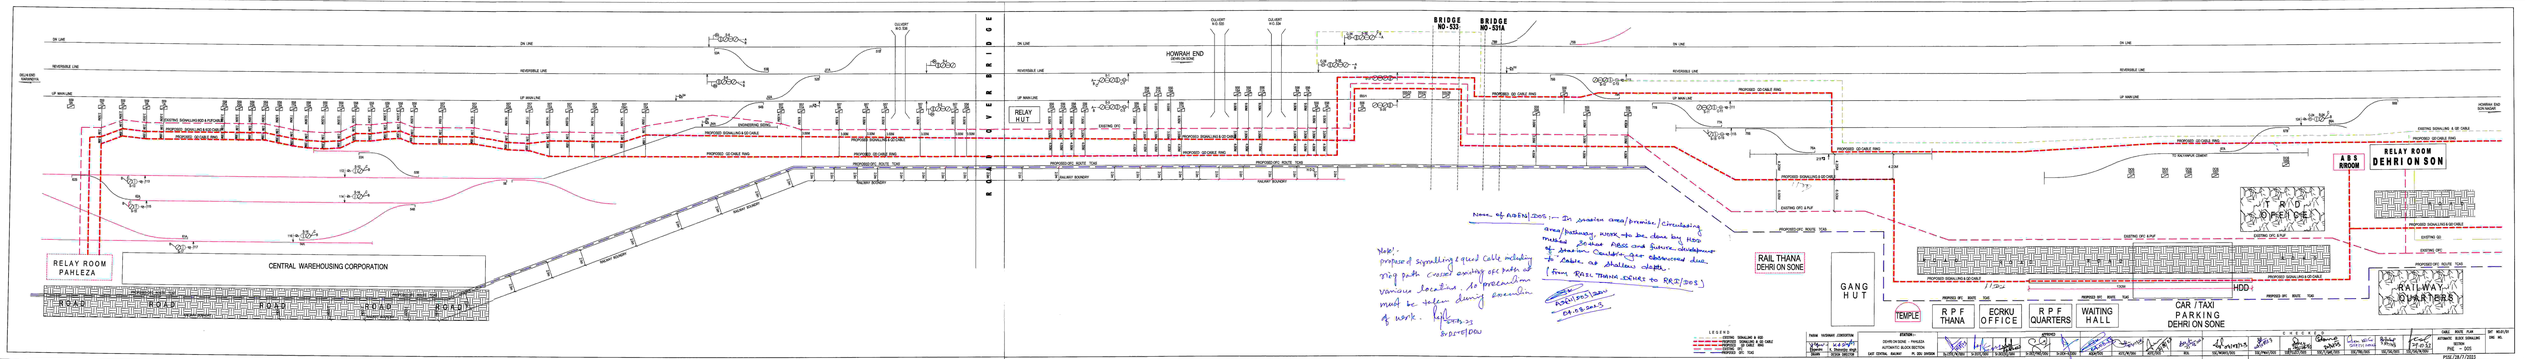

DN LINE
REVERSIBLE LINE
UP MAIN LINE
DELHI END KARWANDIYA
HOWRAH END DEHRI ON SONE
HOWRAH END SON NAGAR
RELAY ROOM PAHLEZA
RELAY HUT
RELAY ROOM DEHRI ON SON
ABS R/ROOM
CENTRAL WAREHOUSING CORPORATION
ROAD
OVER BRIDGE
BRIDGE NO-533
BRIDGE NO-531A
CULVERT NO.536
CULVERT NO.535
CULVERT NO.534
ENGINEERING SIDING
TO KALYANPUR CEMENT
RAILWAY BOUNDRY
EXISTING SIGNALLING 6QD & PIJFCABLE
PROPOSED SIGNALLING & QD CABLE
PROPOSED QD CABLE RING
PROPOSED OFC ROUTE TCAS
EXISTING OFC
EXISTING OFC & PIJF
EXISTING QD
RAIL THANA DEHRI ON SONE
GANG HUT
TEMPLE
RPF THANA
ECRKU OFFICE
RPF QUARTERS
WAITING HALL
CAR / TAXI PARKING DEHRI ON SONE
HDD
130M
T R D OFFICE
RAILWAY QUARTERS

Note of ADEN/DOS:- In station area/premise/circulating area/pathway, work to be done by HDD method so that ABSS and future development of station couldn't get obstructed due to cable at shallow depth.
(from RAIL THANA DEHRI to RRI/DOS)

ADEN/DOS/DDU
04.08.2023

Note:
proposed signalling & quad cable including ring path crosses existing OFC path at various locations. So precaution must be taken during execution of work.

04.08.23
Sr.DSTE/DDU

LEGEND

- EXISTING SIGNALLING & 6QD
- PROPOSED SIGNALLING & QD CABLE
- PROPOSED QD CABLE RING
- EXISTING OFC
- PROPOSED OFC TCAS

PARAM VAISHNAVI .CONSORTIUM		STATION :-	APPROVED								C H E C K E D									CABLE ROUTE PLAN	SHT NO.01/01
Yogendra	K. Dhananjay singh	DEHRI ON SONE - PAHLEZA AUTOMATIC BLOCK SECTION						04.08.23				04/08/23	04/08/23		20/7/23	29/7/2023	29/7/23	29.07.23	AUTOMATIC BLOCK SIGNALLING SECTION PHE - DOS	DRG NO.
DRAWN	DESIGN DIRECTOR	EAST CENTRAL RAILWAY Pl. DDU DIVISION	Dy.CSTE/W/DDU	Sr.DSTE/DDU	Sr.DEE(G)/DDU	Sr.DEE/TRD/DDU	Sr.DEN-II/DDU	ADEN/DOS	ASTE/W/DDU	ASTE/DOS	RCIL	SSE/WORKS/DOS	SSE/PWAY/DOS	SSE/ELECT/DOS	SSE/T/GHZ/DOS	SSE/TRD/DOS	SSE/SIG/DOS	SSE/SIG/W/DDU	PSSE/28/7/2023	