
CHAINPUR

MACLS CLASS'B' STD. II(R)

CENTRAL PANEL

DATE OF COMMISSIONING:-07.04.2019

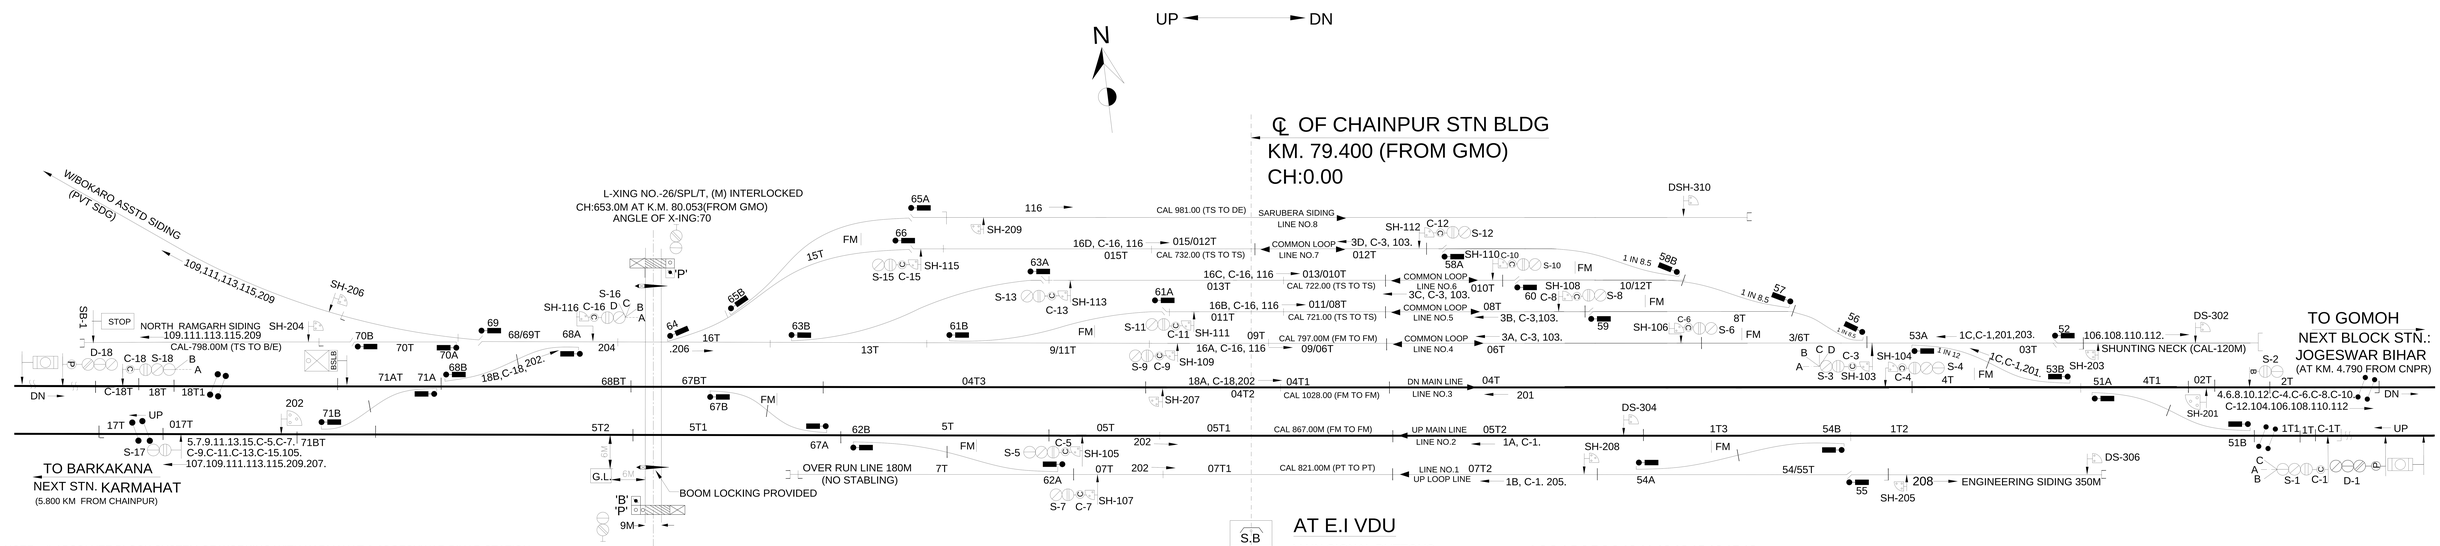

NOTE:- i) ABSOLUTE BLOCK SYSTEM OF WORKING WITH KARMAHAT & JOGESHWAR BIHAR STATION
ii) MAGNETO TELEPHONE CONNECTED AT PANEL ROOM WITH L-XING NO. 26/SPL/T.

AT E.I VDU

MAIN SIGNAL BUTTONS	1.2.3.4.5.6.7.8.9.10.11.12.13.15.16.17.18
CALLING - ON SIGNAL BUTTONS	C-1,C-3,C-4,C-5,C-6,C-7,C-8,C-9,C-10,C-11,C-12,C-13,C-15,C-16,C-18.
SHUNT SIGNAL BUTTONS	103.104.105.106.107.108.109.110.111.112.113.115.116.201.202.203.204.205.206.207.208.209
POINT BUTTONS	51.52.53.54.55.56.57.58.59.60.61.62.63.64.65.66.67.68.69.70.71.
CRANK HANDLE CONTROL BUTTONS	CH-1,CH-2,CH-3,CH-4,CH-5,CH-6,CH-7,CH-8,CH-9,CH-10, CH-11,CH-12,CH-13,CH-14,CH-15,CH16.
L-'X' ING GATE CONTROL BUTTONS	G-31.